
Revision	Date	Drawn	Checked
First Issue		ACH	

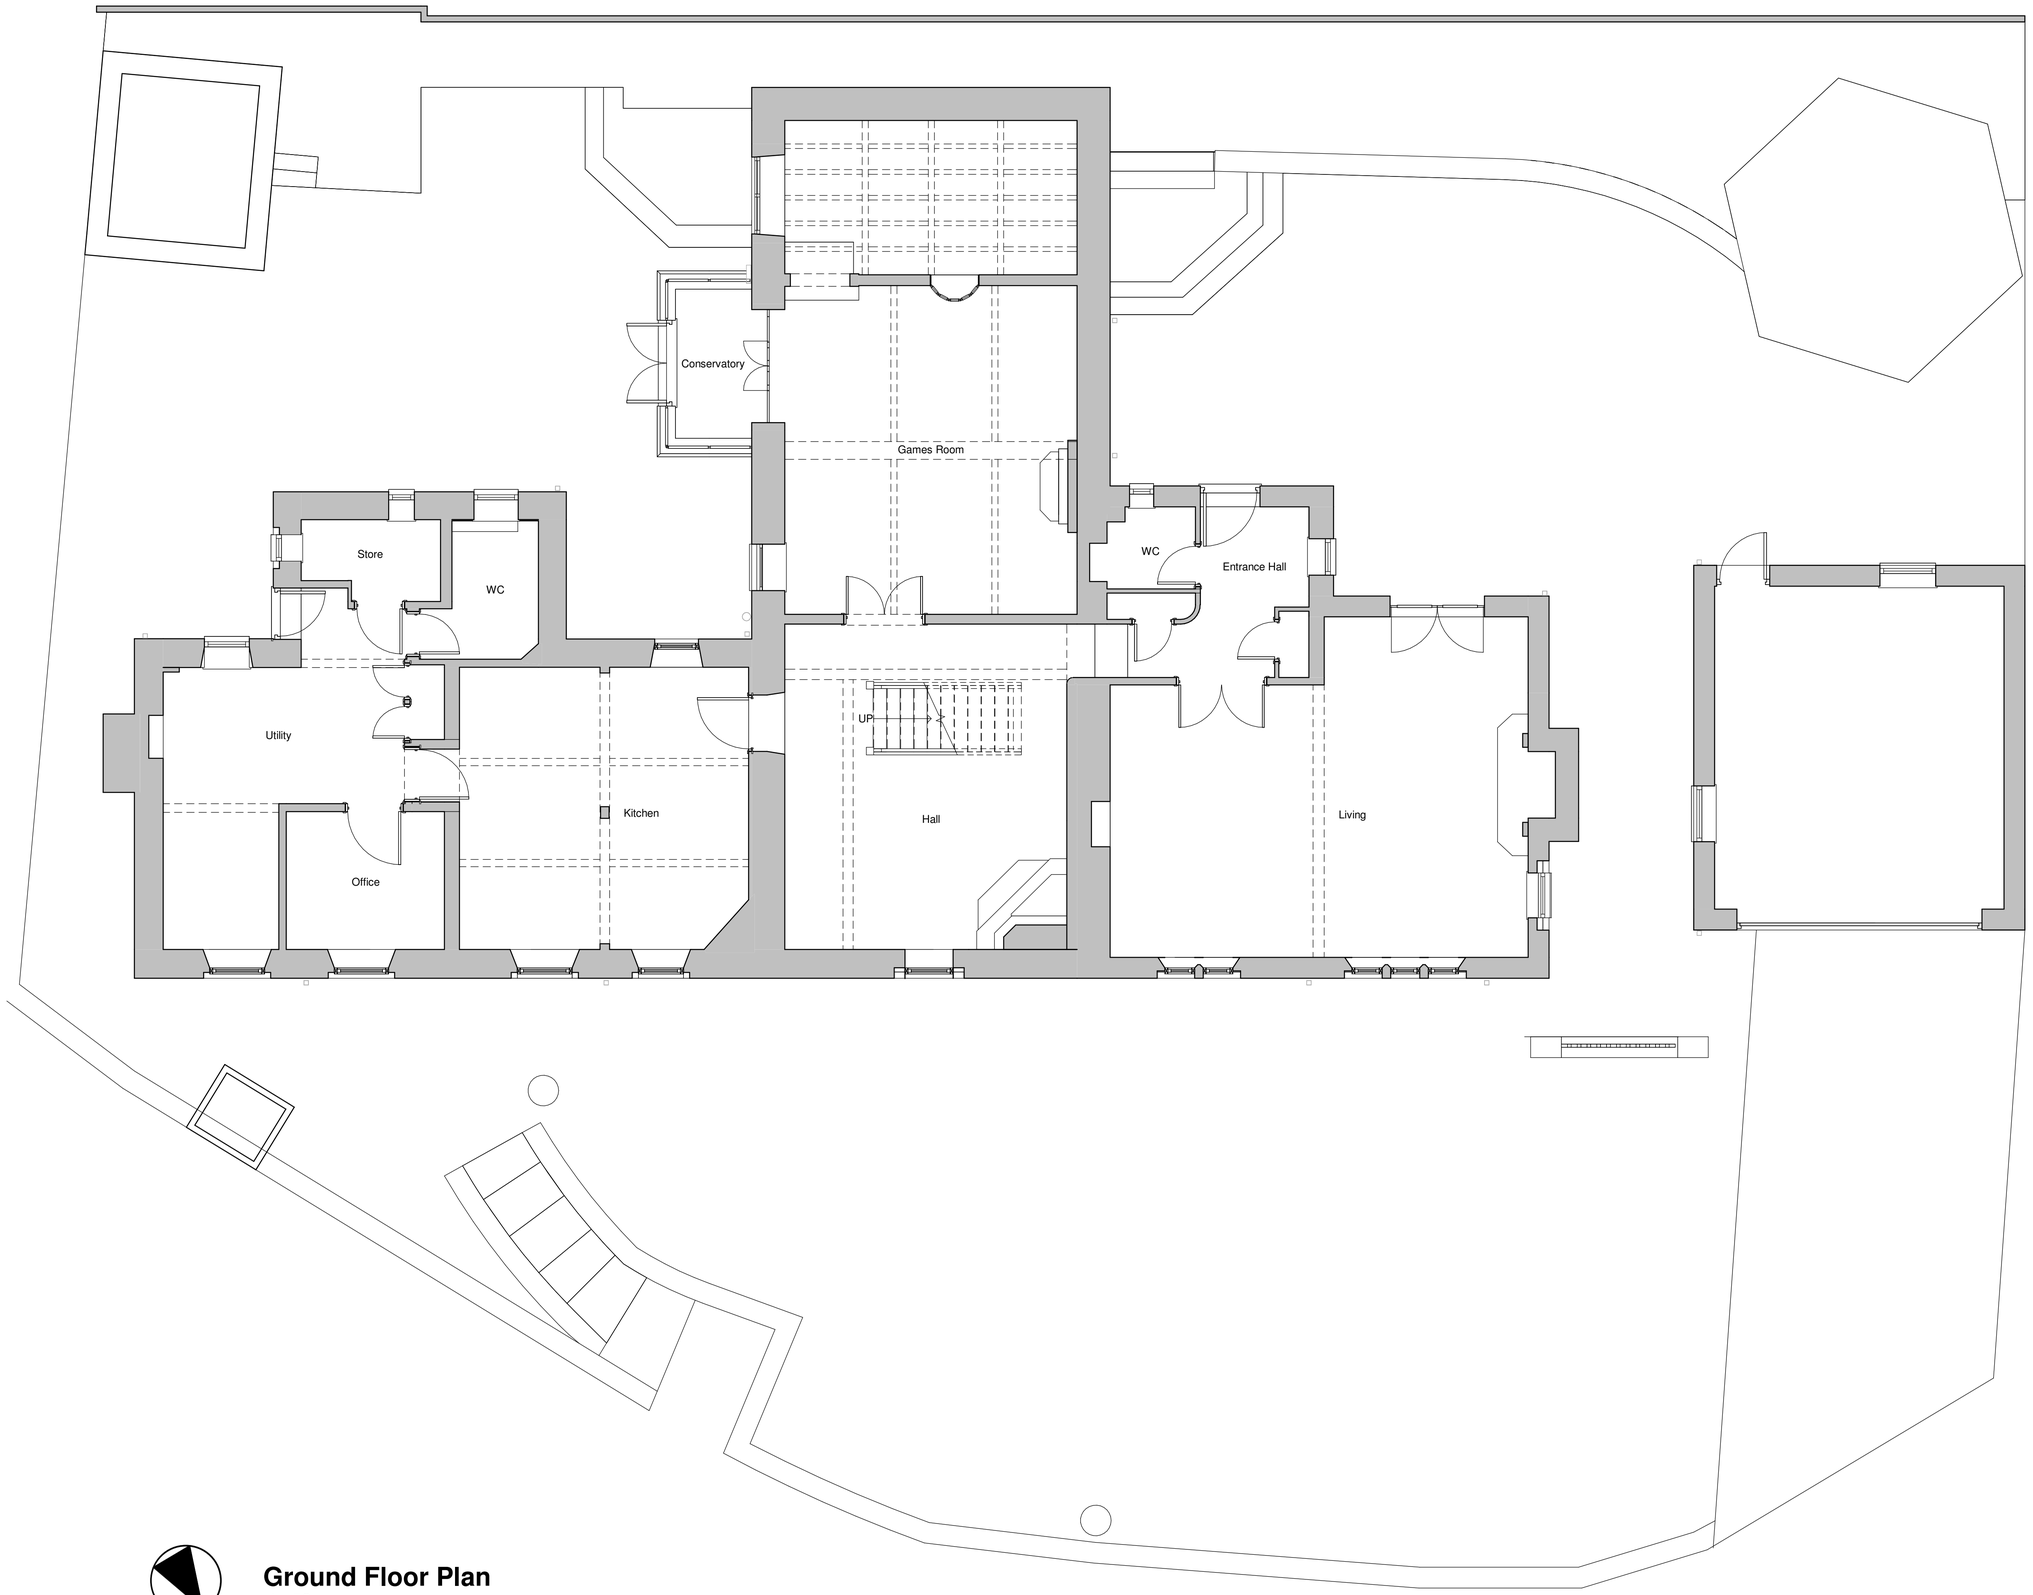

N

Ground Floor Plan

1 : 50

Birch Grove Architecture

www.birchgrovearchitecture.com


amy.hirst@birchgrovearchitecture.com

	Drawn	Date	Scale	Revision
	ACH	16/05/2023	1 : 50 @ A1	
Client	Emily & Herbie			
Project	Smithy Fold House			
Title	Existing Ground Floor Plan			
Dwg No.	23_04 - 01			

© COPYRIGHT EXISTS ON THE DESIGNS AND INFORMATION SHOWN ON THIS DRAWING.


The Contractor must verify all dimensions on site before making shop drawings or commencing work of any kind. No dimensions to be scaled from this drawing. Architect to be notified of any discrepancies in dimensions immediately.

Revision	Date	Drawn	Checked

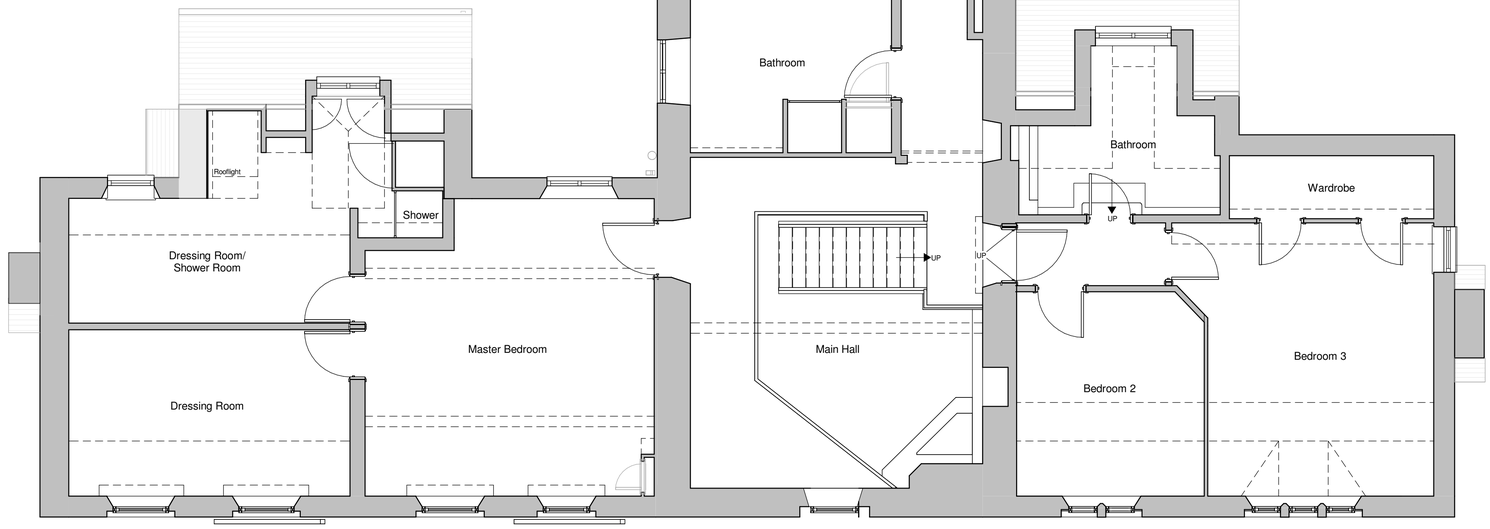


N

First Floor Plan
1 : 50

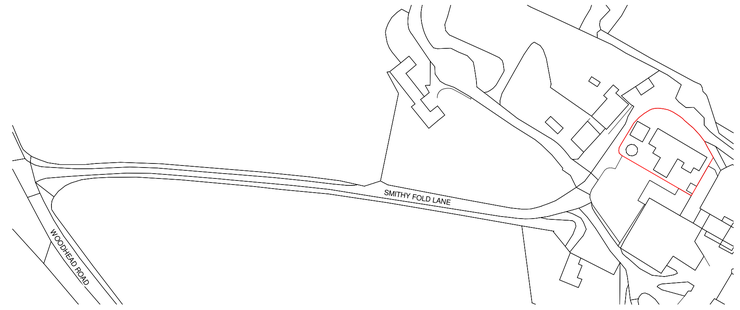

Location Plan
1 : 1250

0m 25m 50m 75m 100m 125m
Scale 1:1250 @ A1

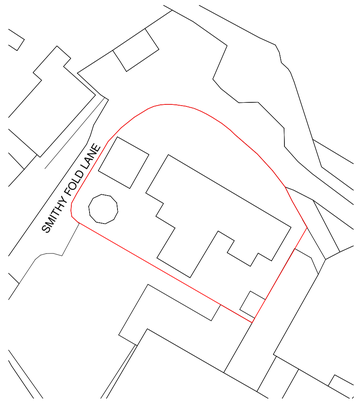

Block Plan
1 : 500

Birch Grove Architecture
www.birchgrovearchitecture.com
amy.hirst@birchgrovearchitecture.com

	Drawn	Date	Scale	Revision
	ACH	16/05/2023	As indicated @ A1	
Client	Emily & Herbie			
Project	Smithy Fold House			
Title	Existing First Floor Plan			
Dwg No.	23_04 - 02			

© COPYRIGHT EXISTS ON THE DESIGNS AND INFORMATION SHOWN ON THIS DRAWING.

The Contractor must verify all dimensions on site before making shop drawings or commencing work of any kind. No dimensions to be scaled from this drawing. Architect to be notified of any discrepancies in dimensions immediately.

Revision	Date	Drawn	Checked
First Issue		ACH	



North East Elevation
1 : 50



South East Elevation
1 : 50

Birch Grove Architecture
www.birchgrovearchitecture.com
amy.hirst@birchgrovearchitecture.com

	Drawn	Date	Scale	Revision
	ACH	16/05/2023	1 : 50 @ A1	
Client	Emily & Herbie			
Project	Smithy Fold House			
Title	Existing Elevations 1			
Dwg No.	23_04 - 03			

© COPYRIGHT EXISTS ON THE DESIGNS AND INFORMATION SHOWN ON THIS DRAWING.

The Contractor must verify all dimensions on site before making shop drawings or commencing work of any kind. No dimensions to be scaled from this drawing. Architect to be notified of any discrepancies in dimensions immediately.

Revision	Date	Drawn	Checked
First Issue		ACH	



South West Elevation
1 : 50



North West Elevation
1 : 50


Birch Grove Architecture
www.birchgrovearchitecture.com
amy.hirst@birchgrovearchitecture.com

	Drawn	Date	Scale	Revision
	ACH	16/05/2023	1 : 50 @ A1	
Client	Emily & Herbie			
Project	Smithy Fold House			
Title	Existing Elevations 2			
Dwg No.	23_04 - 04			


© COPYRIGHT EXISTS ON THE DESIGNS AND INFORMATION SHOWN ON THIS DRAWING.

The Contractor must verify all dimensions on site before making shop drawings or commencing work of any kind. No dimensions to be scaled from this drawing. Architect to be notified of any discrepancies in dimensions immediately.

Revision	Date	Drawn	Checked

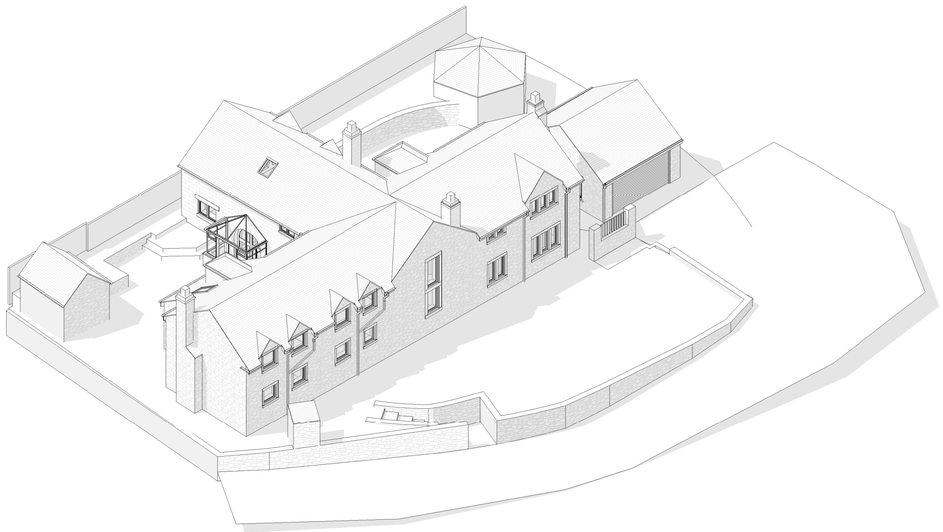


Aerial Perspective 1

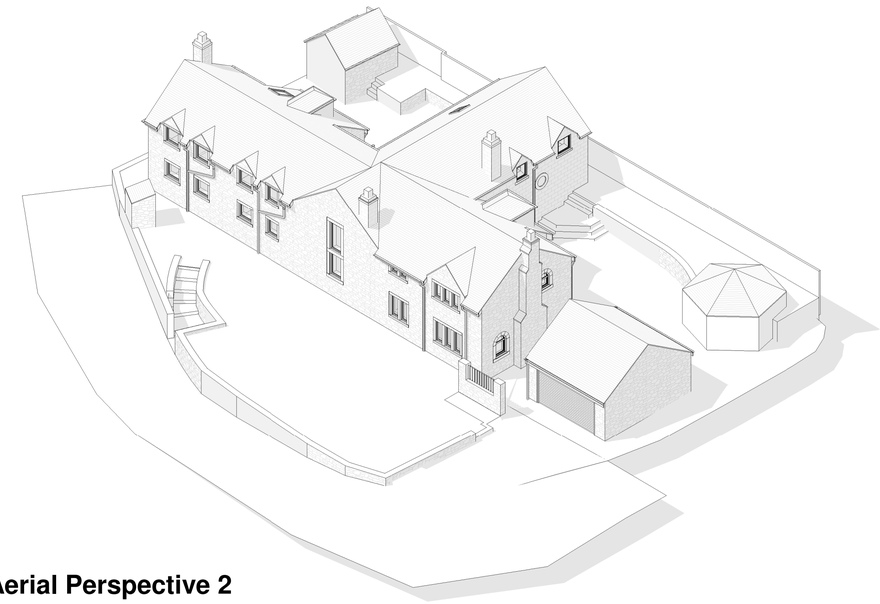

Aerial Perspective 2



Aerial Perspective 3

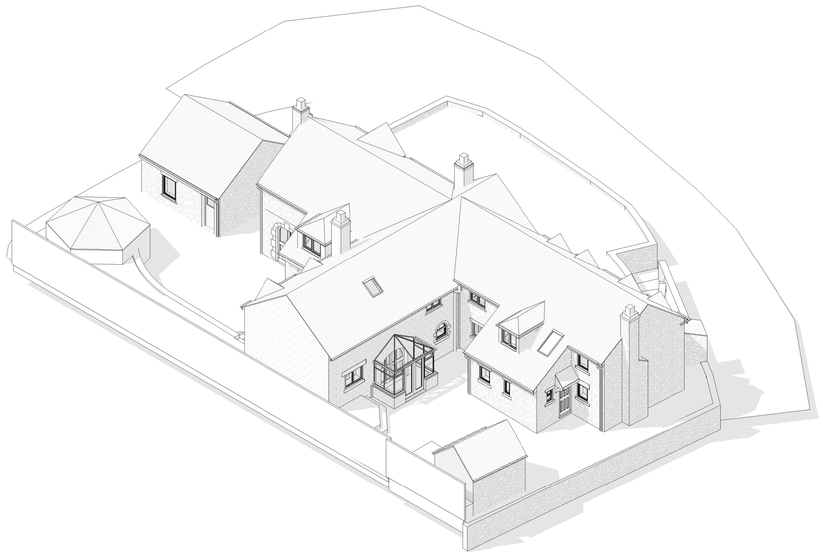

Aerial Perspective 4

Birch Grove Architecture

www.birchgrovearchitecture.com

amy.hirst@birchgrovearchitecture.com

	Drawn	Date	Scale	Revision
	ACH	16/05/2023	@ A1	
Client	Emily & Herbie			
Project	Smithy Fold House			
Title	Existing Aerial Perspective Views			
Dwg No.	23_04 - 07			

© COPYRIGHT EXISTS ON THE DESIGNS AND INFORMATION SHOWN ON THIS DRAWING.

The Contractor must verify all dimensions on site before making shop drawings or commencing work of any kind. No dimensions to be scaled from this drawing. Architect to be notified of any discrepancies in dimensions immediately.

Revision	Date	Drawn	Checked



Perspective View 1



Perspective View 2

Birch Grove Architecture

www.birchgrovearchitecture.com

amy.hirst@birchgrovearchitecture.com

	Drawn	Date	Scale	Revision
	ACH	16/05/2023	@ A1	
Client	Emily & Herbie			
Project	Smithy Fold House			
Title	Existing Perspective Views 1 & 2			
Dwg No.	23_04 - 08			

© COPYRIGHT EXISTS ON THE DESIGNS AND INFORMATION SHOWN ON THIS DRAWING.

The Contractor must verify all dimensions on site before making shop drawings or commencing work of any kind. No dimensions to be scaled from this drawing. Architect to be notified of any discrepancies in dimensions immediately.

Revision	Date	Drawn	Checked



Perspective View 3



Perspective View 4

Birch Grove Architecture

www.birchgrovearchitecture.com

amy.hirst@birchgrovearchitecture.com

	Drawn	Date	Scale	Revision
	ACH	16/05/2023	@ A1	
Client	Emily & Herbie			
Project	Smithy Fold House			
Title	Existing Perspective Views 3 & 4			
Dwg No.	23_04 - 09			

© COPYRIGHT EXISTS ON THE DESIGNS AND INFORMATION SHOWN ON THIS DRAWING.

The Contractor must verify all dimensions on site before making shop drawings or commencing work of any kind. No dimensions to be scaled from this drawing. Architect to be notified of any discrepancies in dimensions immediately.