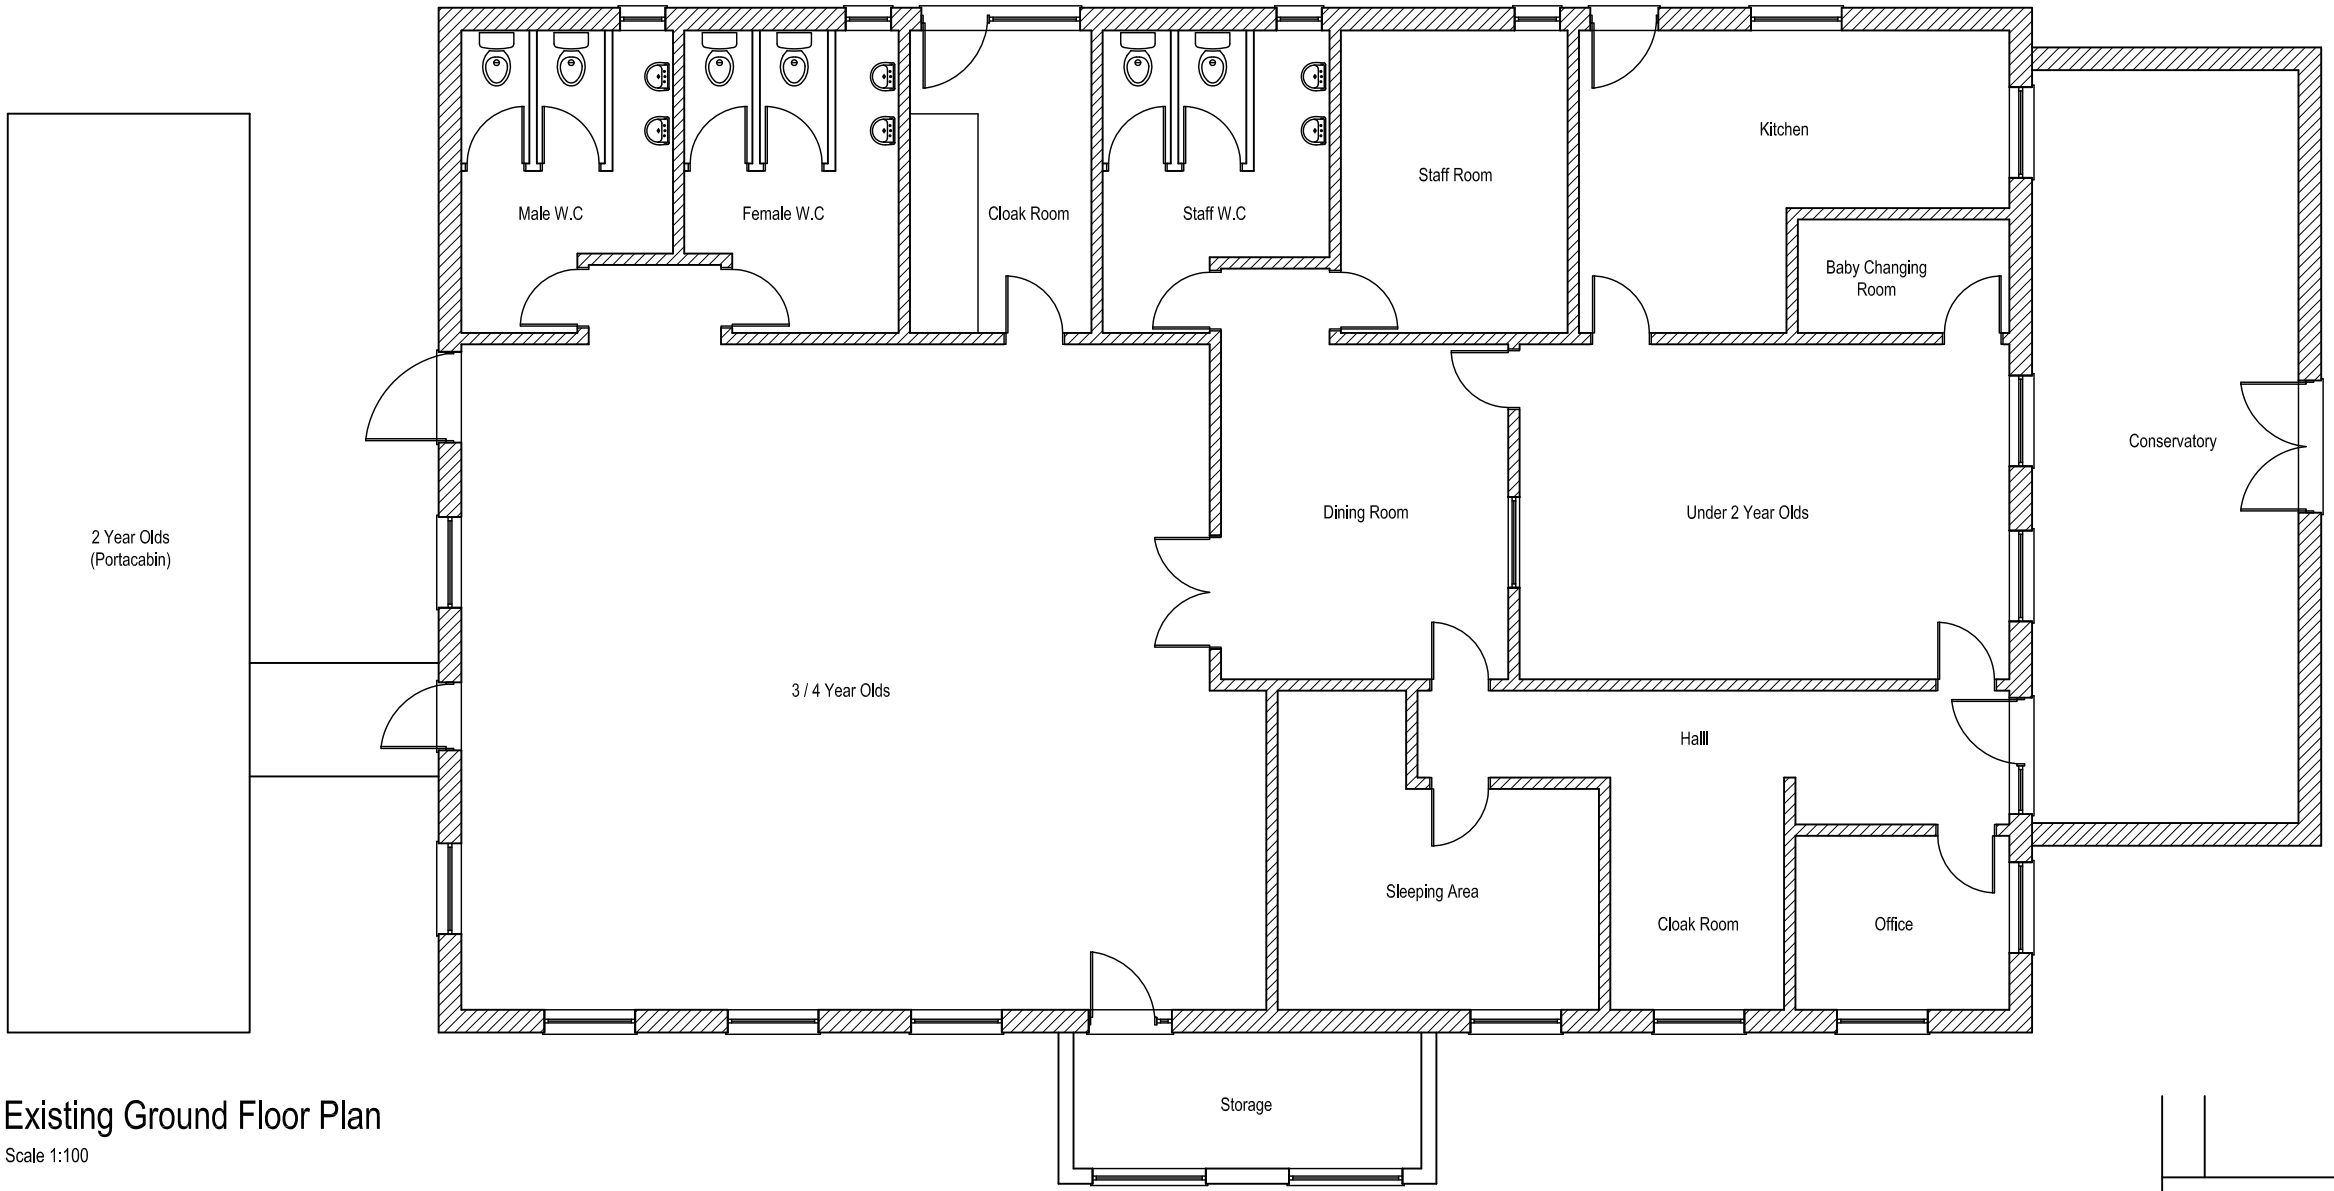


Existing Ground Floor Plan

Scale 1:100

E2A Designs Ltd
8 Pennine View
Blacker Hill
Barnsley
South Yorkshire
S74 0FL
Tel/Fax: 01226 889 841
Mobile: 0794 065 744
Email: enquiries@e2a-designs.co.uk
Web: www.e2a-designs.co.uk

Project:

Proposed Extension to Wonderland Nursery
Wakefield Road, Staincross, Barnsley,
South Yorkshire, S75 6DJ


Client:

Mr. D. Higgs

Title:


Existing Plans and Elevations - Sheet 1

Scale:	Drawn By:	Checked By:	Drawing No.:	Rev.:
1:100 @ A3	CY	CY	P-01	-
Date: July 14				

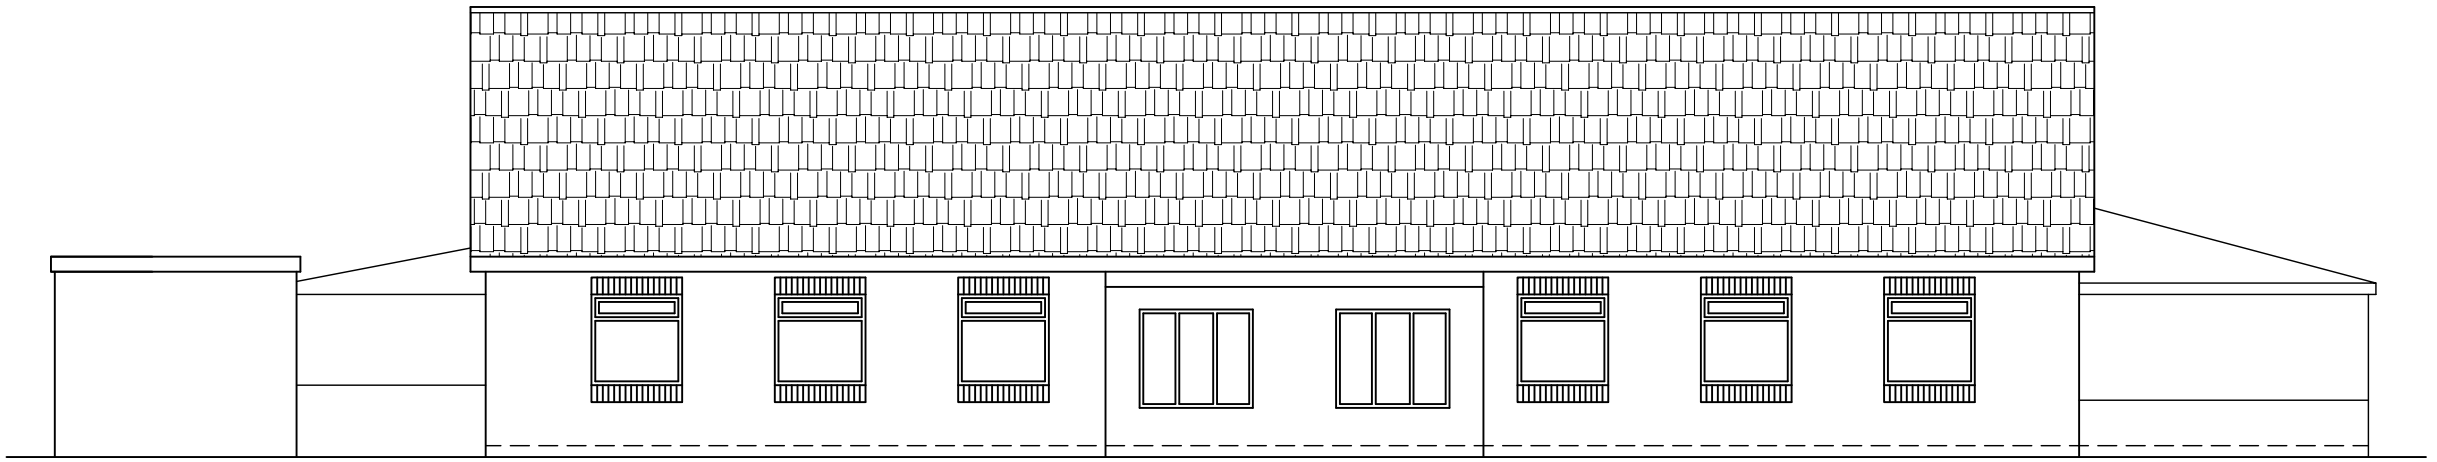


Existing South Elevation

Scale 1:100

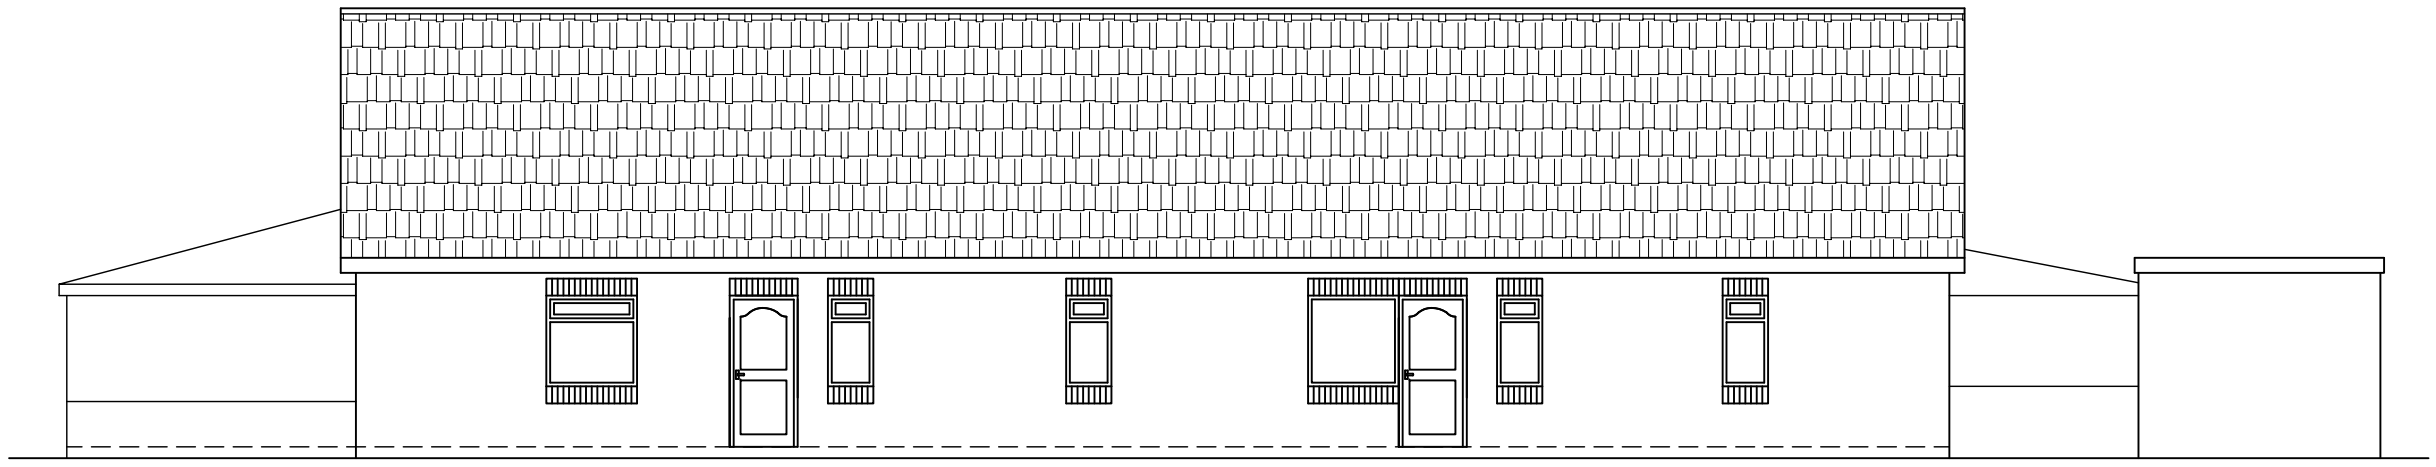

Existing North Elevation

Scale 1:100

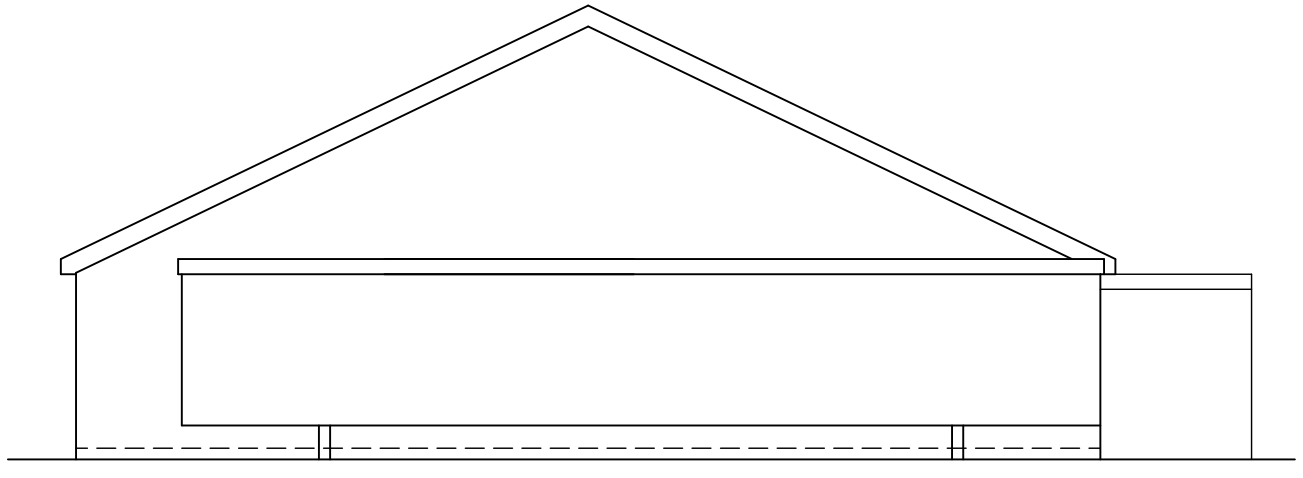

Existing East Elevation

Scale 1:100

E2A Designs Ltd
8 Pennine View
Blacker Hill
Barnsley
South Yorkshire
S74 0FL
Tel/Fax: 01226 889 841
Mobile: 0794 065 744
Email: enquiries@e2a-designs.co.uk
Web: www.e2a-designs.co.uk

Project:

Proposed Extension to Wonderland Nursery
Wakefield Road, Staincross, Barnsley,
South Yorkshire, S75 6DJ


Client:

Mr. D. Higgs

Title:

Existing Plans and Elevations - Sheet 2

Scale:	Drawn By:	Checked By:	Drawing No.:	Rev.:
1:100 @ A3	CY	CY	P-02	-
Date: July 14				

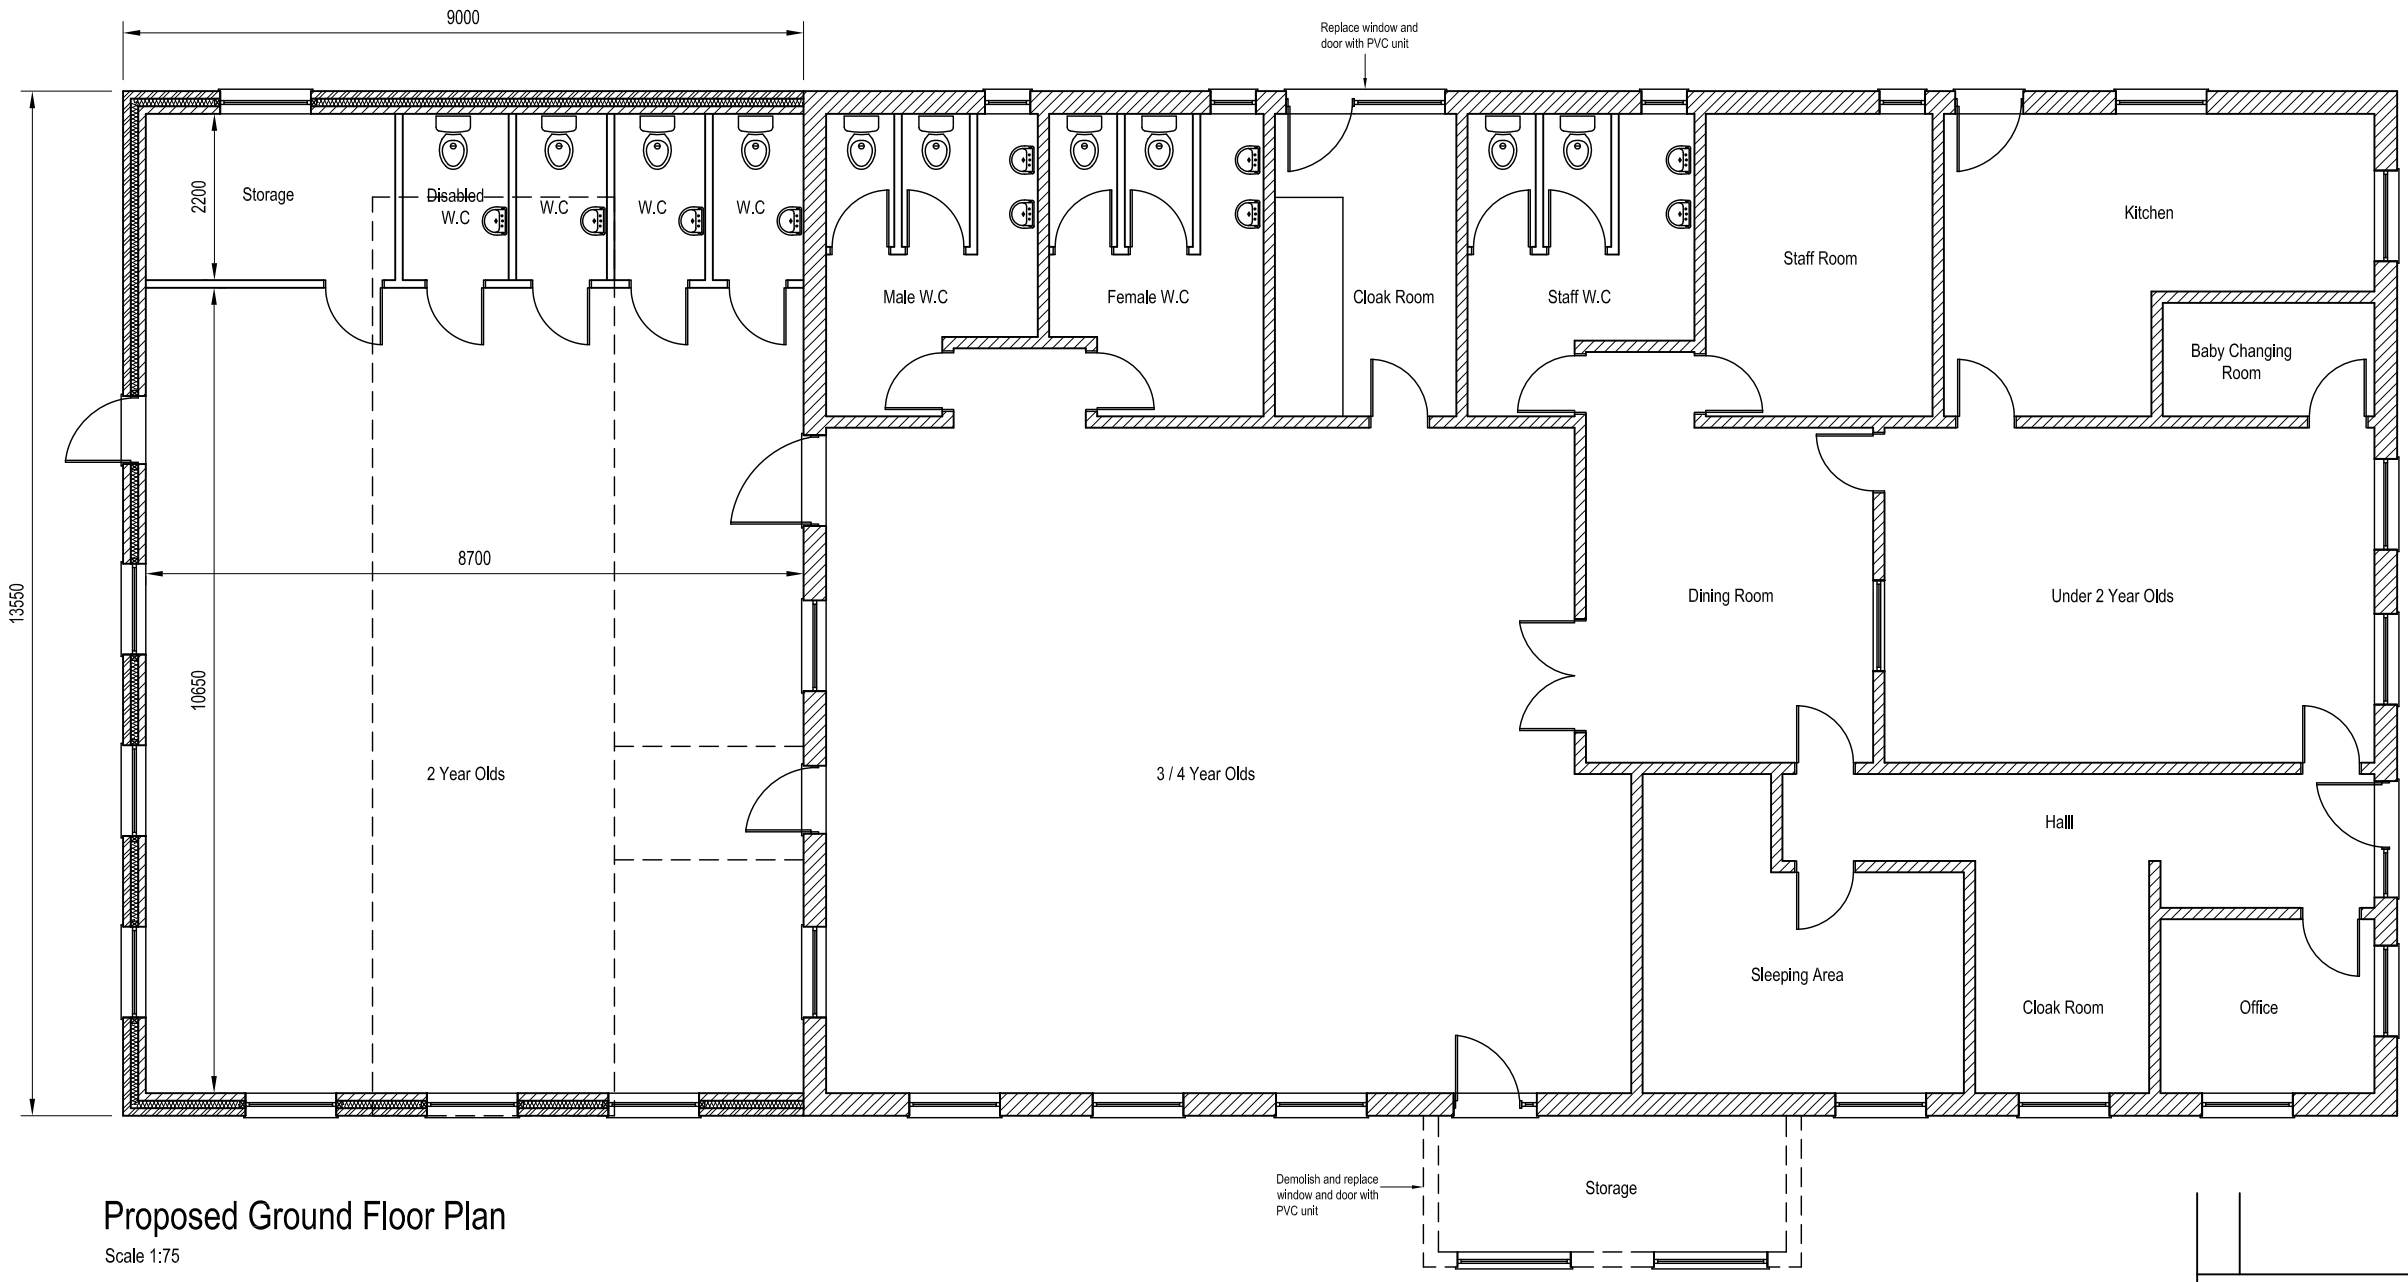

Proposed Ground Floor Plan

Scale 1:75

E2A Designs Ltd
8 Pennine View
Blacker Hill
Barnsley
South Yorkshire
S74 0FL
Tel/Fax: 01226 889 841
Mobile: 0794 065 744
Email: enquiries@e2a-designs.co.uk
Web: www.e2a-designs.co.uk

Project:

Proposed Extension to Wonderland Nursery
Wakefield Road, Staincross, Barnsley,
South Yorkshire, S75 6DJ


Client:

Mr. D. Higgs

Title:


Proposed Plans and Elevations - Sheet 1

Scale:	1:100 @ A3	Drawn By:	Checked By:	Drawing No.:	Rev.:
Date:	July 14	CY	CY	P-03	-

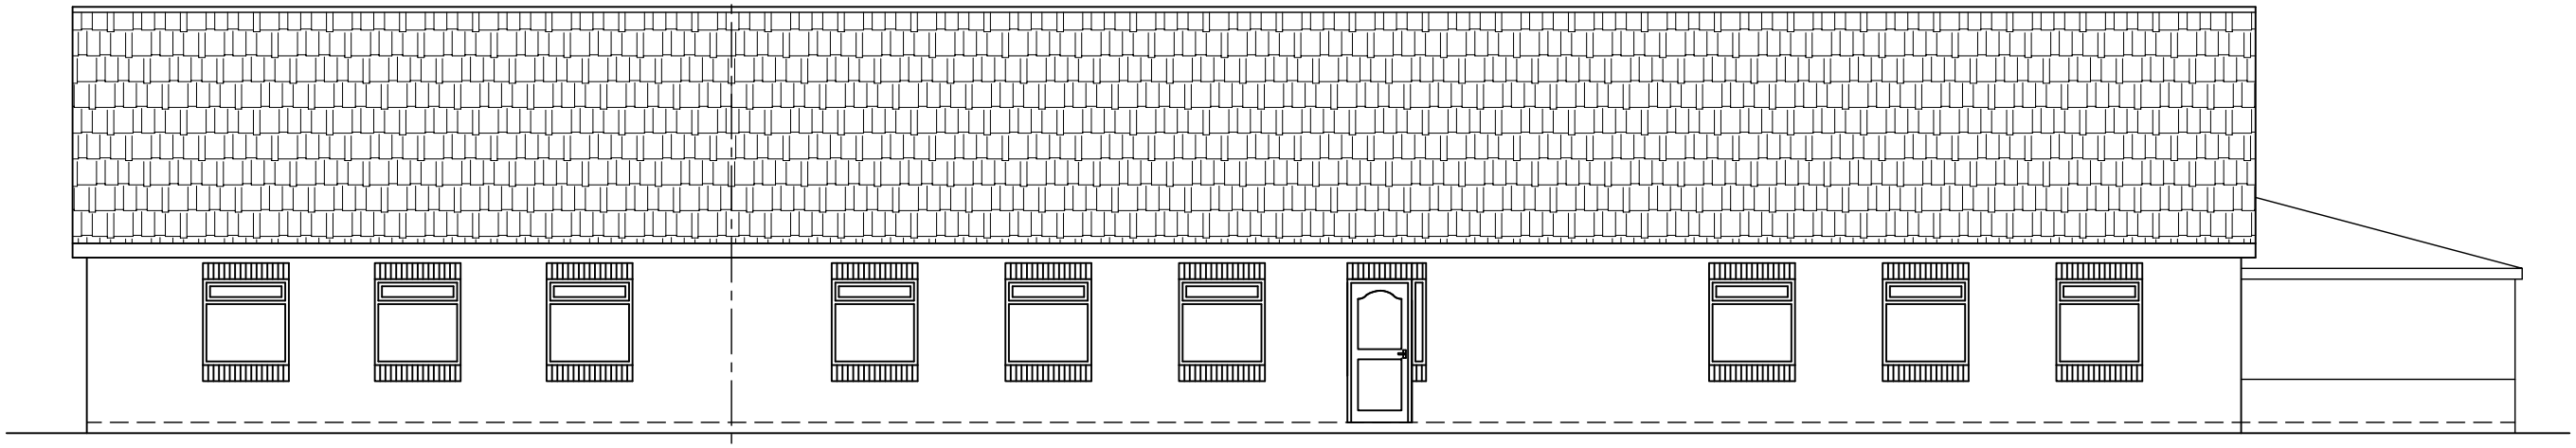


Proposed South Elevation

Scale 1:100

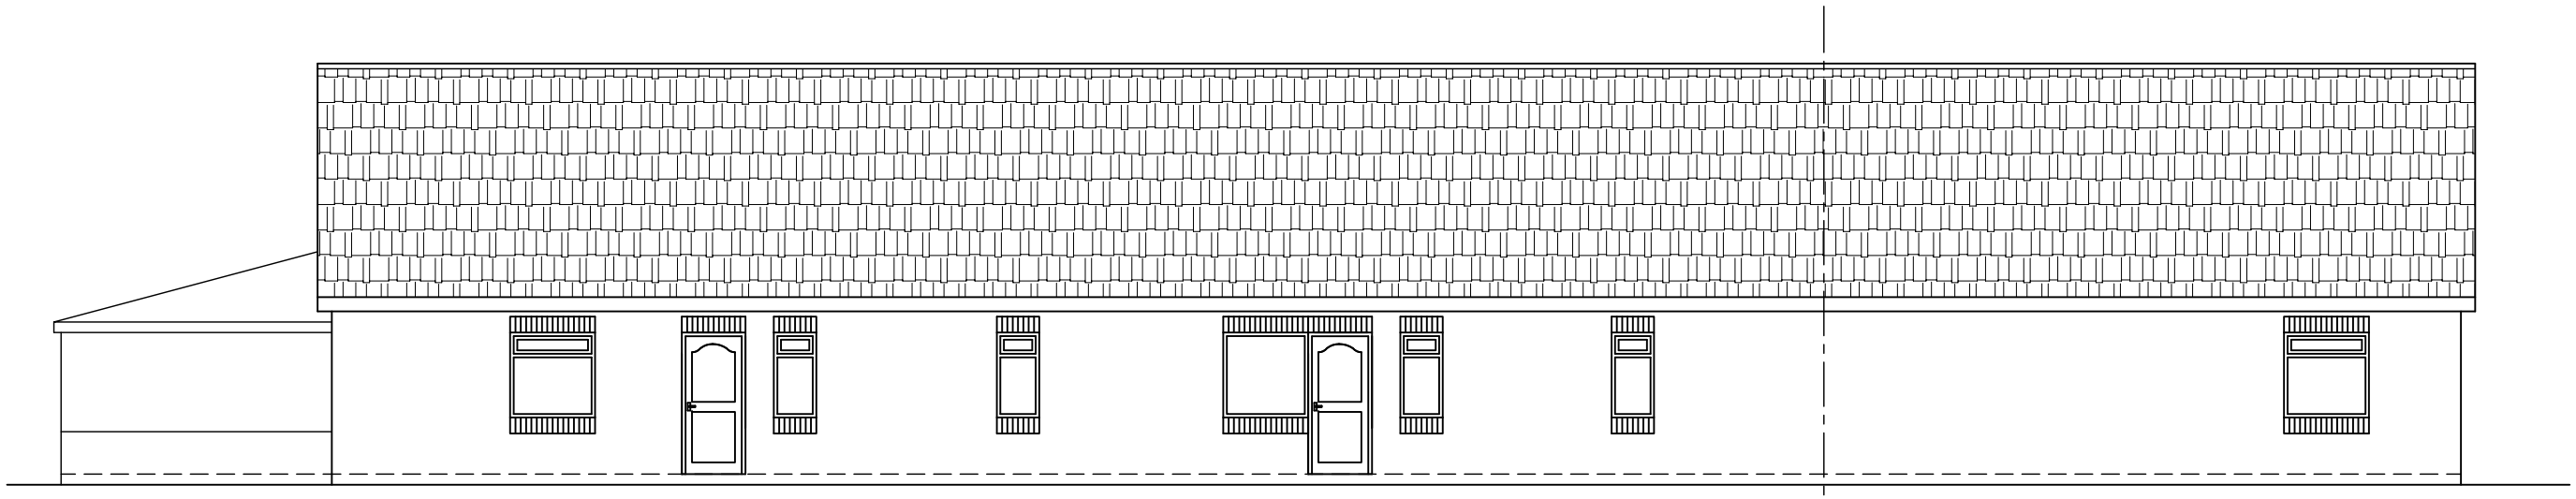

Proposed North Elevation

Scale 1:100

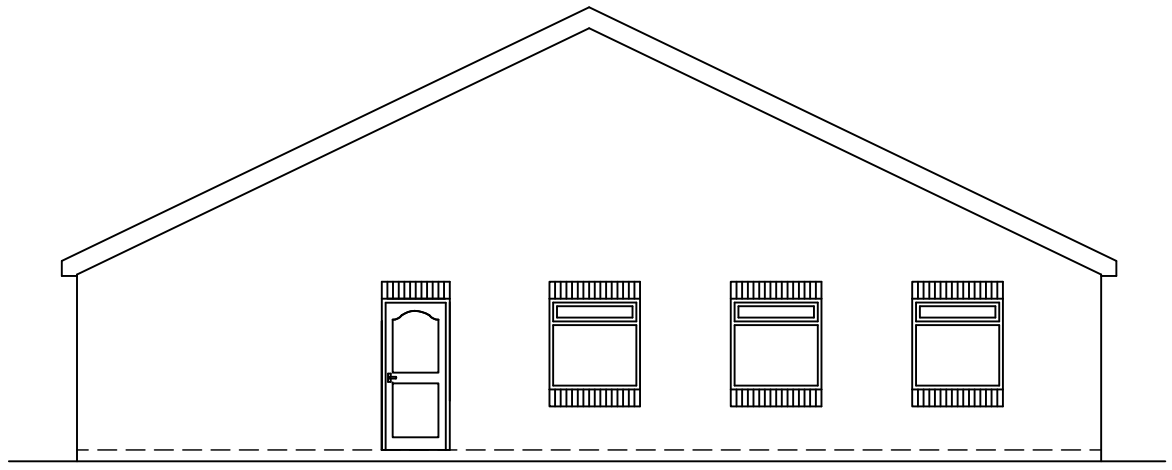

Proposed East Elevation

Scale 1:100

E2A Designs Ltd
8 Pennine View
Blacker Hill
Barnsley
South Yorkshire
S74 0FL
Tel/Fax: 01226 889 841
Mobile: 0794 065 744
Email: enquiries@e2a-designs.co.uk
Web: www.e2a-designs.co.uk

Project:

Proposed Extension to Wonderland Nursery
Wakefield Road, Staincross, Barnsley,
South Yorkshire, S75 6DJ


Client:

Mr. D. Higgs

Title:


Proposed Plans and Elevations - Sheet 2

Scale:	1:100 @ A3	Drawn By:	Checked By:	Drawing No.:	Rev.:
Date:	July 14	CY	CY	P-04	-

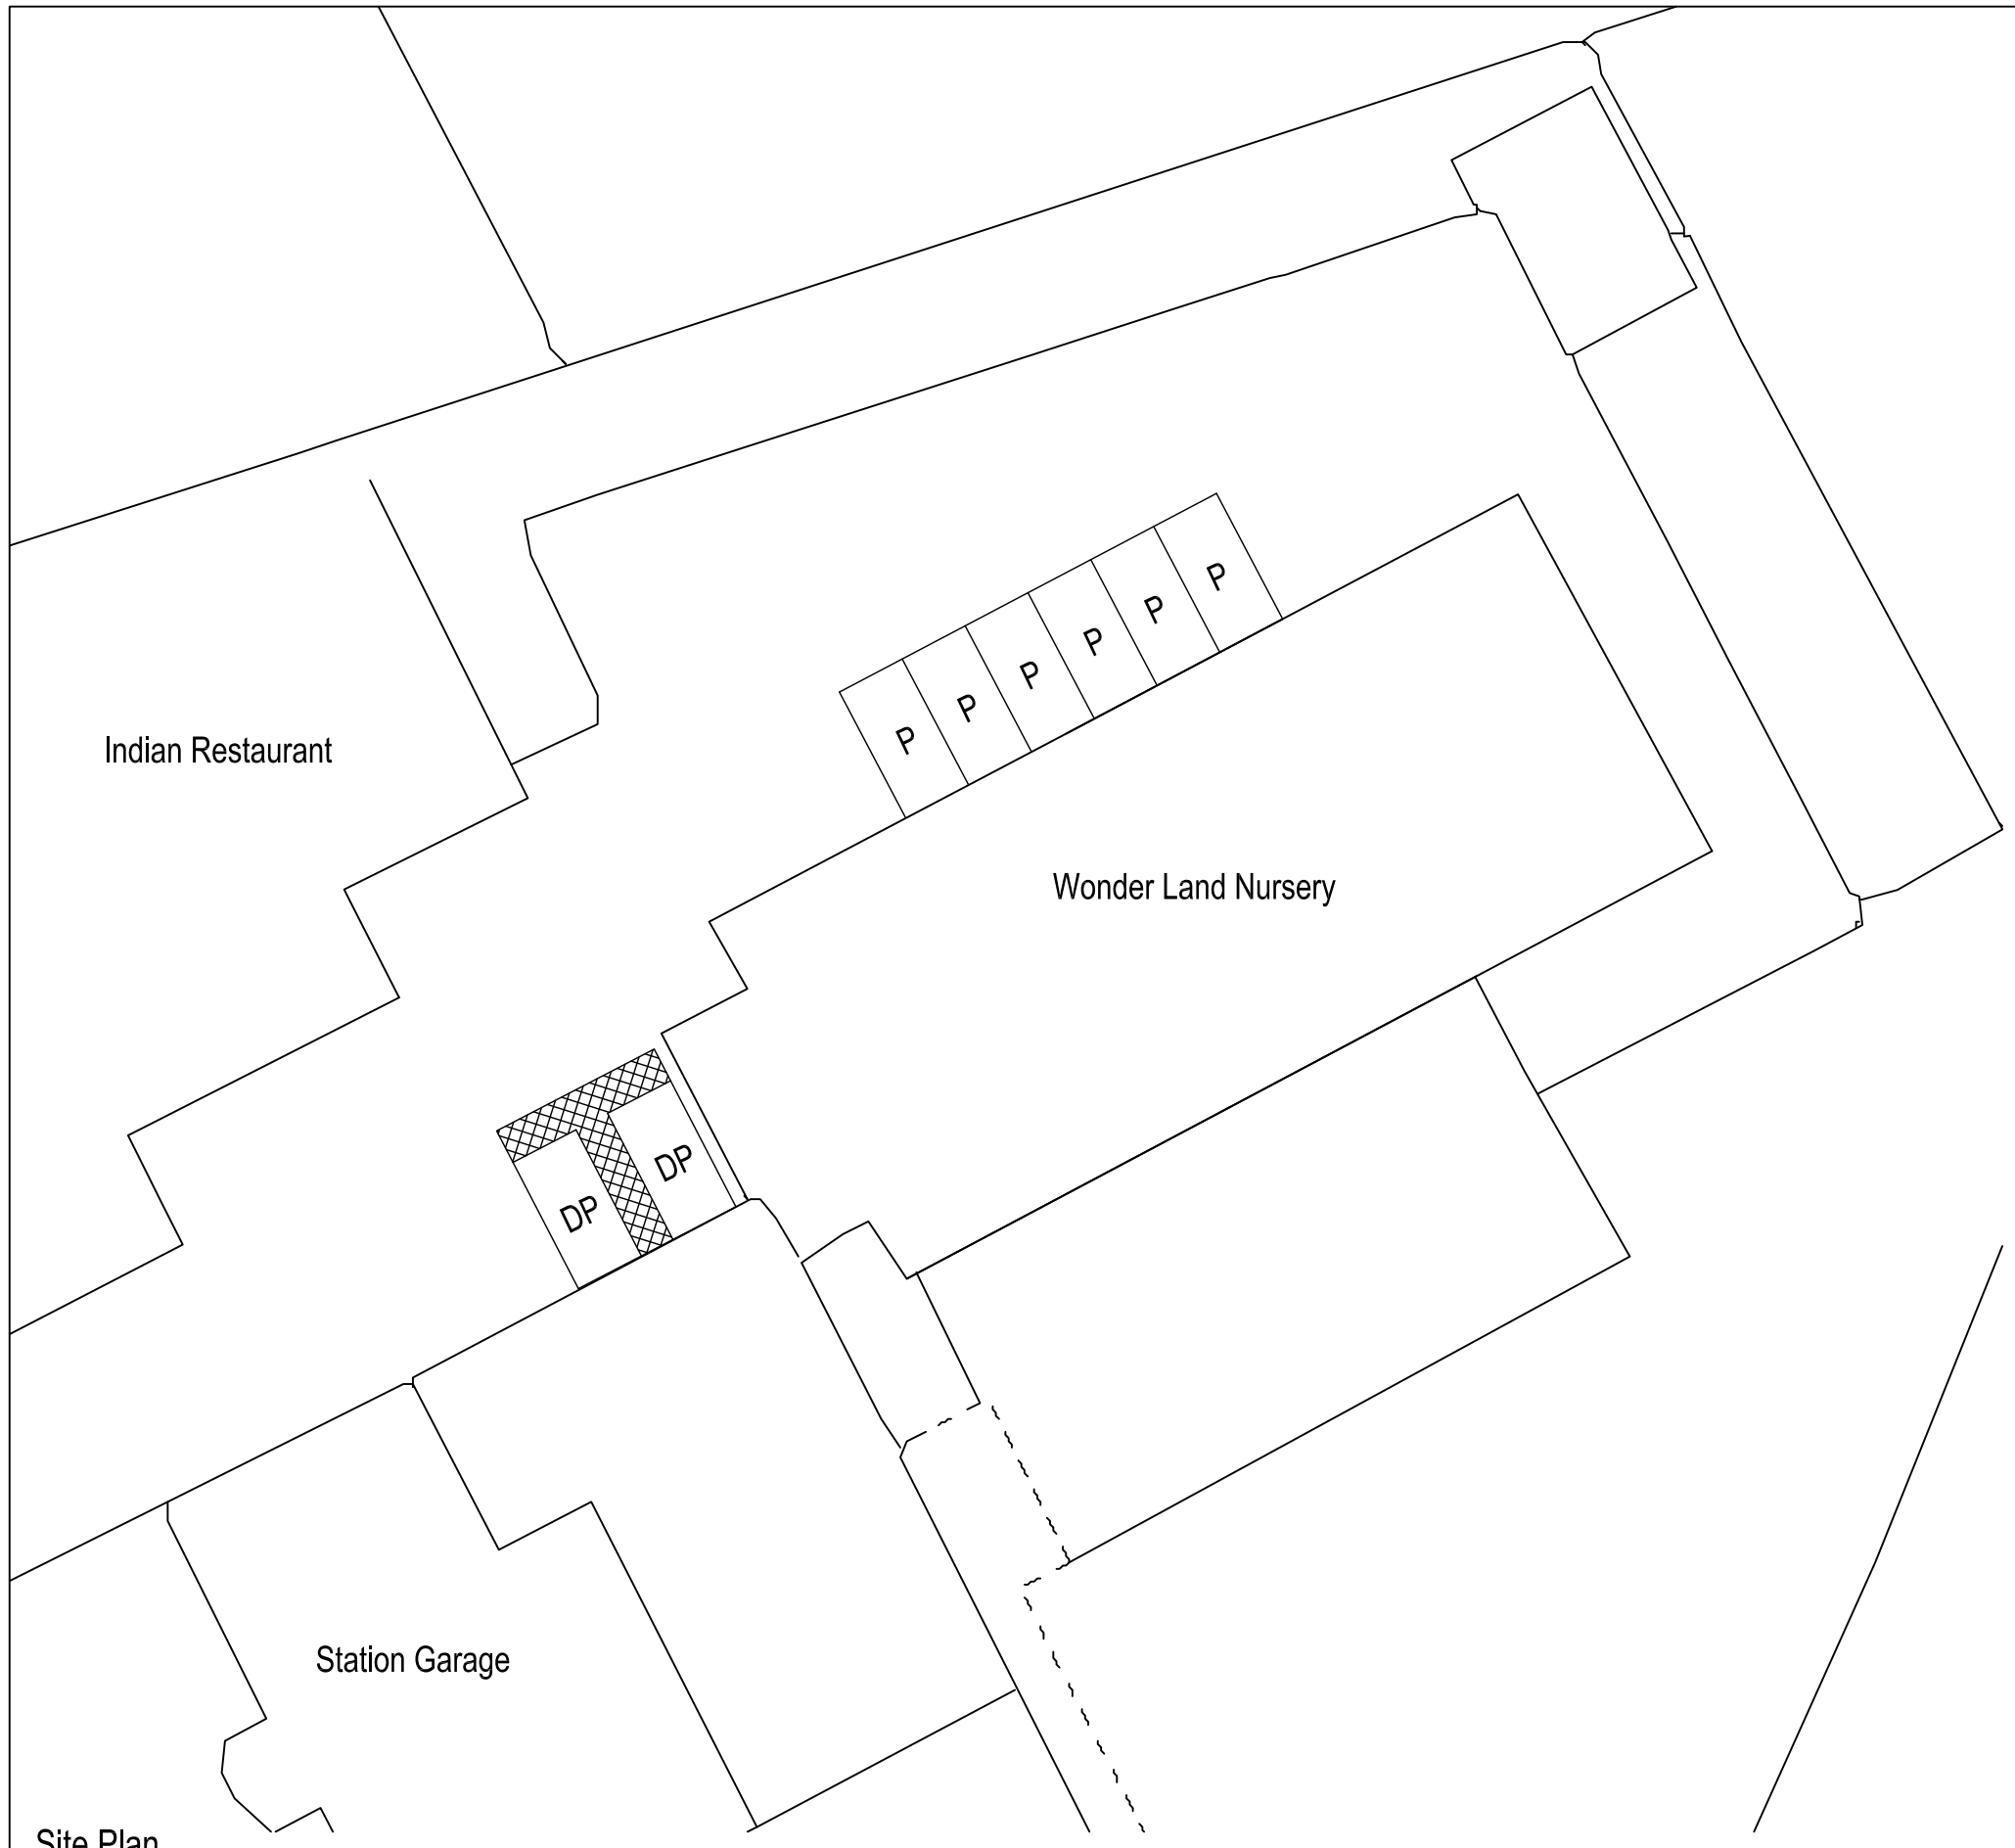

Site Plan

Scale 1:250

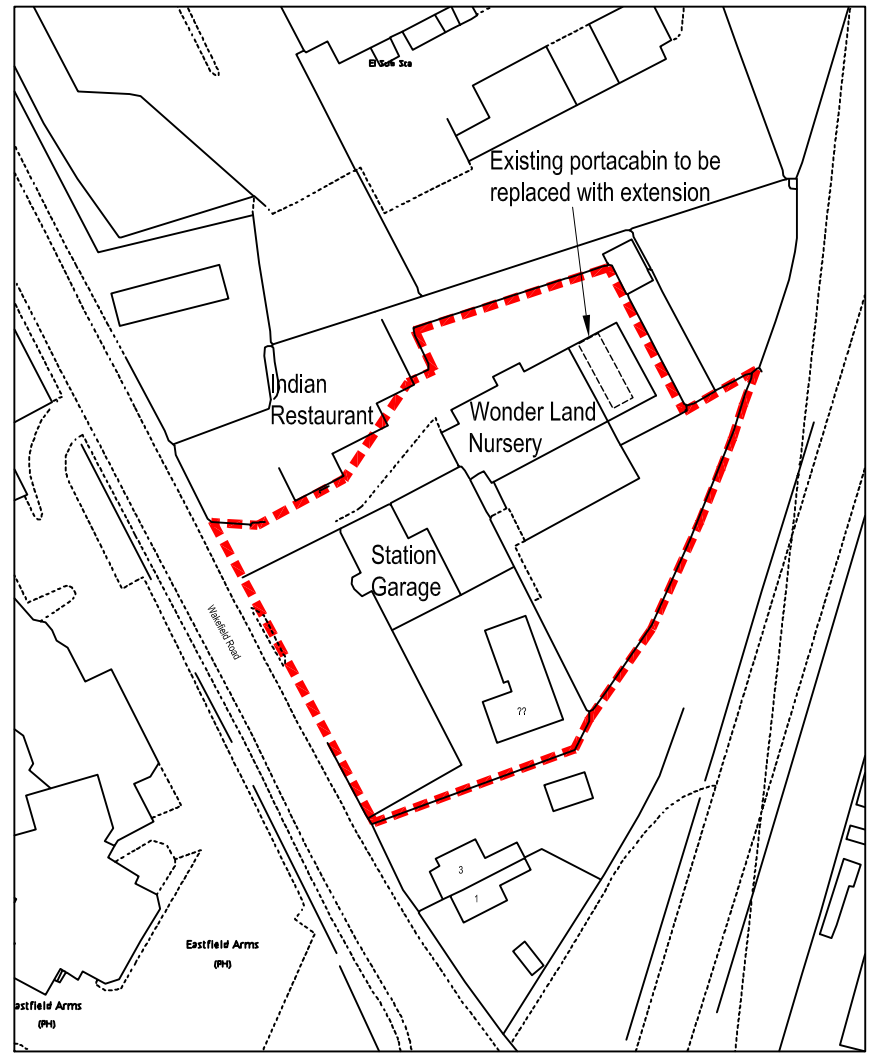

Location Plan

Scale 1:1250

E2A Designs Ltd
8 Pennine View
Blacker Hill
Barnsley
South Yorkshire
S74 0FL
Tel/Fax: 01226 889 841
Mobile: 0794 065 744
Email: enquiries@e2a-designs.co.uk
Web: www.e2a-designs.co.uk

Project:

Proposed Extension to Wonderland Nursery
Wakefield Road, Staincross, Barnsley,
South Yorkshire, S75 6DJ

Client:

Mr. D. Higgs

Title:

Location and Site Plan

Scale:	AS SHOWN @ A3	Drawn By:	Checked By:	Drawing No.:	Rev.:
Date:	July 14	CY	CY	P-05	-