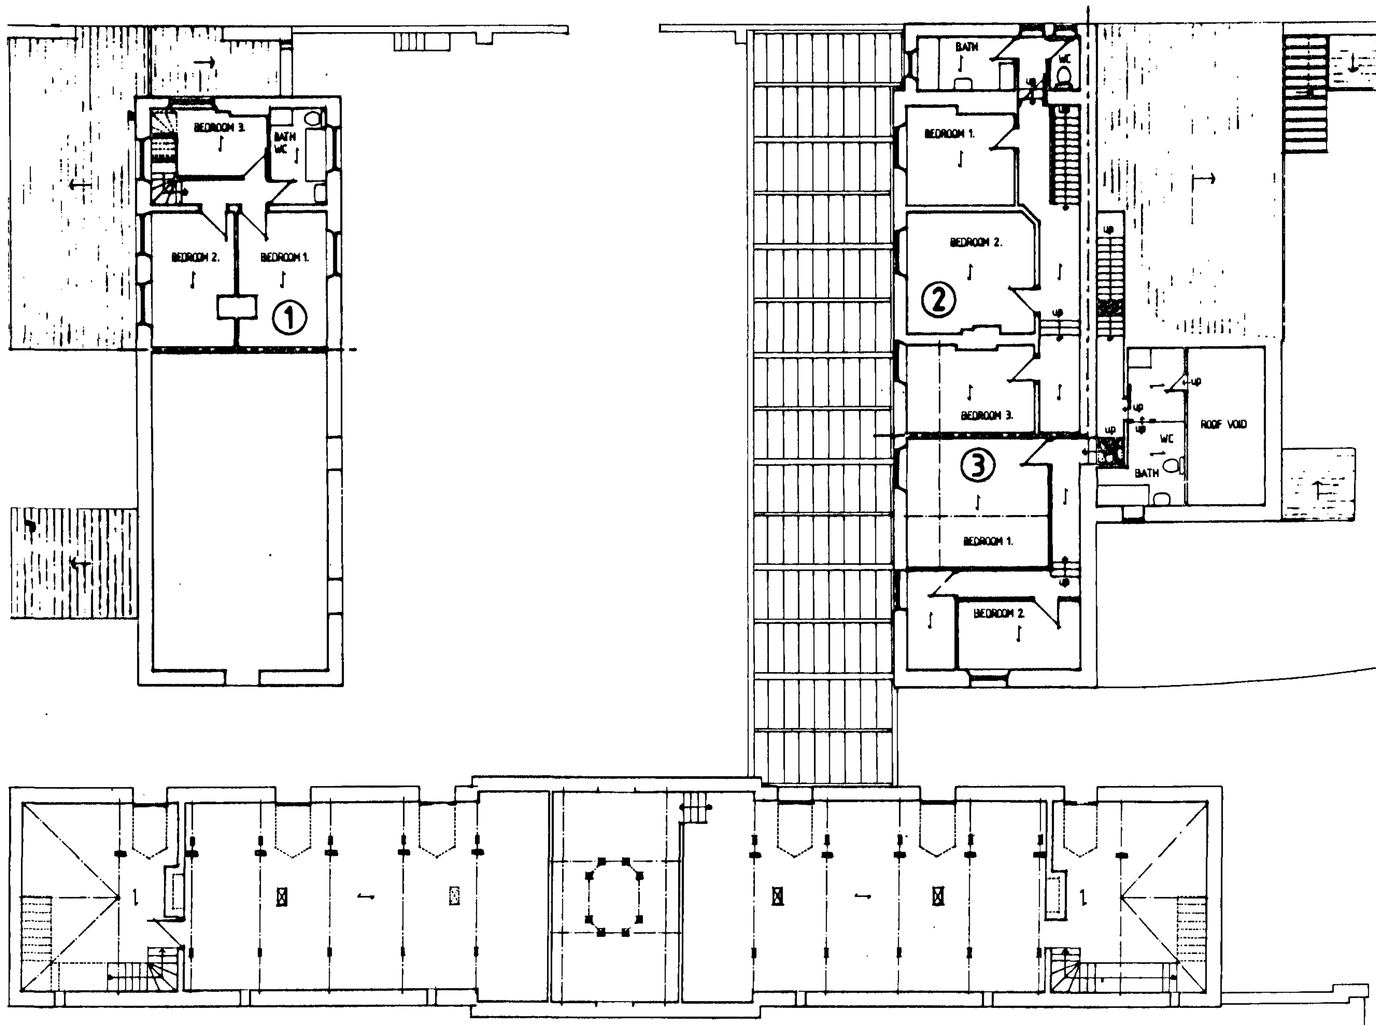


FIRST FLOOR PLAN

12 SEP 2008

no.	date	revision & issue (⟶)

client
WORTLEY HALL LTD.


job title
REPAIRS TO CANOPY AT WORTLEY HALL, WORTLEY, SHEFFIELD S35 7DB

drawing title
PROPOSED FIRST FLOOR PLAN

scale	drawn by	date
1:100		8/06

job no.	drawing no.	revision no.
34.06/07	P/02	
	sheet of	

Do not scale from this drawing
All dimensions to be verified on site.

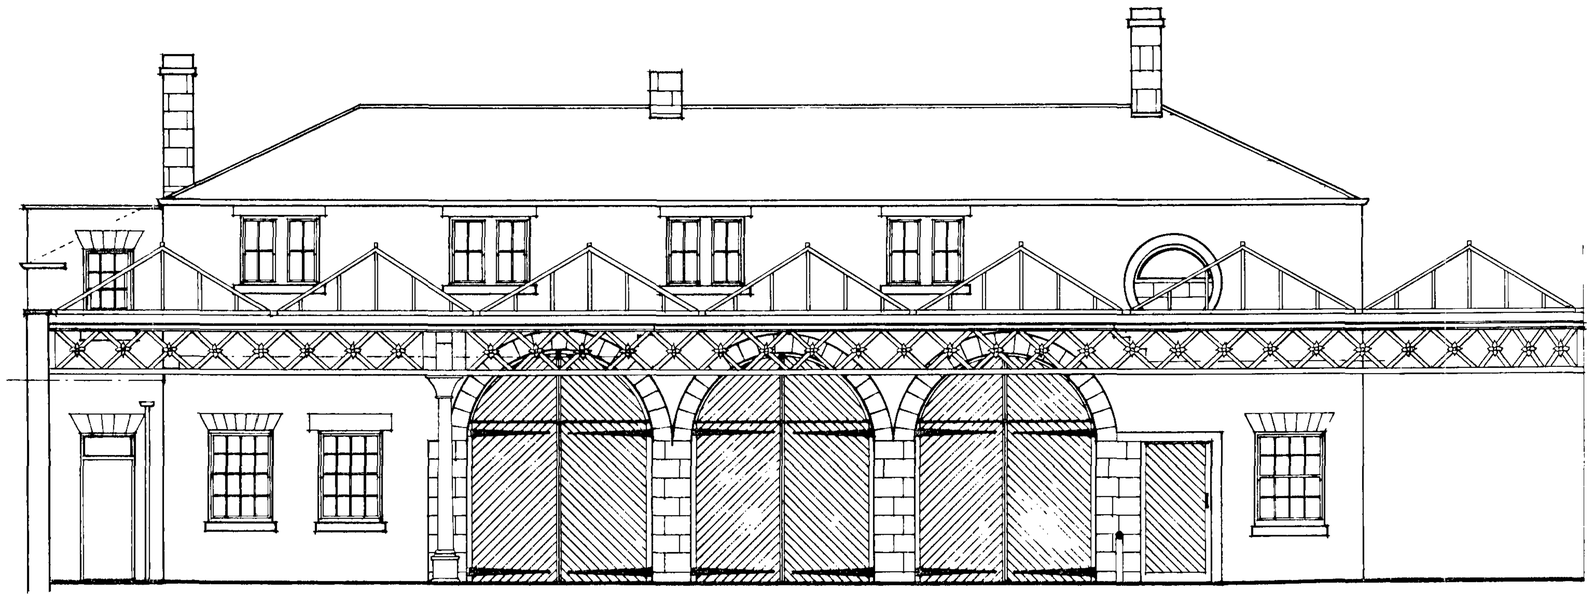



Barnsley Metropolitan
12 SEP 2006

no.	date	revision & issue (⟷)

ELDEN MINNS & CO. LTD.
Chartered Architects • Surveyors
153 Glossop Road, Sheffield S10 2PT
Tel: (0114) 266 2458
Fax: (0114) 266 2459

client
WORTLEY HALL LTD.

job title
REPAIRS TO CANOPY AT WORTLEY HALL, WORTLEY, SHEFFIELD S35 7DB


drawing title
PROPOSED ELEVATIONS

scale	drawn by	date
1:50	TSP	8/06

job no.	drawing no.	revision no.
34. 06/07	P/03	

sheet of

No dimensions are to be scaled from this drawing.
All dimensions and sizes to be verified on site.

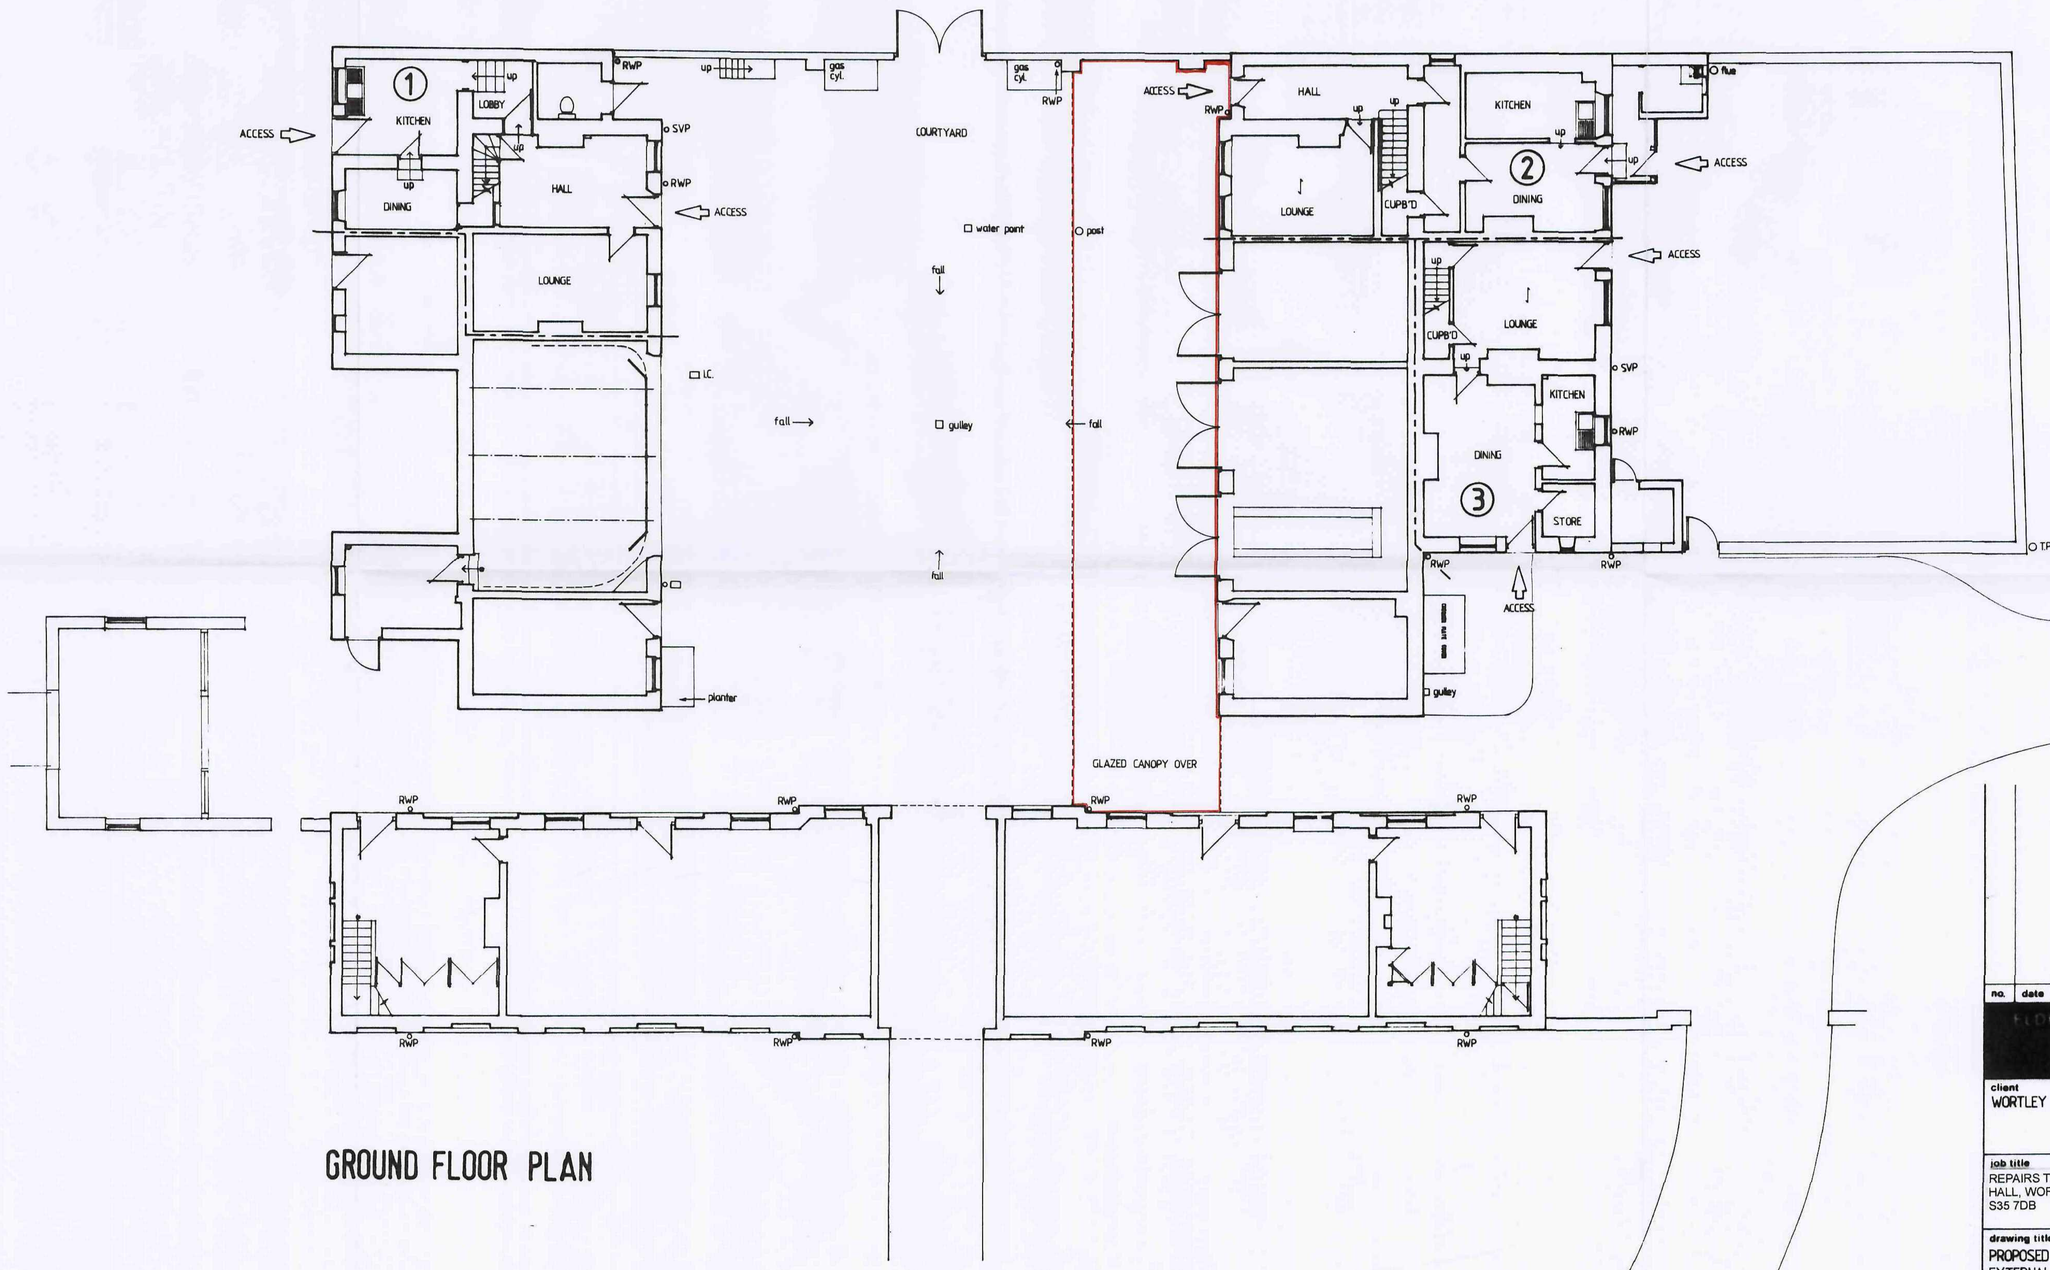

GROUND FLOOR PLAN

Barnsley Metropolitan Borough Council
12 SEP 2008

no.	date	revision & issue (⟶)

client
WORTLEY HALL LTD.

job title
REPAIRS TO CANOPY AT WORTLEY HALL, WORTLEY, SHEFFIELD S35 7DB

drawing title
PROPOSED GROUND FLOOR PLAN WITH EXTERNAL WORKS

scale	drawn by	date
1:100	CB	8/06

job no.	drawing no.	revision no.
34.06/07	P/01	
	sheet of	

Amber