
COPYRIGHT: This drawing and design and all the information contained therein is the sole copyright of M J H Design and reproduction in any form is forbidden unless permission is obtained in writing.
NOTES:
All dimensions must be checked on site and not scaled from this drawing.

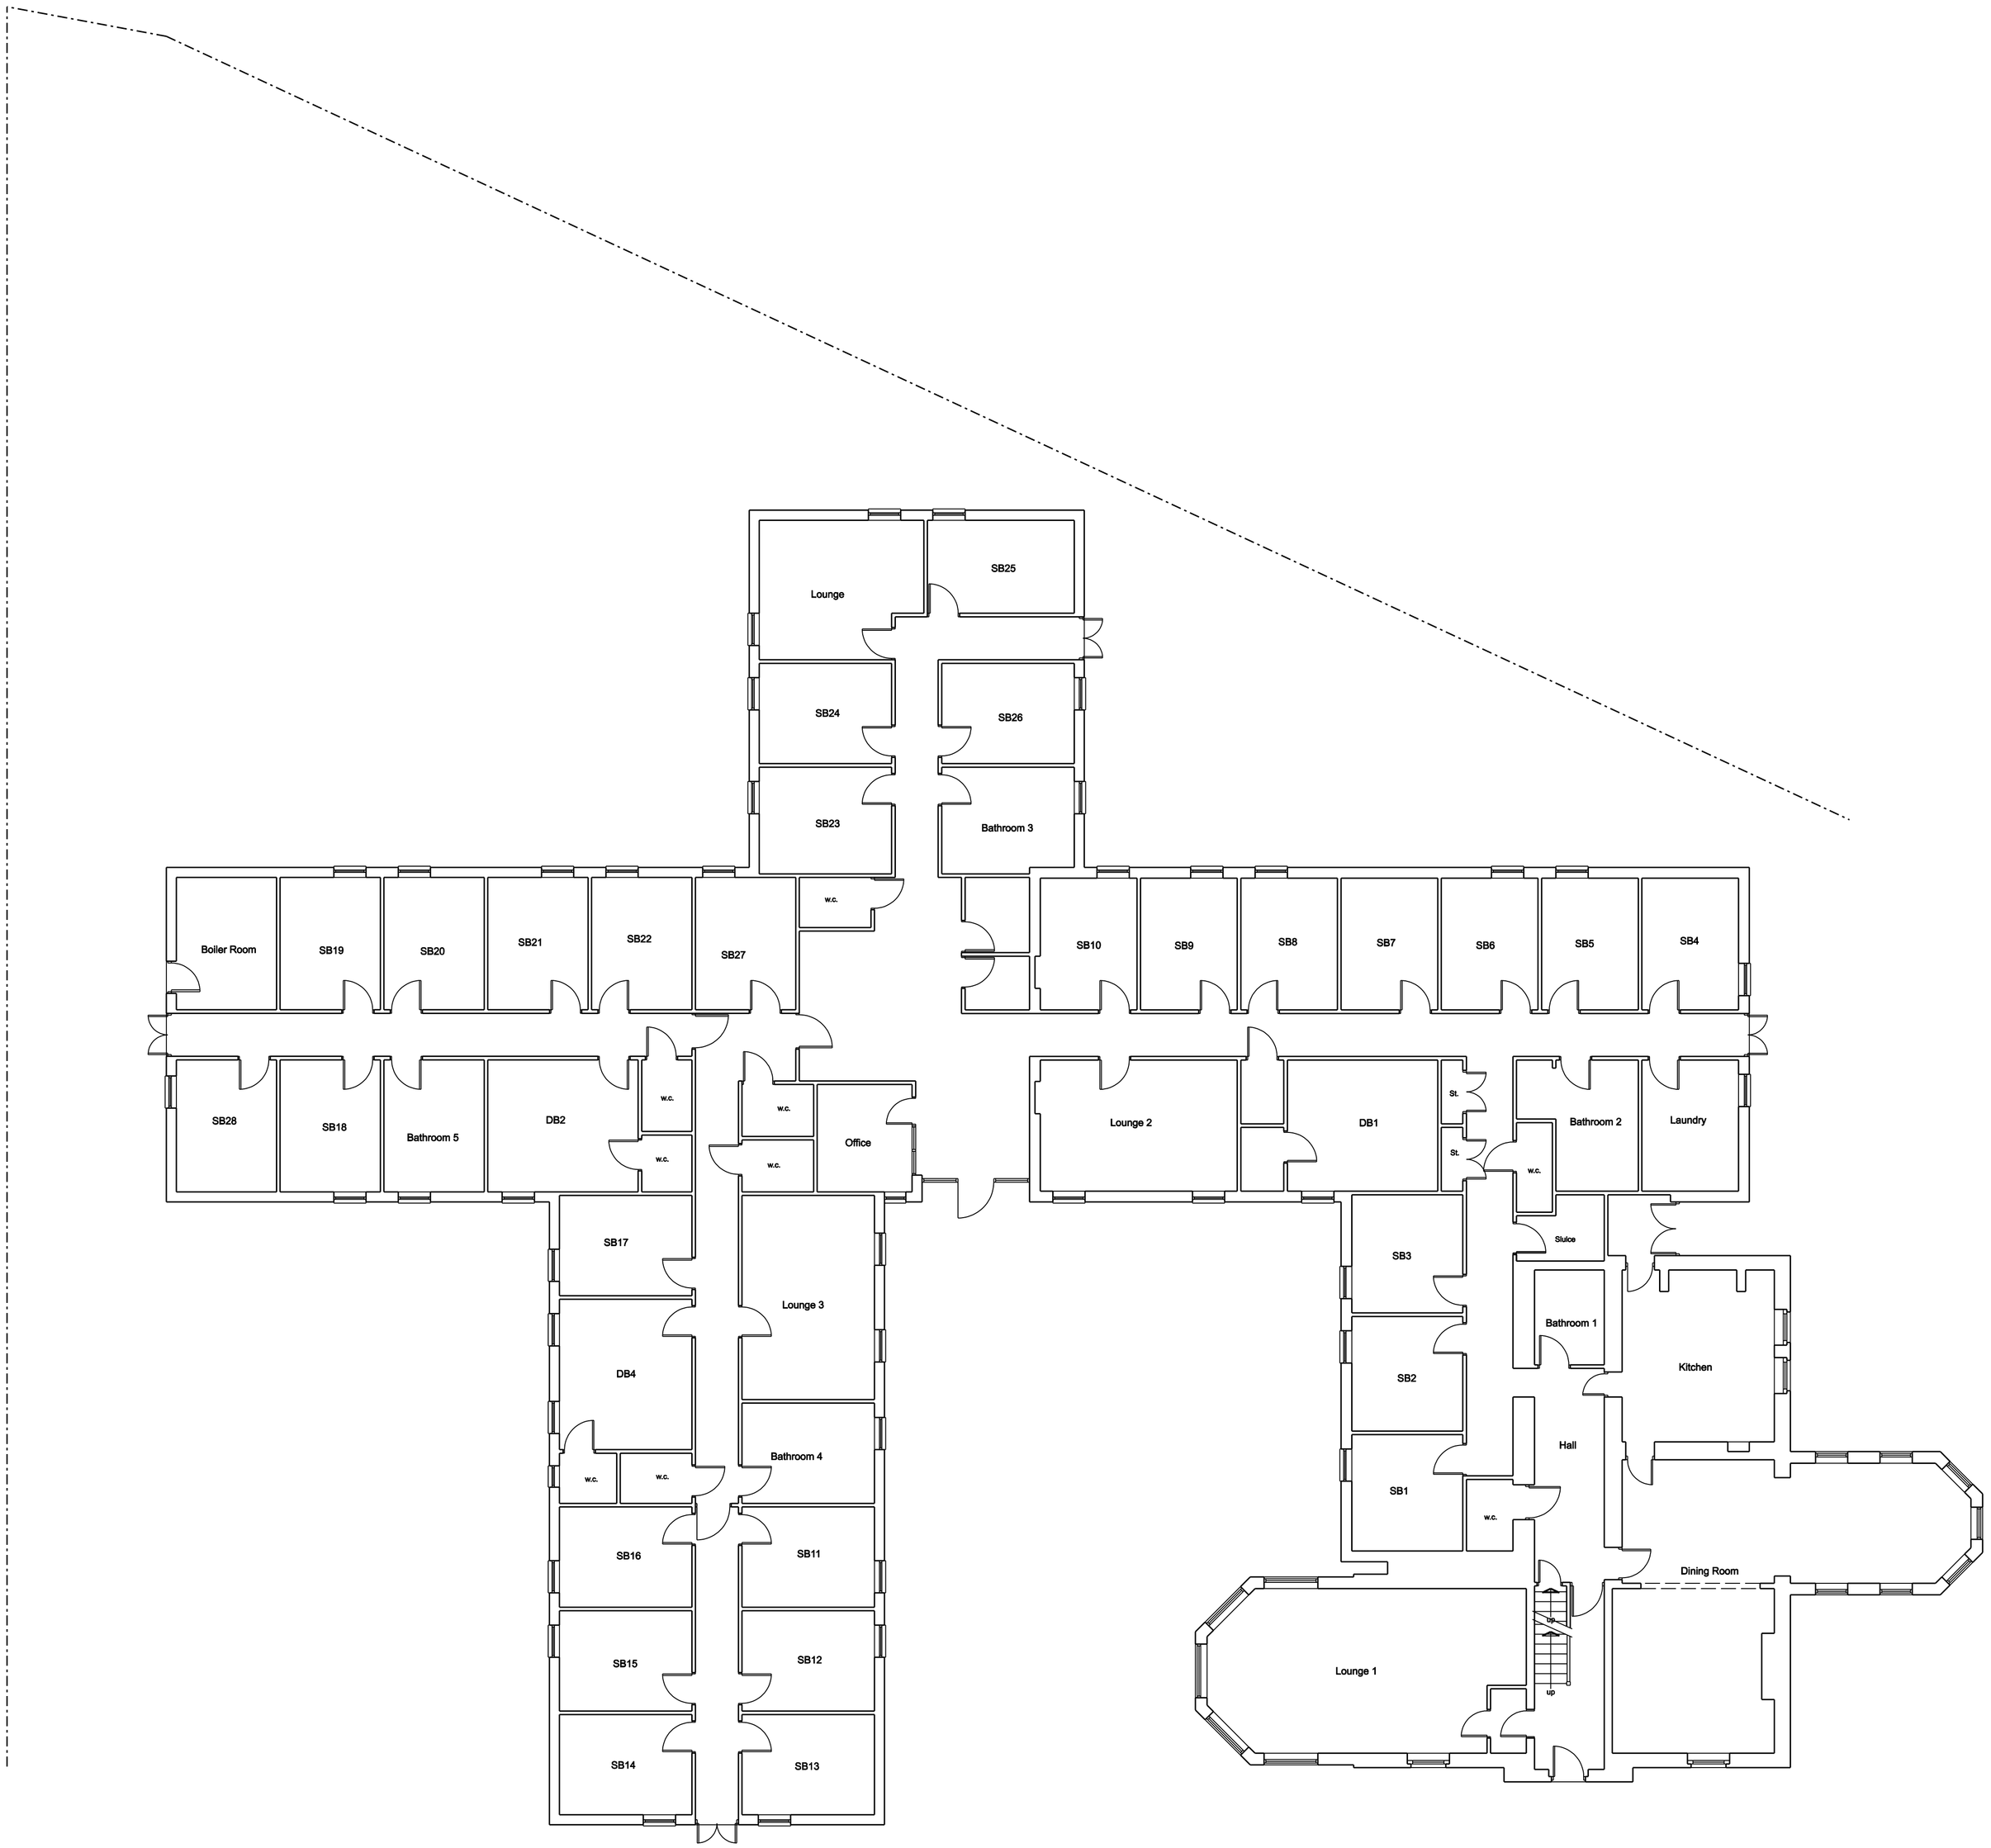

A		
	Date	Revisions

© Copyright

MJH
Design
Architectural Services

53 Bartholomew Street
Wombwell
Barnsley
S73 8LB

Tel: 07887548711
e-mail: concorde.mjharper@virgin.net

Client
Mr A H Choudhry

Project
Proposed Alterations
Hunningley Grange
237 Doncaster Road
Barnsley

Title
Existing Ground Floor Plan

Scale 1:100	
Drawn by MJH	Date Dec 2013
Drawing No. 922-01	Revision