

Important notice: Do not scale off this drawing. Critical dimensions should be checked on site prior to works commencing. Dimensional conflicts should be brought to Draw it's attention as soon as they become apparent. Failure to do so could render the contractor liable for subsequent losses.
Copyright in this drawing and any work executed from this drawing remains the property of Draw it.

15 Medway Close
Barugh Green
Barnsley
S75 1NY

07762656187
steven@drawit.biz
www.drawit.biz

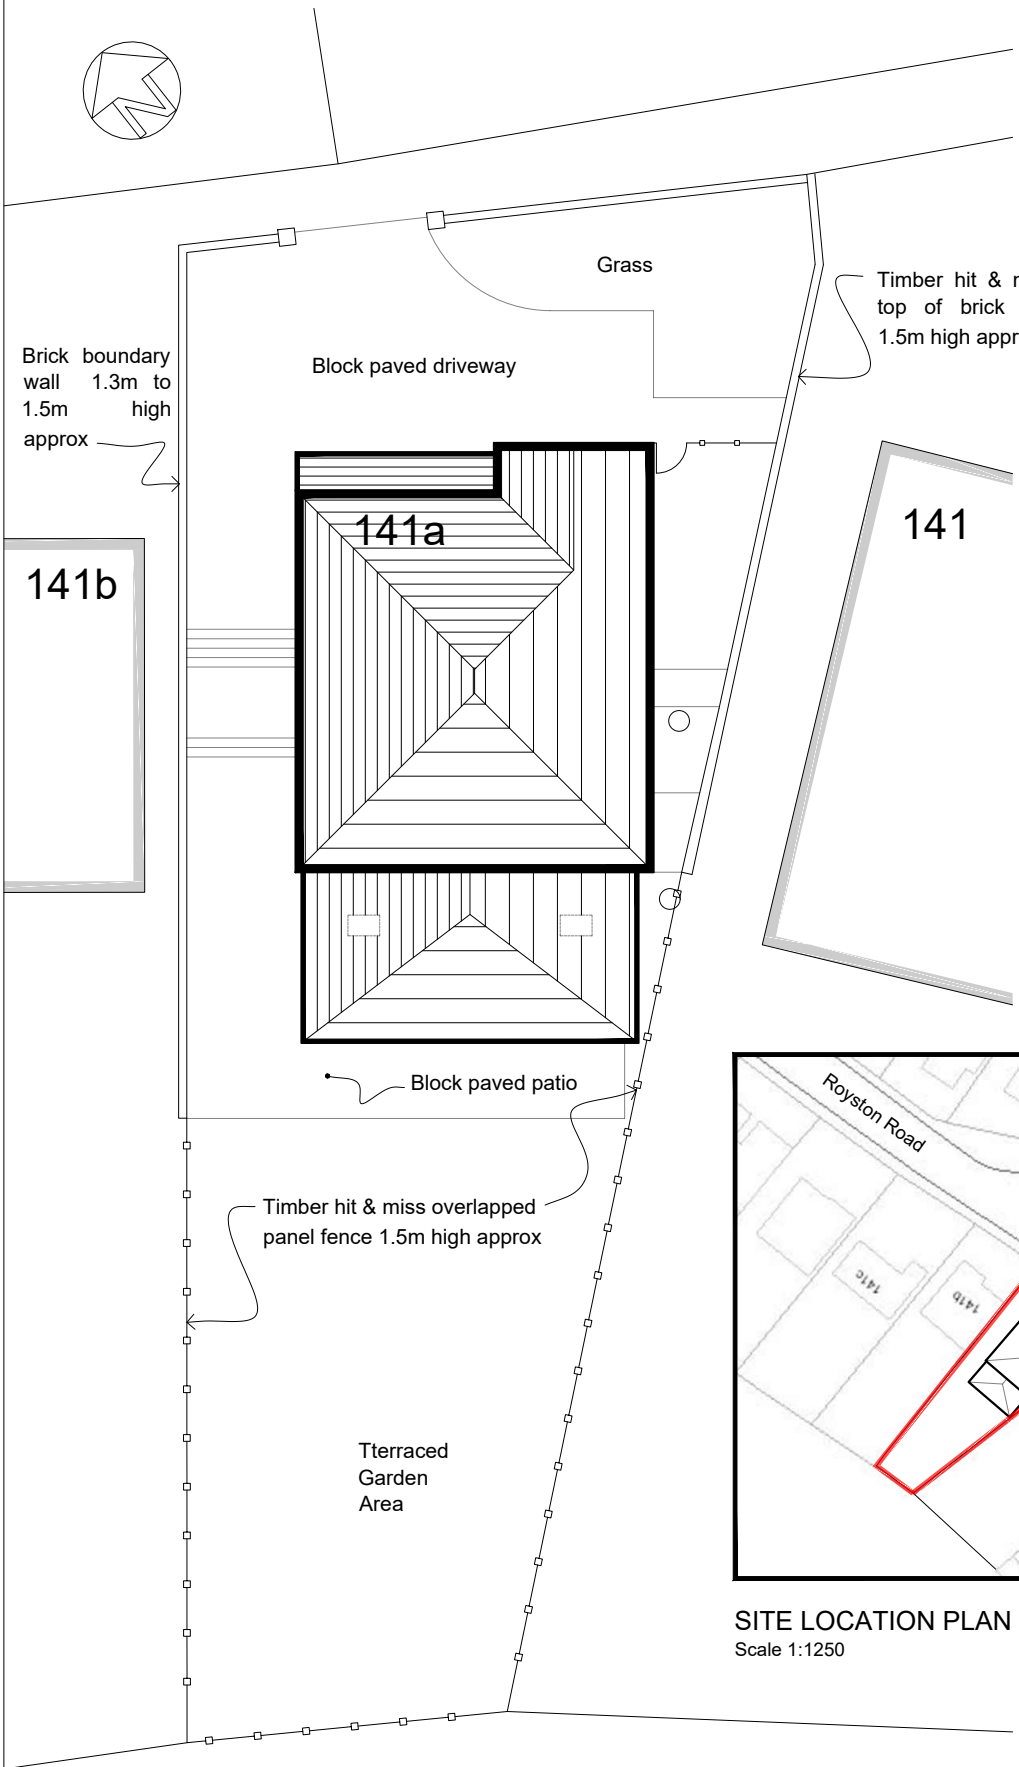


SITE PLAN
Scale 1:200

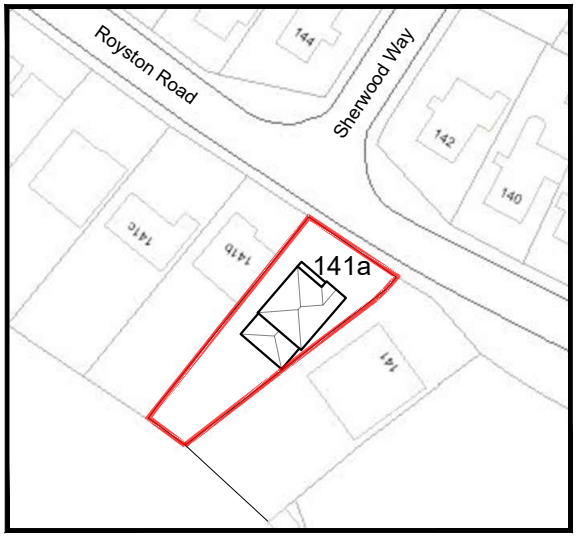


SITE LOCATION PLAN
Scale 1:1250

PLANNING

| Rev: | Date: | Description: | By: |
|---|---|---|---|
| | | | |

| | | |
|---|---|---|
| CLIENT: S & J Oakley | PROJECT: Proposed two storey rear extension | Drawn by: SH / Scale: As Shown / Date: 14/03/2019 |
| DWG OF: Site & Location Plan | SITE ADDRESS: 141a Royston Road, Cudworth Barnsley, S72 8BW | Dwg No: 1832_101 / rev |

A4 Sheet

© Copyright Draw it 2019