




EXISTING SIDE ELEVATION.

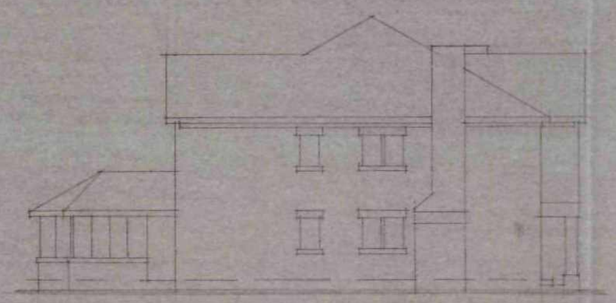


EXISTING FRONT ELEVATION.

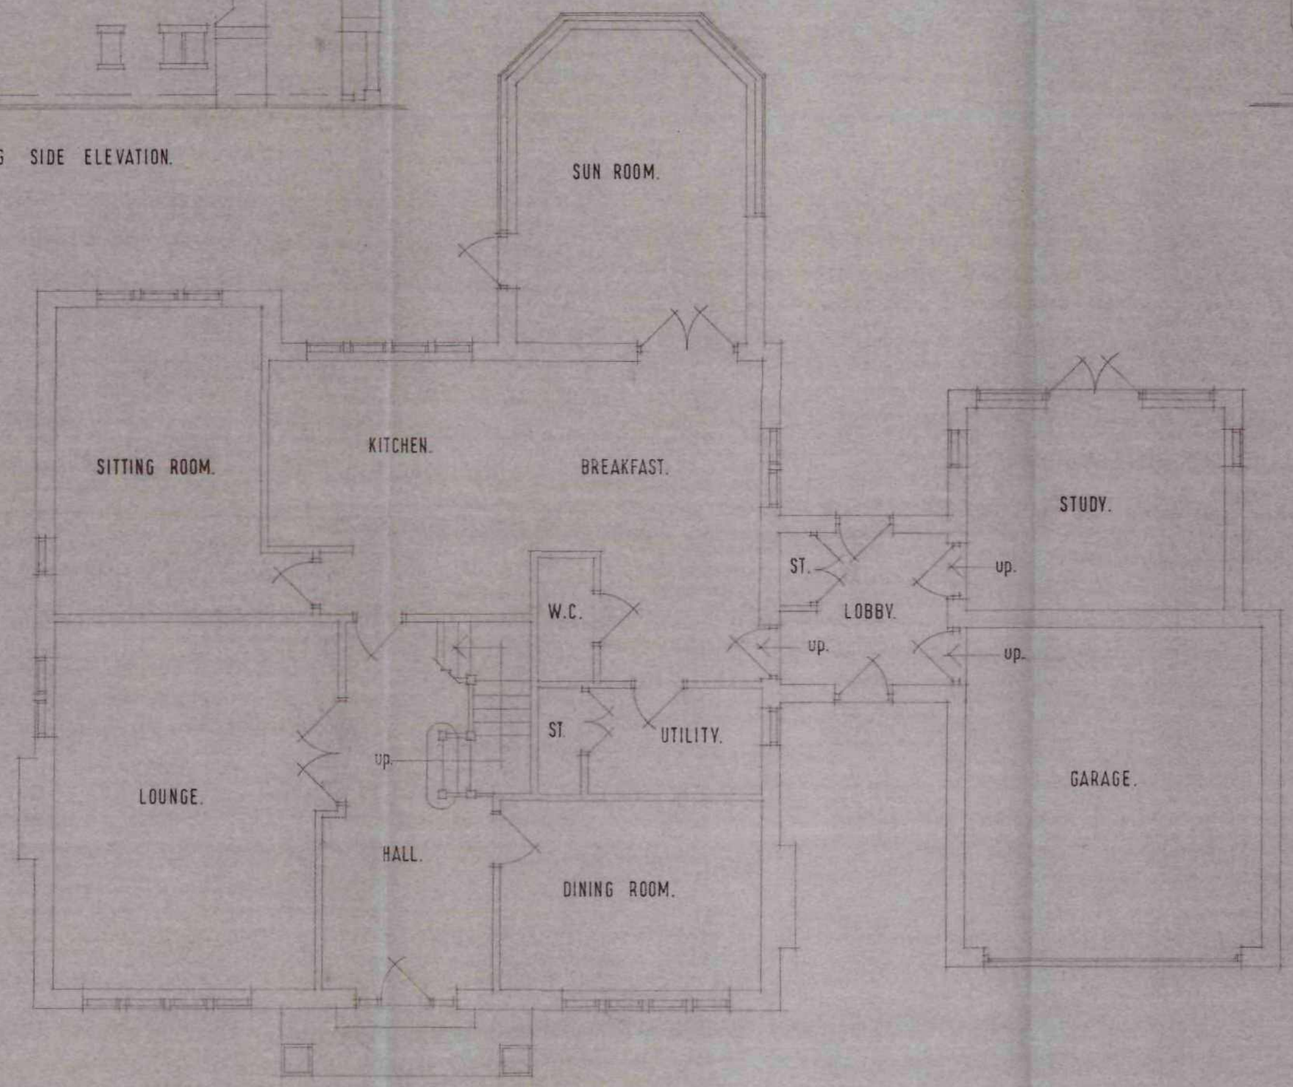

EXISTING GROUND FLOOR LAYOUT.

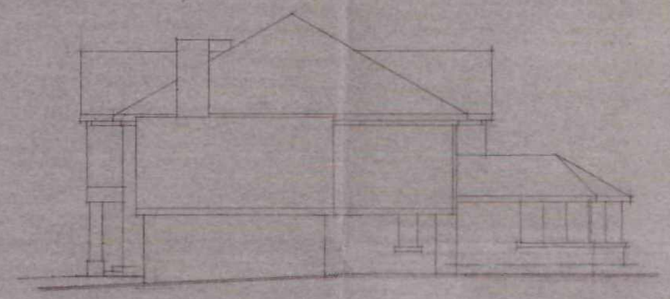

EXISTING SIDE ELEVATION.

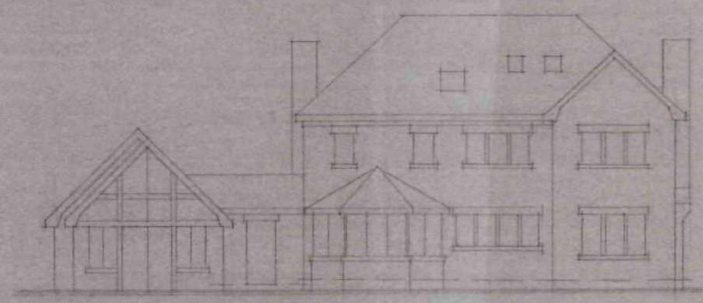

EXISTING REAR ELEVATION.


NOTES
The contractor is to check and verify all building and site dimensions, levels and sewer invert levels at connection points before tendering and work commences.
This drawing must read with and checked against any structural or other specialist drawings provided.
The contractor is to comply in all respects with the current building regulations whether specifically stated on these drawings or not. Internal dimensions exclude plaster thickness.
Do not scale off this drawing.

© Copyright


Job Title	PROPOSED EXTENSION.
Client	MR A. SYKES.
Drawing Title	EXISTING G.F.PLAN & ELEVATIONS.
Drawn By: I.W.	Date: NOVEMBER 12
Scale: 1:50 1:100	

IAN WILLIAMS DESIGN AND BUILD
FAIRFIELDS, CHURCH ROAD,
ALTOFTS, W. YORKS WF6 2NU
Telephone: 01924 893311

DRG. No. 20. 01. 11. 12.

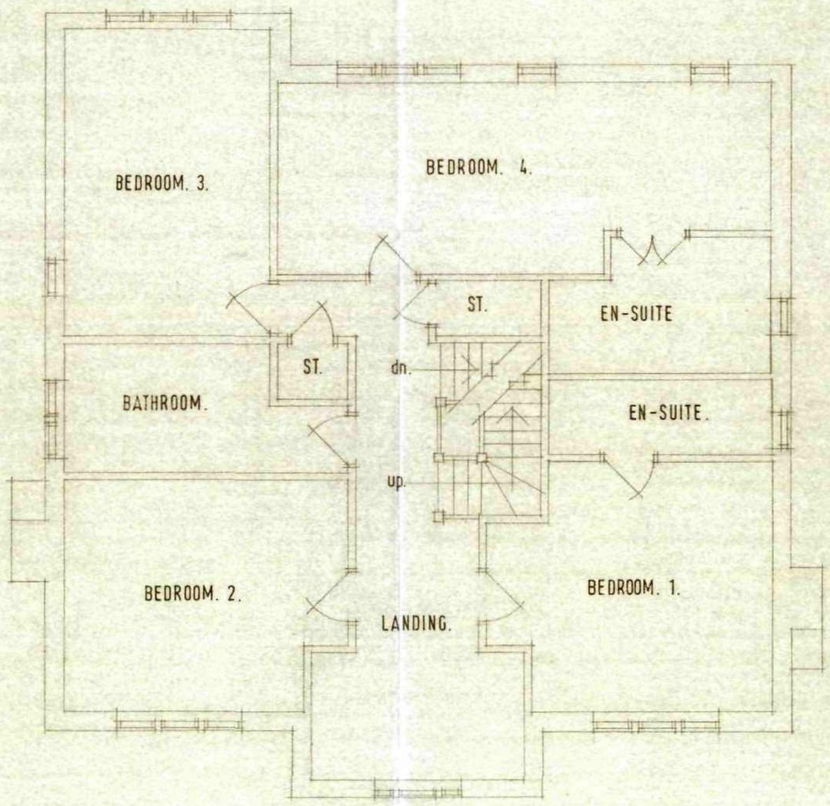

EXISTING FIRST FLOOR LAYOUT.

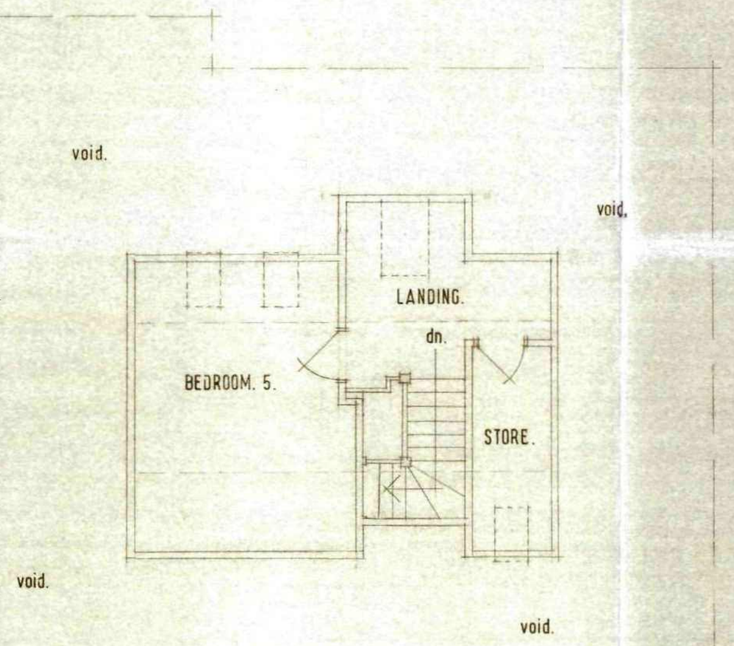

EXISTING SECOND FLOOR LAYOUT.


NOTES
The contractor is to check and verify all building and site dimensions, levels and sewer invert levels at connection points before tendering and work commences.
This drawing must read with and checked against any structural or other specialist drawings provided.
The contractor is to comply in all respects with the current building regulations whether specifically stated on these drawings or not. Internal dimensions exclude plaster thickness.
Do not scale off this drawing.

© Copyright


Job Title: PROPOSED EXTENSION.
Client: MR A. SYKES.
Drawing Title: EXISTING FF & SF PLANS
Drawn By: I.W.
Date: NOVEMBER 12
Scale: 1:50

IAN WILLIAMS DESIGN AND BUILD
FAIRFIELDS, CHURCH ROAD,
ALTOFTS, W. YORKS WF6 2NU
Telephone: 01924 893311


DRG. No. 20. 02. 11. 12.

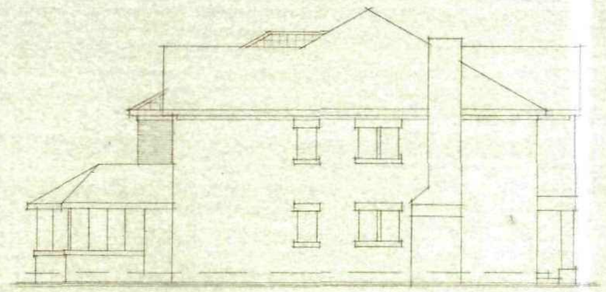


PROPOSED SIDE ELEVATION.

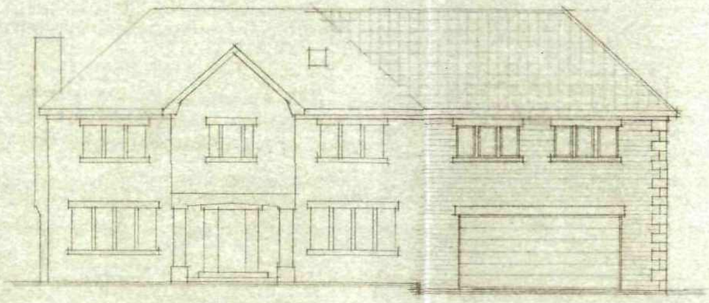


PROPOSED FRONT ELEVATION.

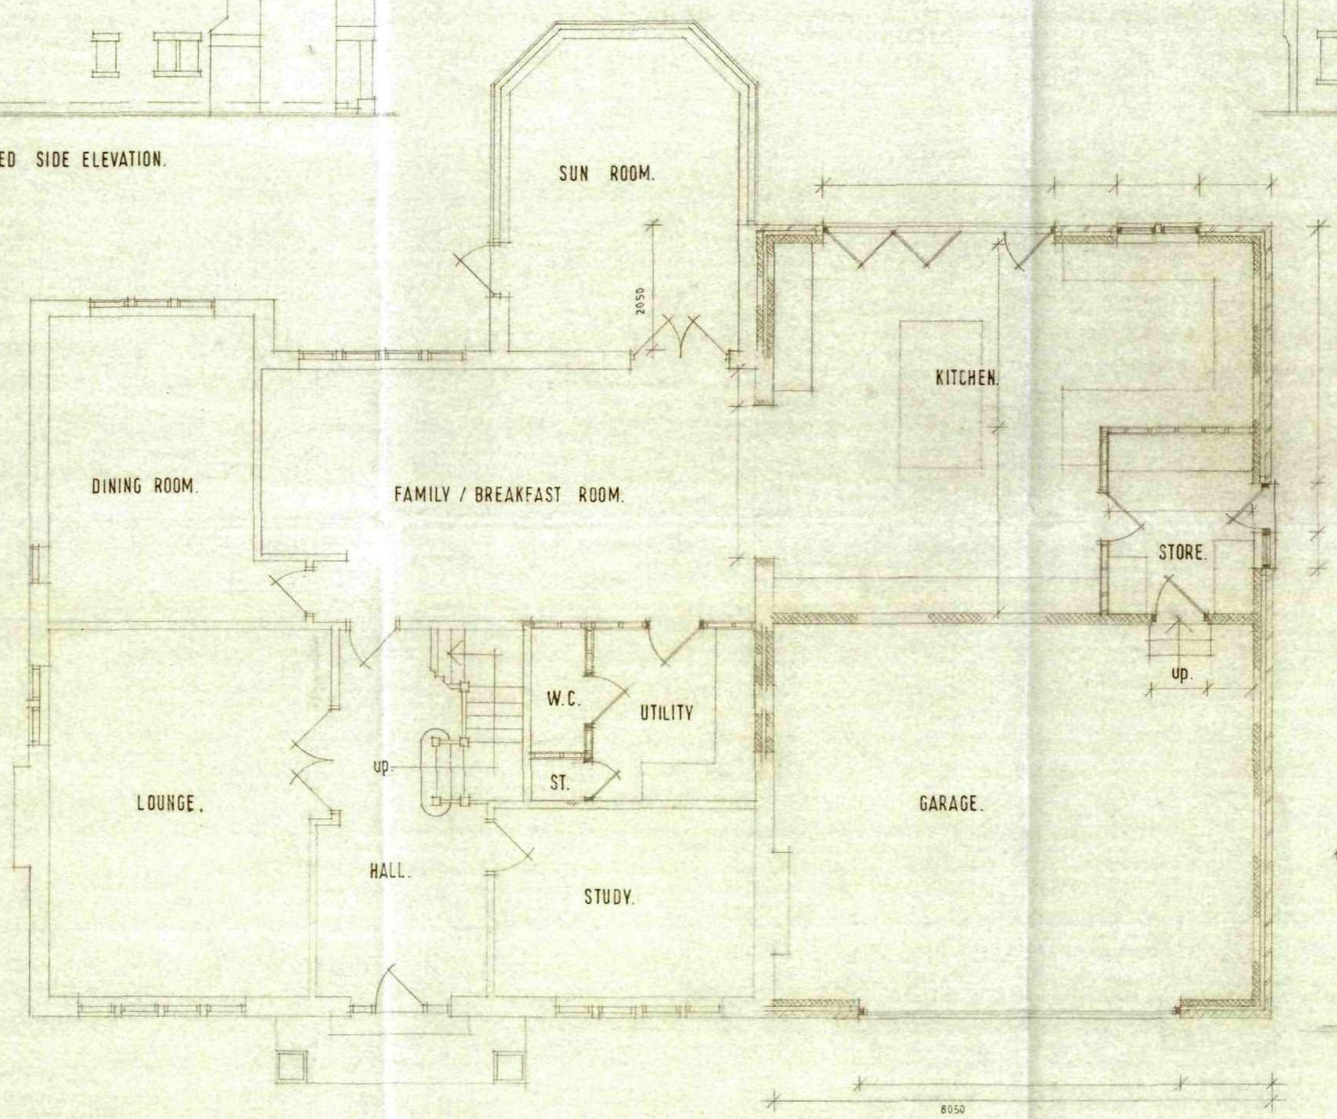

PROPOSED GROUND FLOOR LAYOUT.

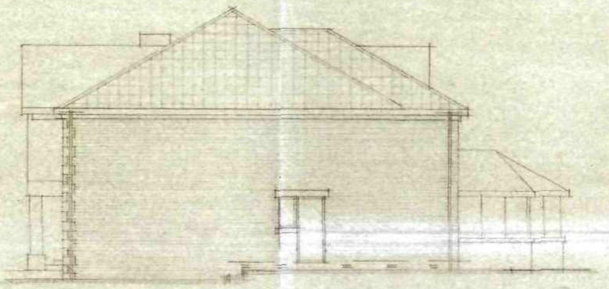

PROPOSED SIDE ELEVATION.

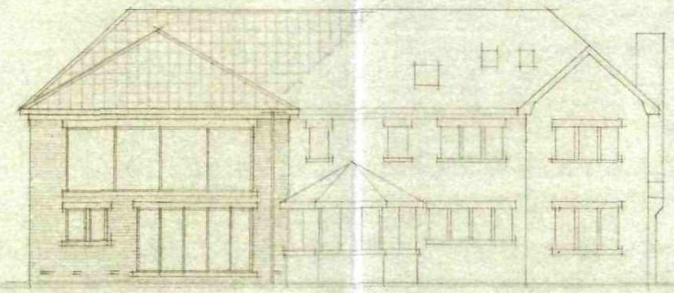

PROPOSED REAR ELEVATION.

NOTES
The contractor is to check and verify all building and site dimensions, levels and sewer invert levels at connection points before tendering and work commences.
This drawing must read with and checked against any structural or other specialist drawings provided.
The contractor is to comply in all respects with the current building regulations whether specifically stated on these drawings or not. Internal dimensions exclude plaster thickness.
Do not scale off this drawing.

© Copyright


Job Title: PROPOSED EXTENSION.
Client: MR A. SYKES.
Drawing Title: PROPOSED G.F. PLAN & ELEVATIONS.


Drawn By	Date	Scale
I.W.	NOVEMBER 12	1:50 1:100

IAN WILLIAMS DESIGN AND BUILD
FAIRFIELDS, CHURCH ROAD,
ALTOFTS, W. YORKS WF6 2NU
Telephone: 01924 893311


DRG. No. 20. 03. 11. 12.

EXISTING
ROOF LAYOUT.

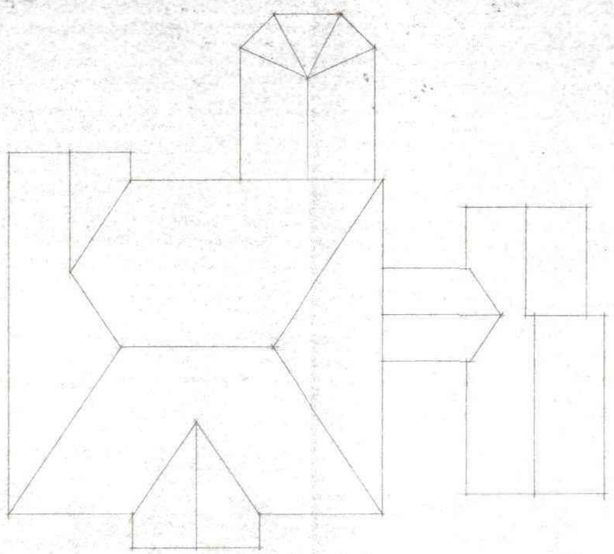


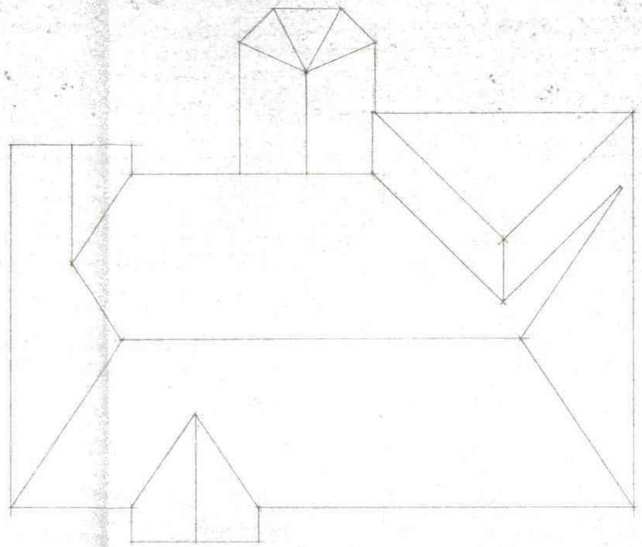

PROPOSED
ROOF LAYOUT.

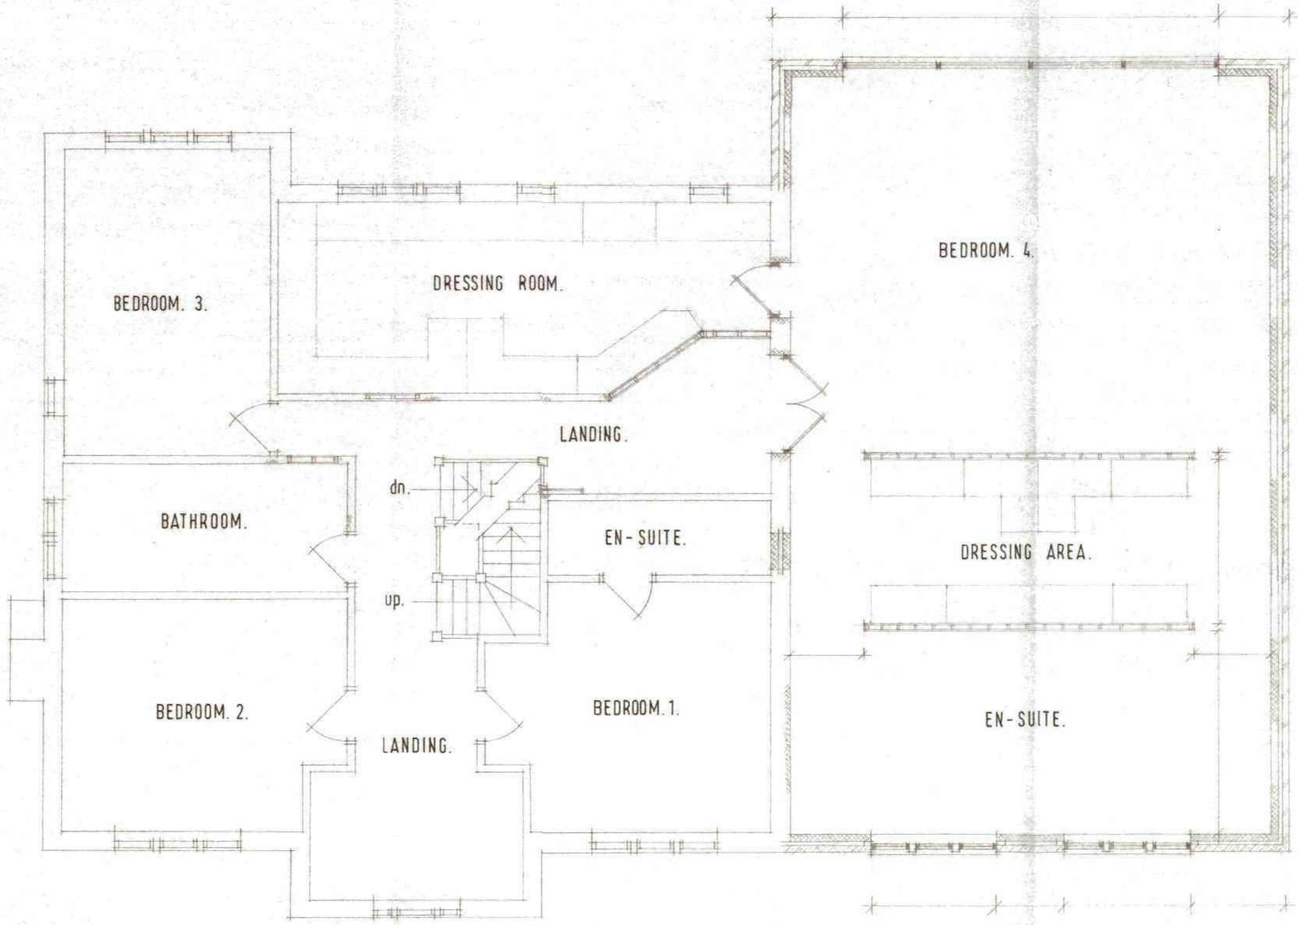

PROPOSED FIRST FLOOR LAYOUT.

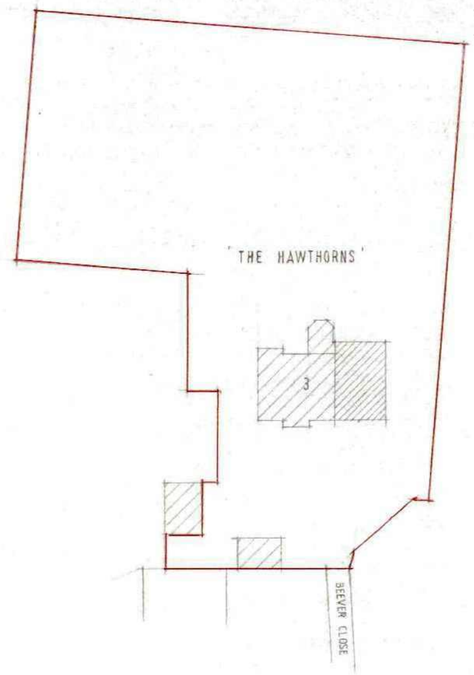

BLOCK PLAN.
SCALE 1:500

NOTES
The contractor is to check and verify all building and site dimensions, levels and sewer invert levels at connection points before tendering and work commences.
This drawing must read with and checked against any structural or other specialist drawings provided.
The contractor is to comply in all respects with the current building regulations whether specifically stated on these drawings or not. Internal dimensions exclude plaster thickness.
Do not scale off this drawing.

© Copyright

Job Title: PROPOSED EXTENSION.
Client: MR A. SYKES.
Drawing Title: PROPOSED F.F. PLAN & ROOF LAYOUTS.

Drawn By	Date	Scale
I.W.	NOVEMBER. 12.	1:50 1:100

IAN WILLIAMS DESIGN AND BUILD
FAIRFIELDS, CHURCH ROAD,
ALTOFTS, W. YORKS WF6 2NU
Telephone: 01924 893311

DRG. No. 20. 04. 11. 12