GENERAL NOTES

DO NOT SCALE FROM DRAWINGS. ALL DIMENSIONS TO BE CHECKED ON SITE. REPORT OMISSIONS AND DISCREPANCIES TO THE ARCHITECT IMMEDIATELY.

REVISION DATES MARKED ON THE DRAWING ARE STATED IN THE FOLLOWING ORDER: YEAR, MONTH, DAY (YY.MM.DD).


© MORENO MASEY LTD

PROPOSED COVERS

INTERNAL	108
EXTERNAL	28
TOTAL	136

FLOOR AREAS (SQM)

TOTAL	**341.5 (3676 SQFT)**

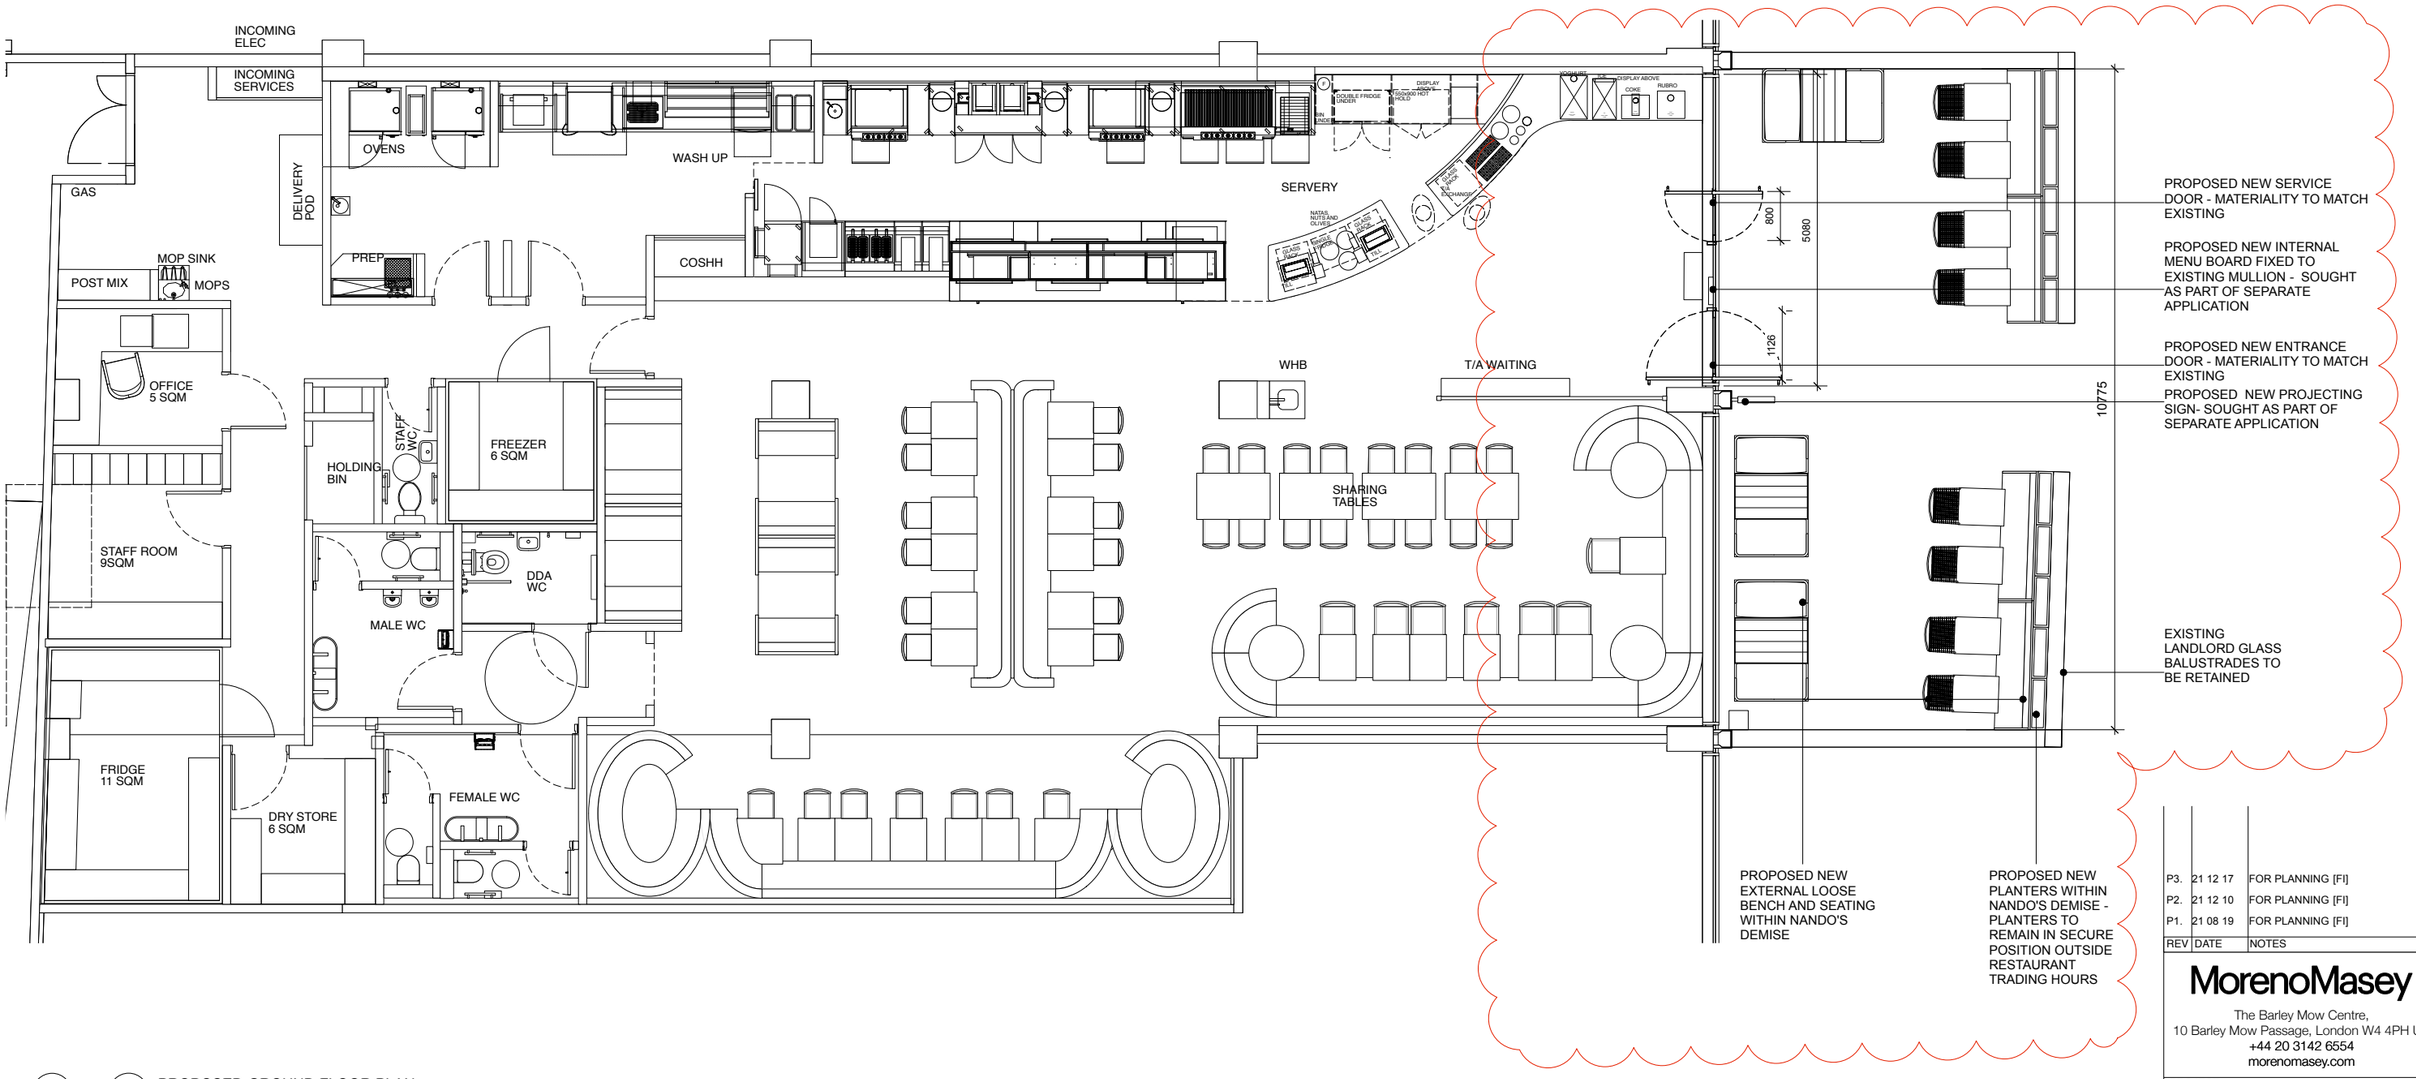

1 PROPOSED GROUND FLOOR PLAN
SCALE: 1:50@A1 , 1:100 @A3

0 1 2 3 4 5 M

REV	DATE	NOTES
P3.	21 12 17	FOR PLANNING [FI]
P2.	21 12 10	FOR PLANNING [FI]
P1.	21 08 19	FOR PLANNING [FI]

MorenoMasey
The Barley Mow Centre,
10 Barley Mow Passage, London W4 4PH UK
+44 20 3142 6554
morenomasey.com

PROJECT
NANDOS BARNSLEY

CLIENT
NANDOS CHICKENLAND

DRAWING TITLE
PROPOSED FLOOR PLAN

SCALE	DATE	DRAWN	CHECK
SCALE: 1:50@A1 , 1:100 @A3_	AUG 21	RMR	RMR

PROJECT NO.	DWG NO.	REVISION
20012	1000	P3