
Type 6 - 1 bed house



FRONT ELEVATION




REAR ELEVATION

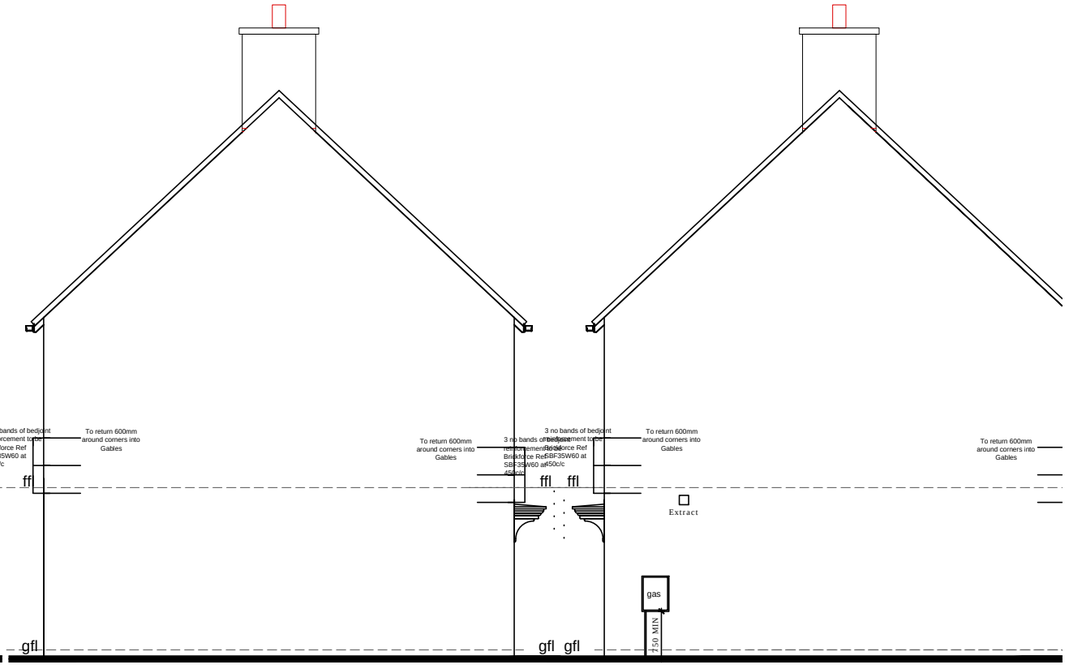


SIDE ELEVATION

SIDE ELEVATION

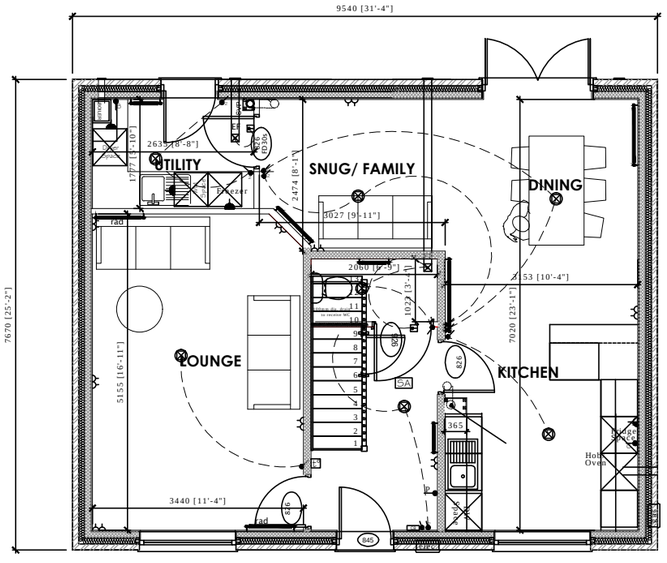

GROUND FLOOR PLAN

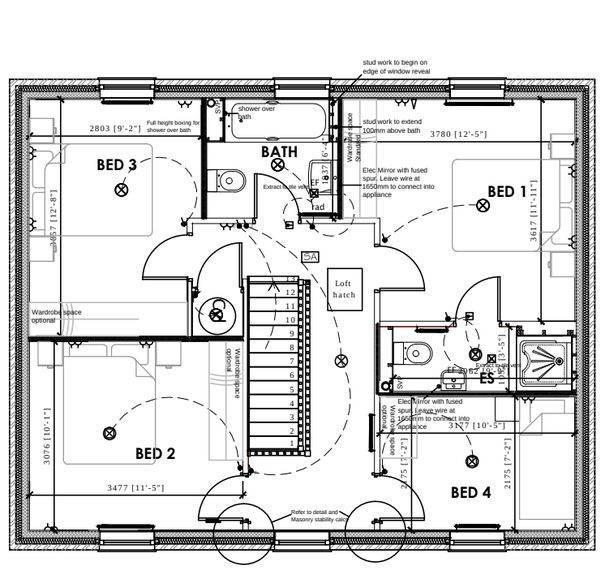

FIRST FLOOR PLAN

homes by strata

strata homes limited quay point lakeside doncaster DN4 5
T 01302 308508 F 01302 308501 www.homesbystrata.co.

scale:1:100@A3 | drawn by: | app'd by: | date: 07.06.11

Project: HOUSE TYPES 2012

Drawing: Type 6 1360 sq.ft.
PLANNING DRAWING
Pitched Roof

Drawing Number:	House Ref	Drawing	Revision
	2012-T6	09	-