
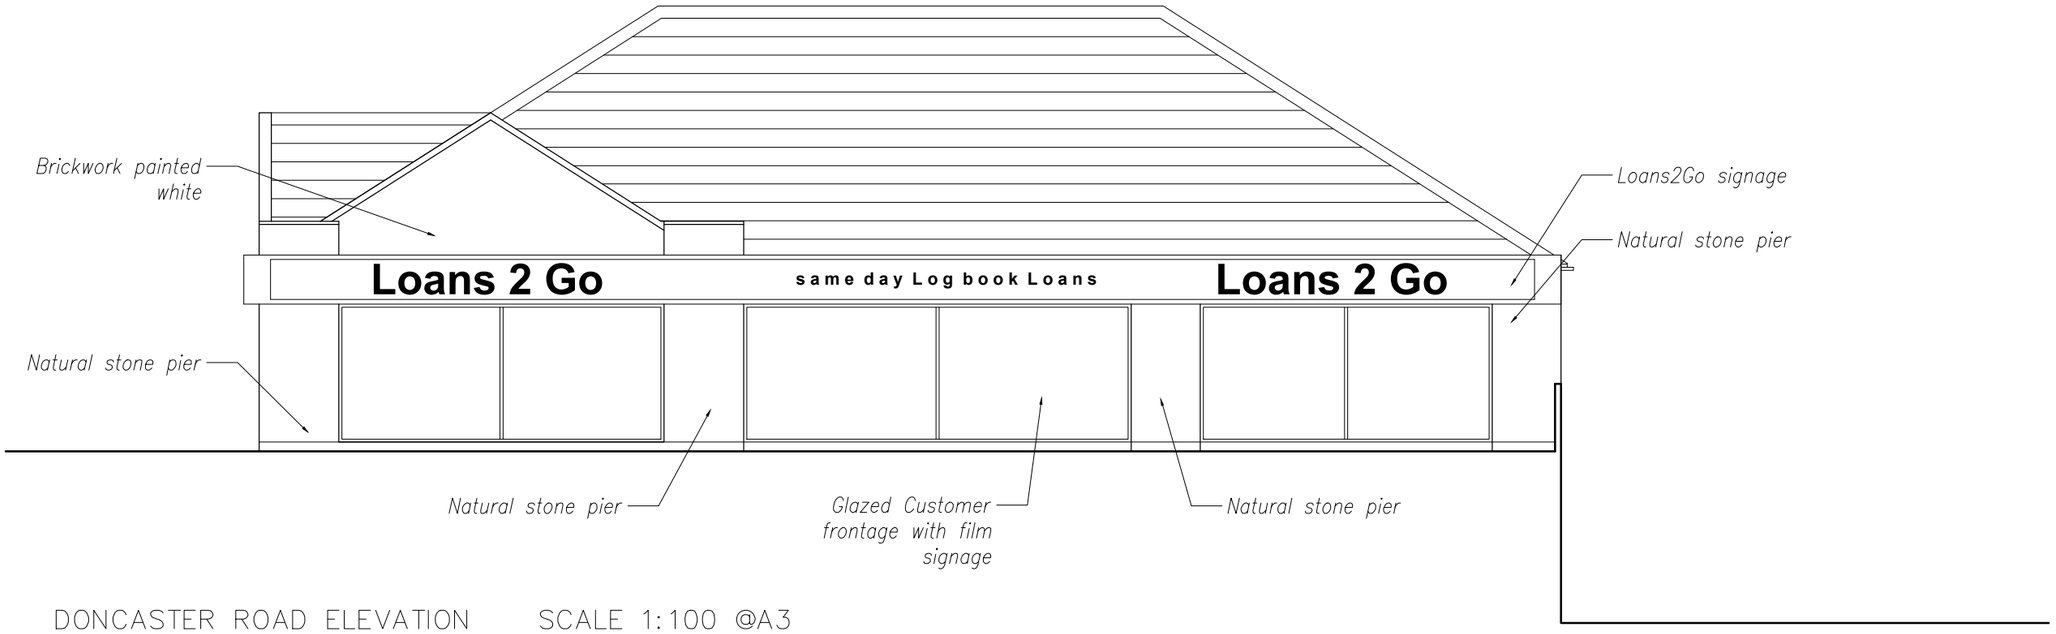


DONCASTER ROAD ELEVATION SCALE 1:100 @A3

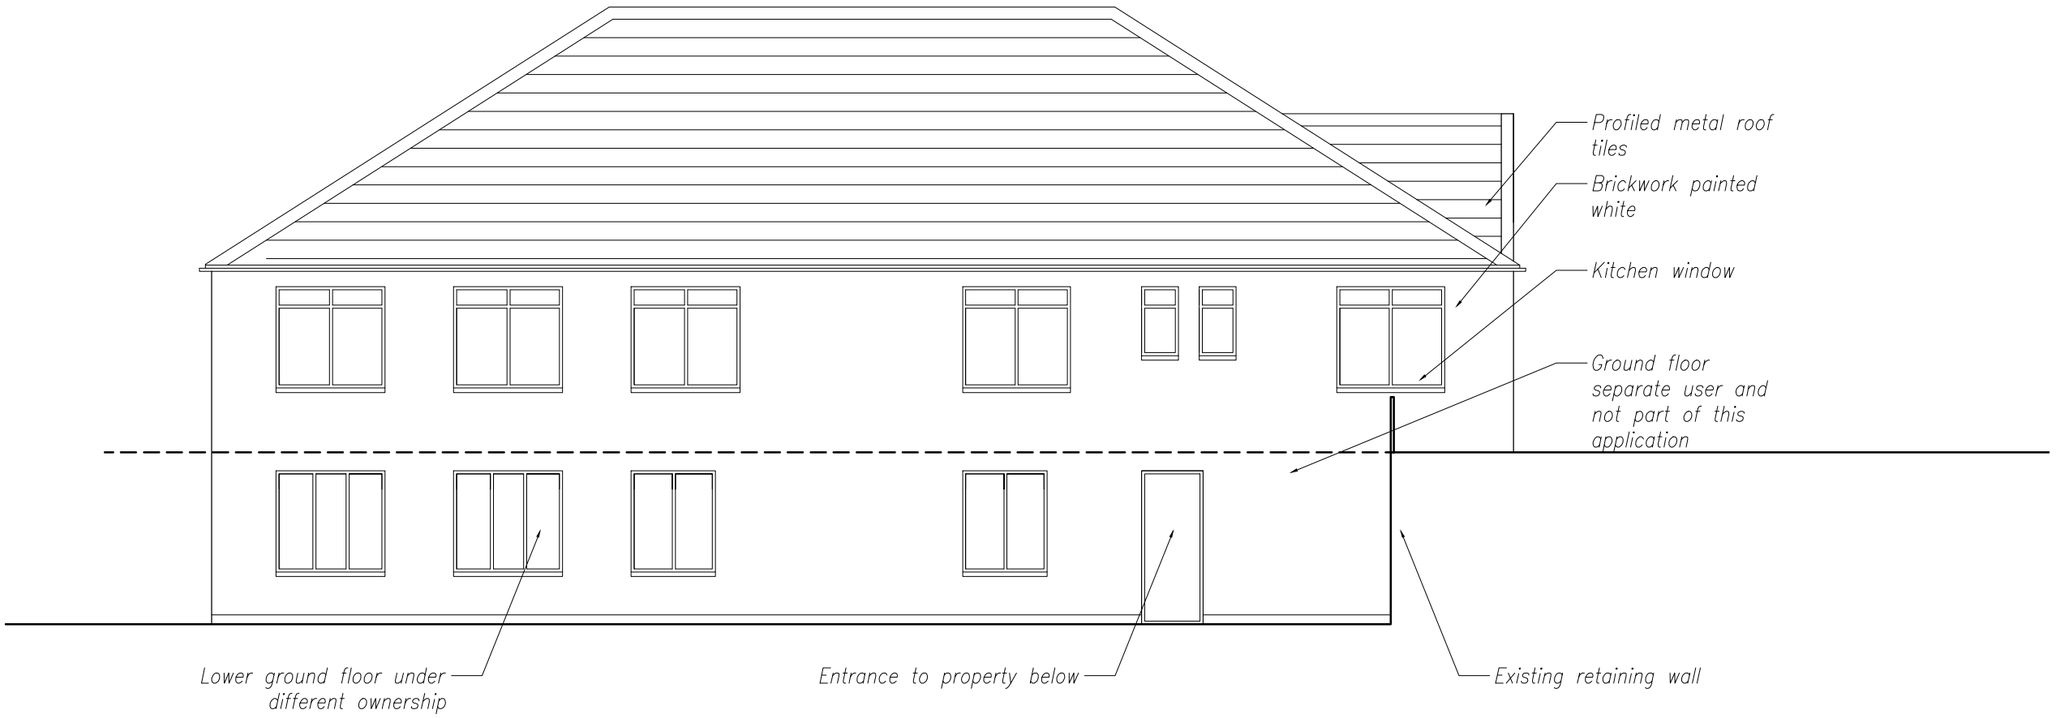

REAR ELEVATION SCALE 1:100 @A3

Revision X date drawn 16/03/2012 Drawn By AMA
Comments FIRST ISSUE

SPACE studio
18 Mylor Road
Sheffield
S11 7PF
Telephone +44 (0) 114 263 1762

client MR JAMES SMITH

project FORMER DEARNE VALLEY MOTOR COMPANY, DONCASTER ROAD, DARFIELD BARNSLEY, S73 9JG

title PROPOSED ELEVATION SHEET 1 OF 2

drawing no A12-114-03 revision X

scale 1:100@A3 date drawn 10/03/2012