
Drawing No.	Rev No.
MMM001 -003	



PROPOSED FRONT ELEVATION
SCALE 1:100 AT A3

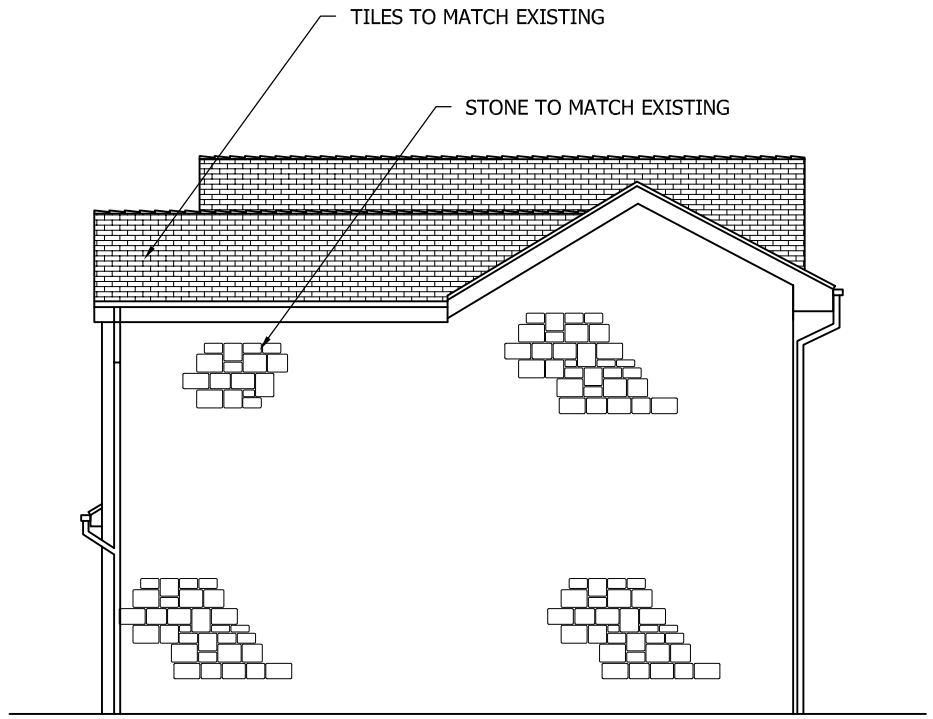

PROPOSED SIDE ELEVATION
SCALE 1:100 AT A3



PROPOSED REAR ELEVATION
SCALE 1:100 AT A3

DO NOT SCALE: Contractor to check all dimensions and report any omissions or errors

NOTES

Rev	Description	By	Chk	App	Date

JRB DESIGNS Ltd
1 Saville Road
Cudworth
Barnsley
S72 8LT
Tel: 01226 383542
Fax: 01226 380078
Mob: 07970 541192
Email: john@jrbdesigns.co.uk

This drawing is copyright. © jrbdesigns Ltd.

Client
MR M MILLS

Drawing Title
PROPOSED ELEVATIONS

Address
22 ORCHARD GROVE
DODWORTH
BARNSLEY
S75 3QY

Project Title:
PROPOSED FIRST FLOOR SIDE AND FRONT EXTENSION

Purpose of Issue:
PLANNING

Drawing Status
FIRST ISSUE

Scale at A3	Drawn By	Date	
AS SHOWN	JRB	13/06/2012	
Checked By	Date	Approved By	Date
MM	13/06/2012	MM	13/06/2012
Project No.		Drawing No.	Revision
MMM001		003	-

APPROVAL [X] INFORMATION [ ] TENDER [ ] CONTRACT [ ] CONSTRUCTION [ ]