


Homes by Strata House Prototype – G–Life Roma

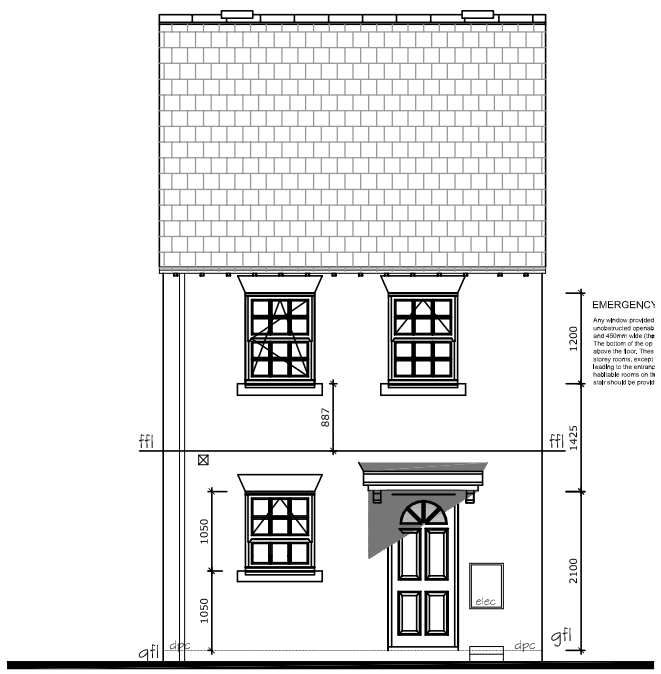


FRONT ELEVATION

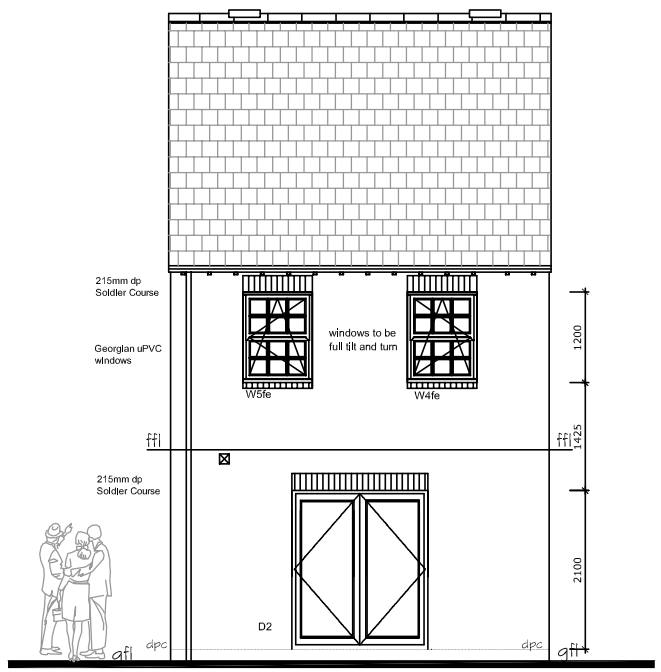


REAR ELEVATION

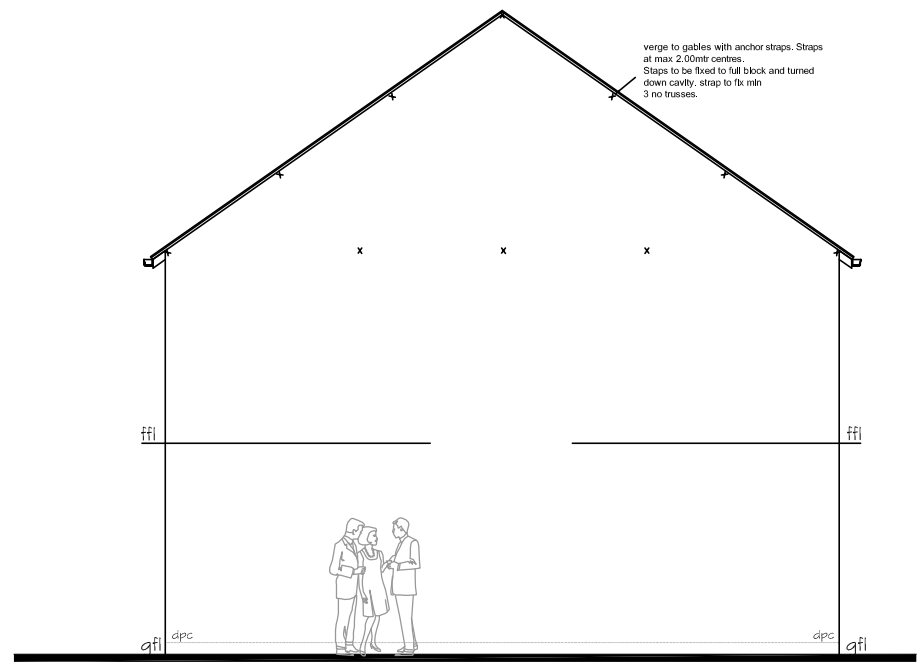

SIDE ELEVATION

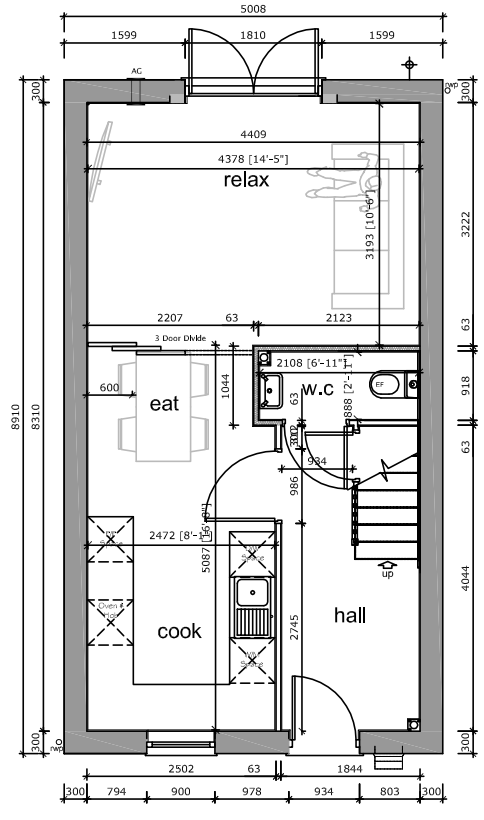

GROUND FLOOR

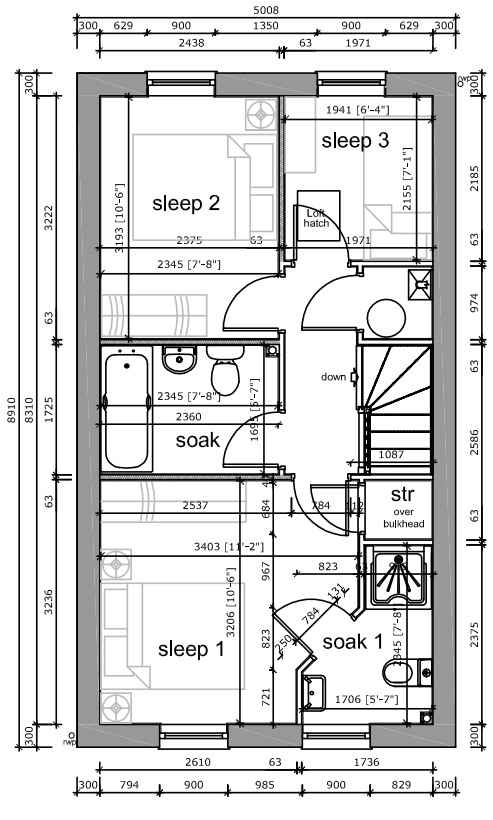

FIRST FLOOR PLAN

homes by strata

strata homes limited quay point lakeside doncaster DN4 5PL
T 01302 308508 F 01302 308501 www.homesbystrata.co.uk

scale:1:100@A3 | drawn by: | app'd by: | date: 11/11/2010

Project: HOUSE TYPES
GLIFE

Drawing: ROMA 791 sq.ft.
PLANNING DRAWING
BRICK ELEVATIONS

Drawing Number:	House Ref	Drawing	Revision
	GLIFE 4	09	-