


LOCATION PLAN. SCALE 1:1250'.

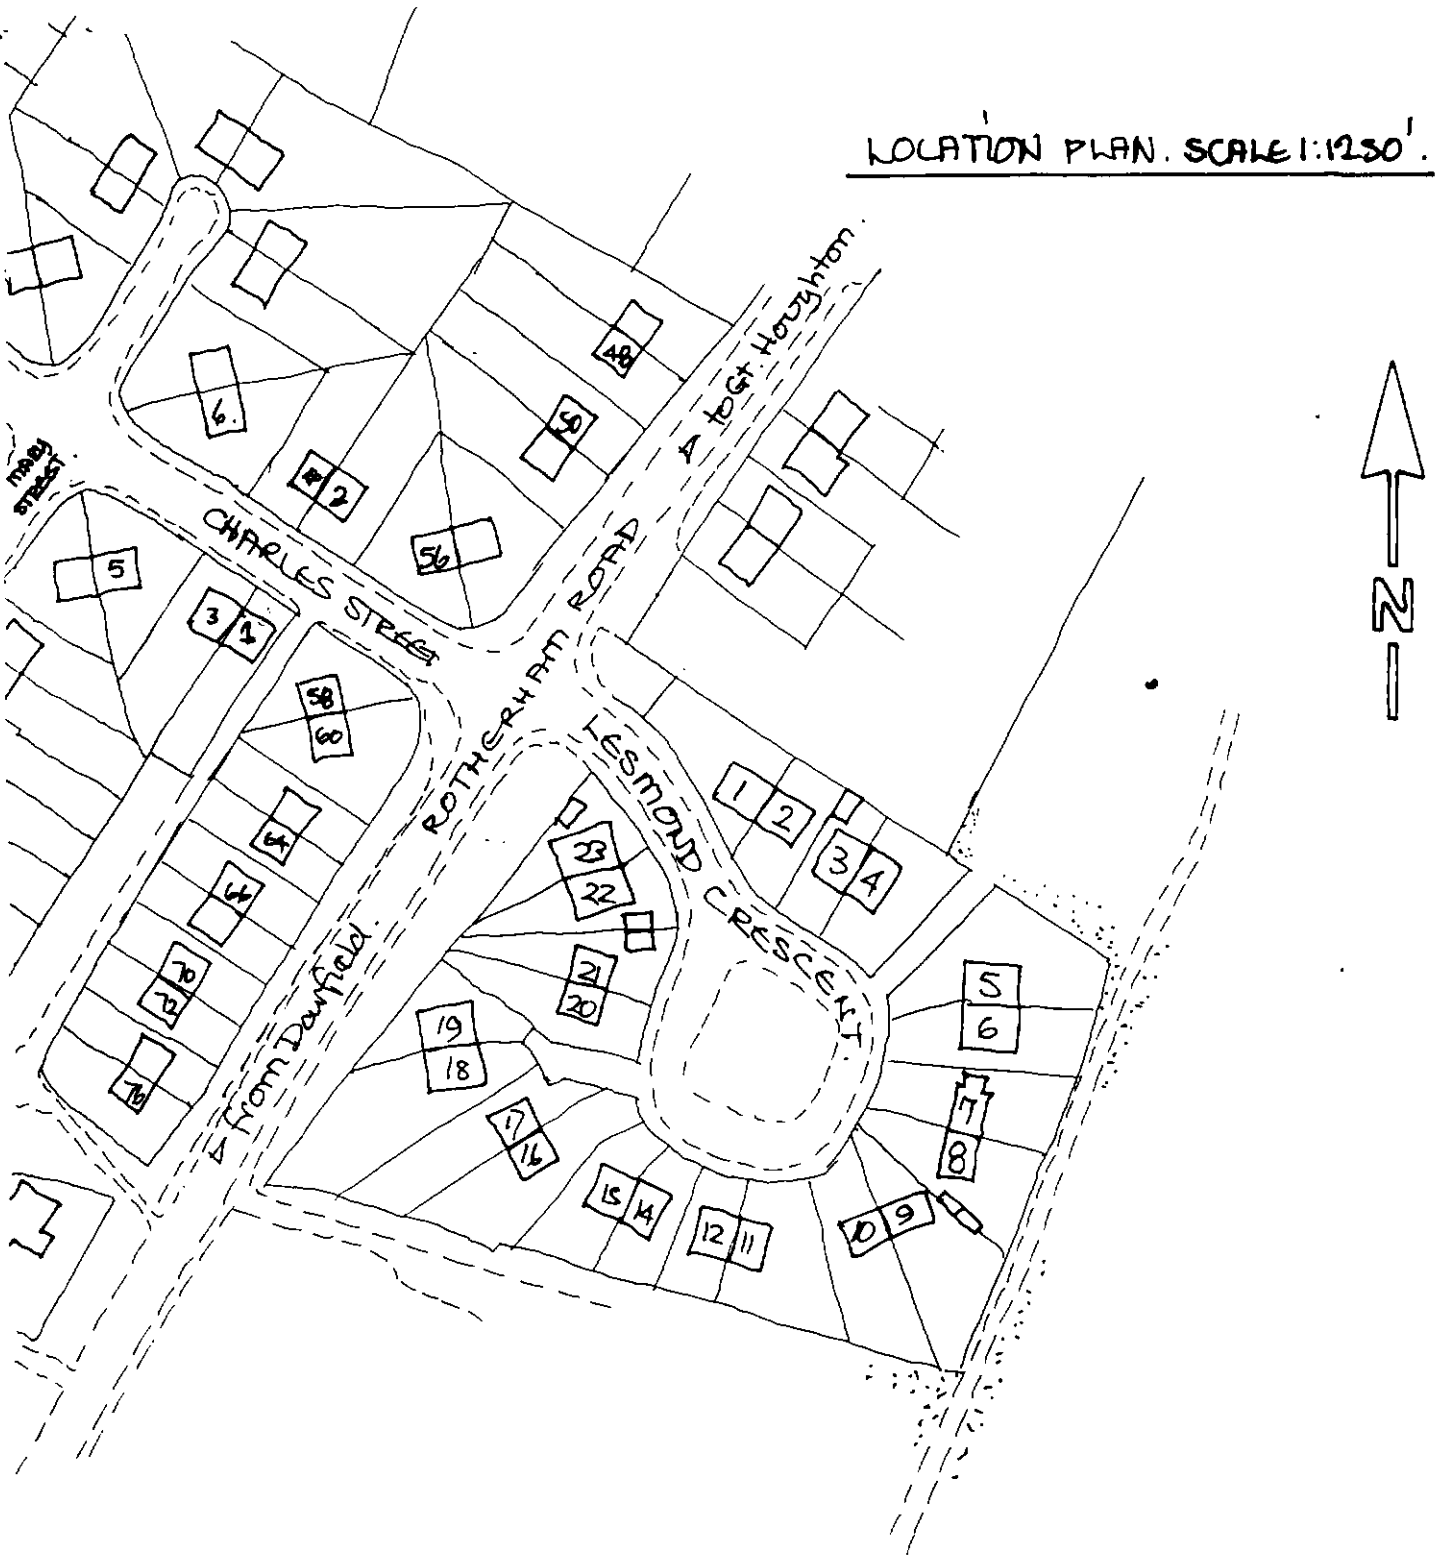

plan view.

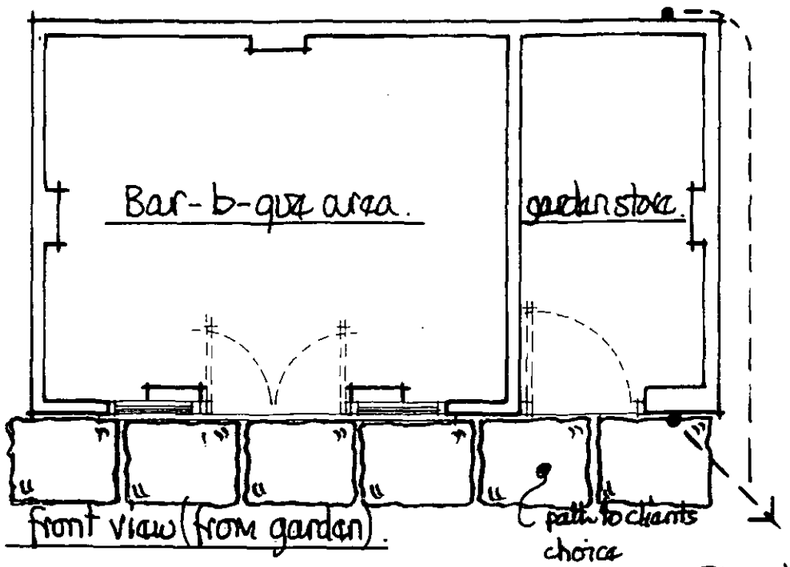


gable view (from open fields).

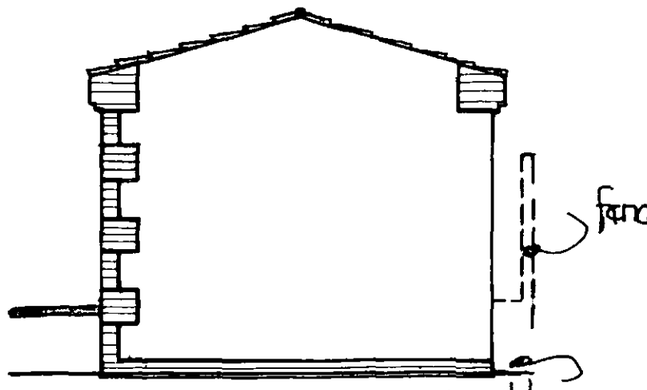



section:-

scale 1:50 m.

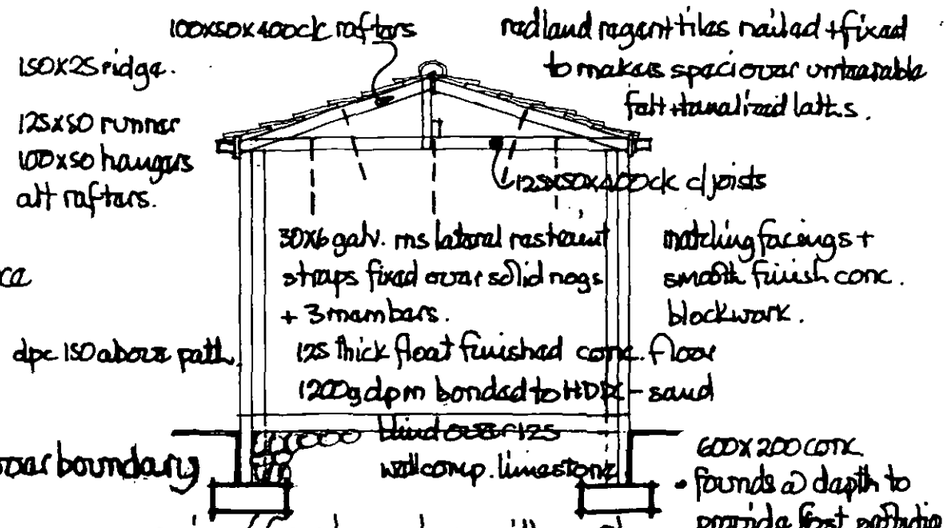


gable view (from drive).

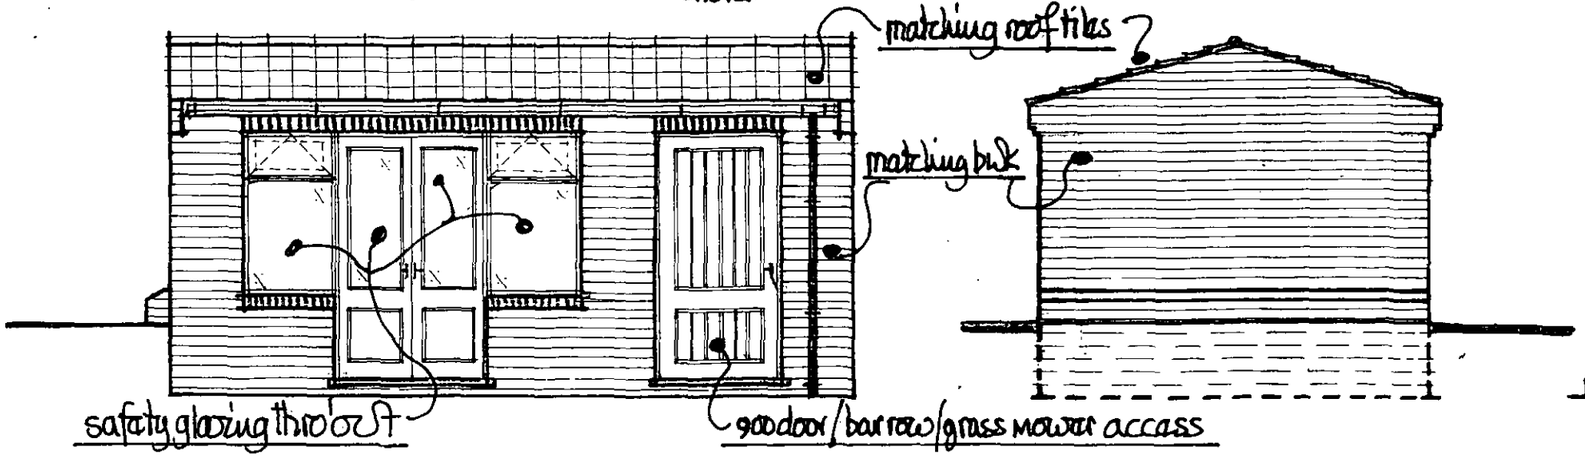

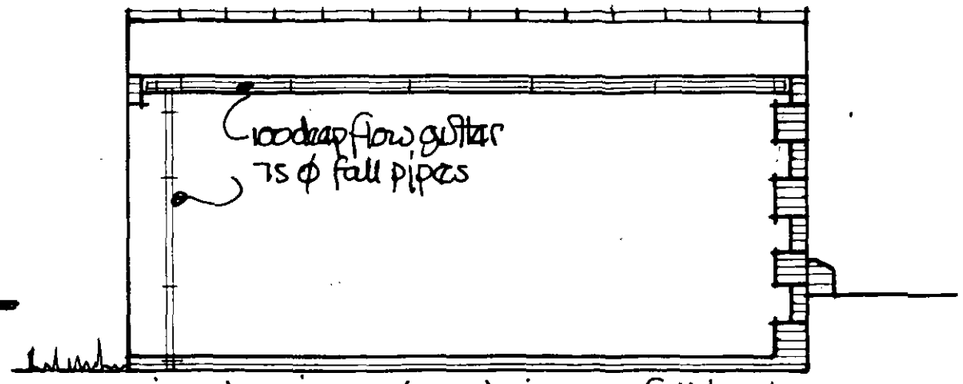


site plan scale 1:500m.

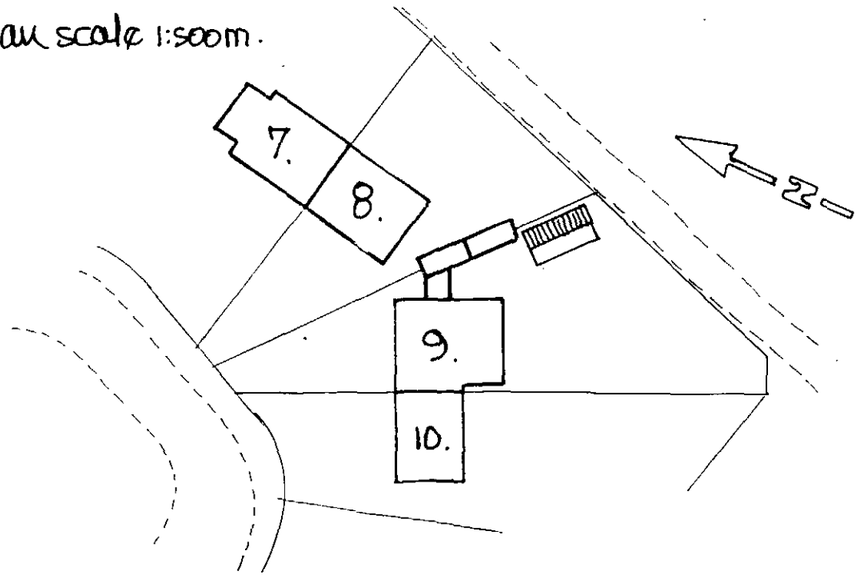

proposed detached outbuilding
@ the rear of 9 Lasmond Cres
middlecliffe
for
ms L. carturight
scales 1:50, 1:500 & 1:1250.

gable section

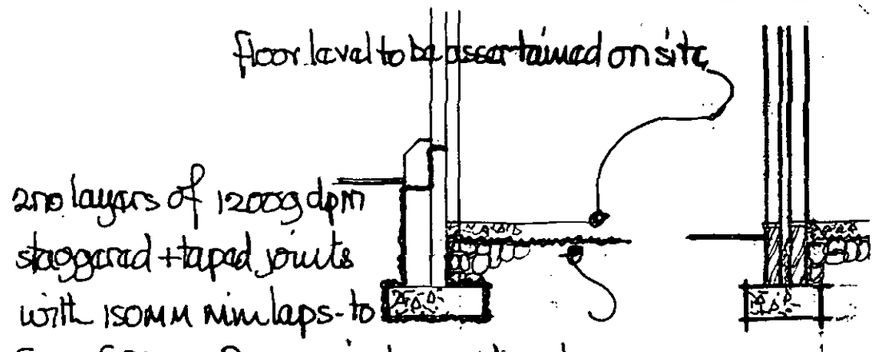

alternate 250mm cavity wall construction.