




REAR ELEVATION
AS PROPOSED

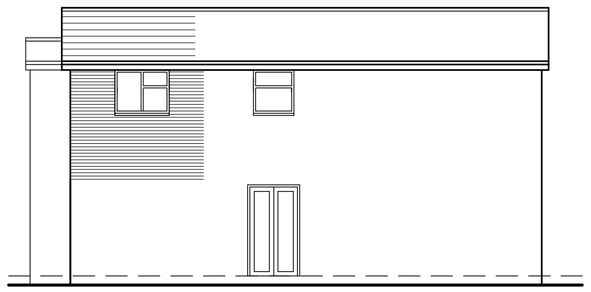


SIDE ELEVATION
AS PROPOSED

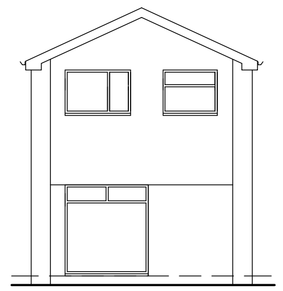


FRONT ELEVATION
AS EXISTING

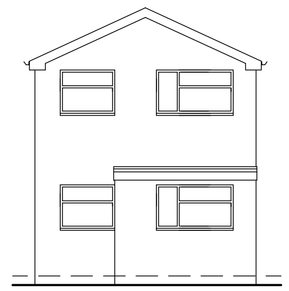

REAR ELEVATION
AS EXISTING

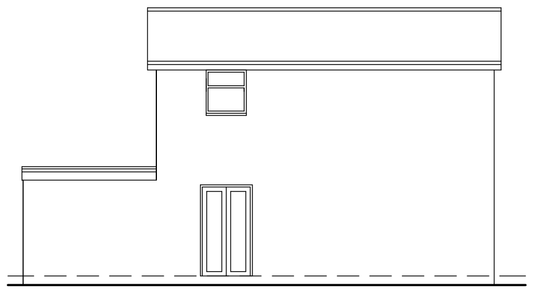


SIDE ELEVATION
AS EXISTING

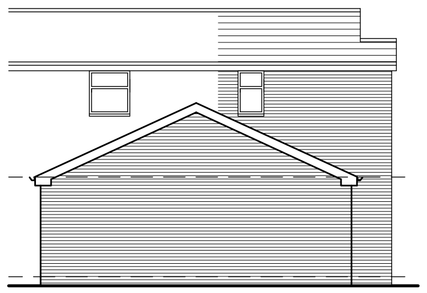


SIDE ELEVATION
AS PROPOSED




FRONT ELEVATION
AS PROPOSED

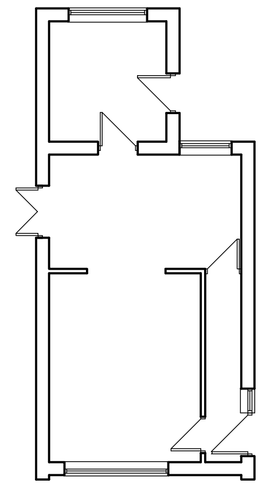


GROUND FLOOR PLAN
AS EXISTING

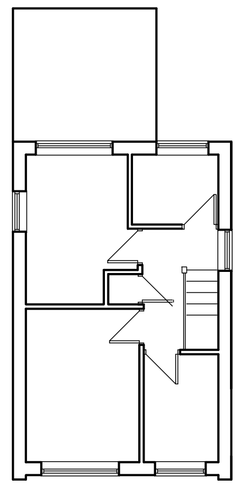

FIRST FLOOR PLAN
AS EXISTING

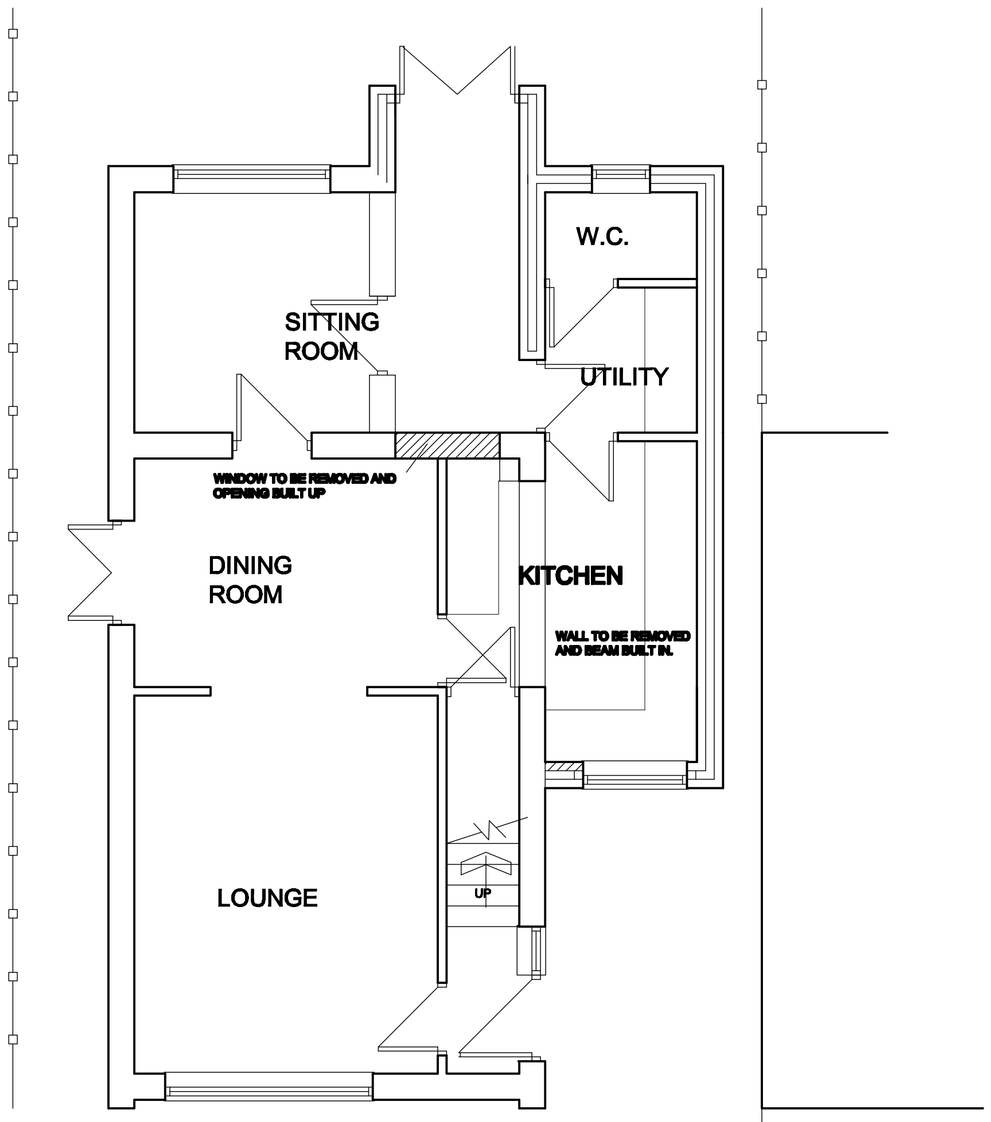

GROUND FLOOR PLAN
AS PROPOSED

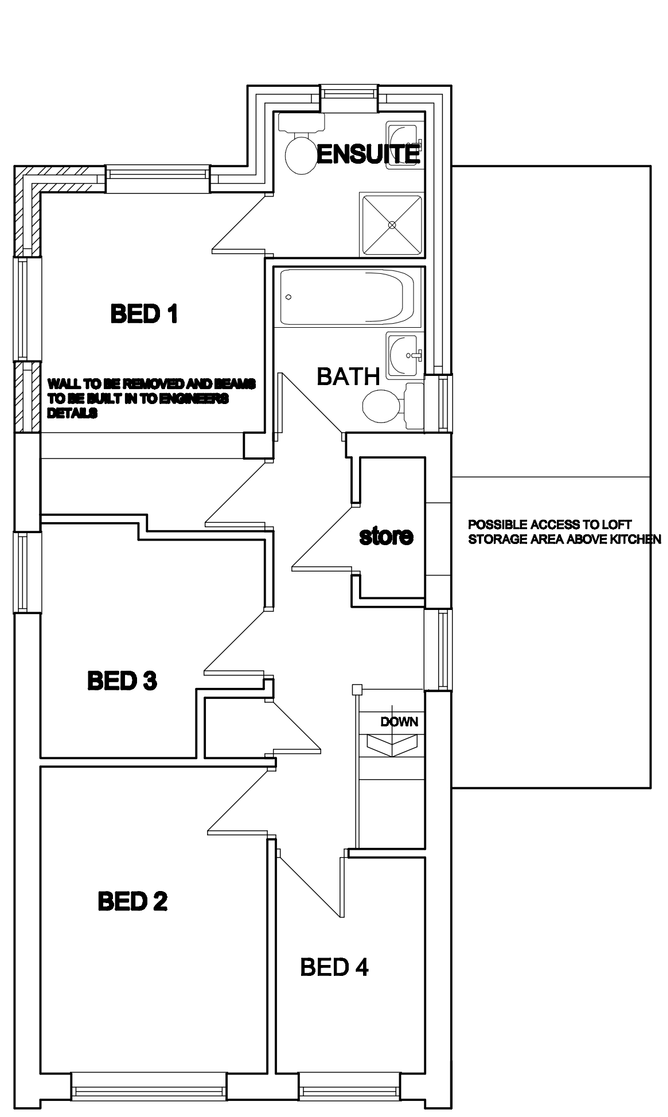

FIRST FLOOR PLAN
AS PROPOSED



LOCATION PLAN
SCALE 1:1250

White Agus PARTNERSHIP
8 MORSTON BUSINESS PARK, WHALEY ROAD, BARUGH GREEN, BARNSLEY. S75 1HQ
Phone: 01226 208482
Fax: 01226 283030
Email: info@whiteaguspartnership.co.uk
Web: www.whiteaguspartnership.co.uk
ARCHITECTURAL SERVICES AND SURVEYORS

Project.	Client.
EXTENSIONS AND ALTERATIONS AT 10 MEADOW DRIVE, MONK BRETTON BARNSLEY	MR W. MITCHEL
Drawing Title. PLANS AND ELEVATIONS AS PROPOSED	Date. MARCH 2013 / Scale. 1:50 & 1:100
	Ref. 13–002 / Dwg. No. 01 / Rev. C

Date	Suffix	Description	Date	Suffix	Description
11-04-13	A	GENERAL REVISION			
15-04-13	B	WINDOW ADDED TO BED 1			
24-04-13	C	WINDOW TO W.C CLARIFIED			