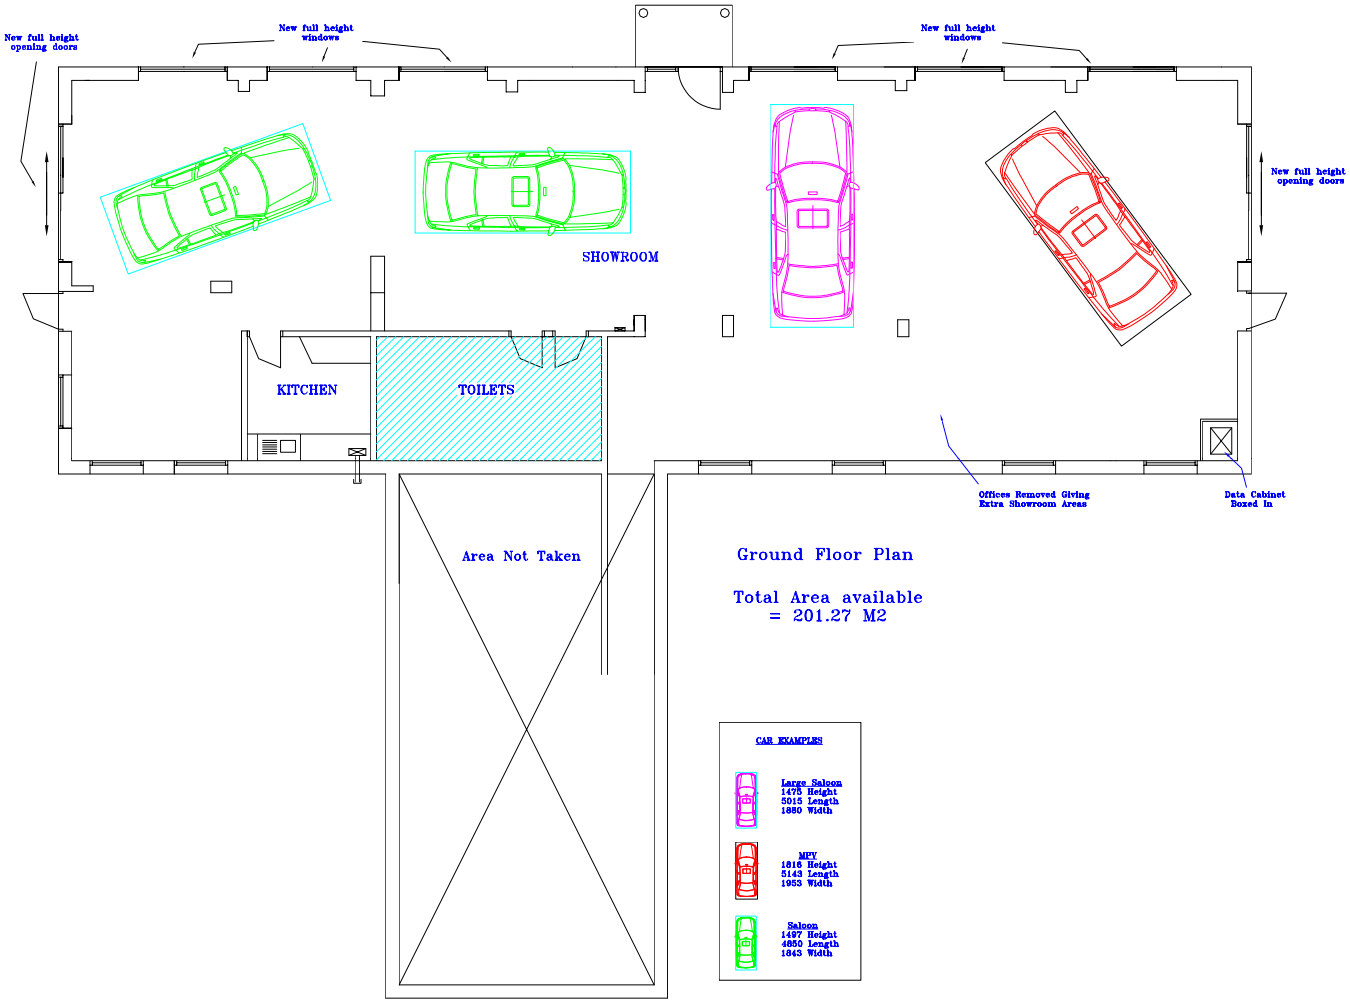


Ground Floor Plan

Total Area available
= 201.27 M2

WB Property Consultants Ltd
Cromwell House - 1 Church View - Walgrave - Northants - NN6 9PQ
Tel: 01604 781938 Fax: 01604 780017 - Mobile 07789 375991
E.Mail: warren@wbproperty.co.uk / www.wbproperty.co.uk
Registered in England No. 5680448

Client: Pentagon

Building:
Proposed Ground Floor
Plan – 4 Cars

Location:
Claycliffe Road
Baragh Green
Barnsley
S75 1LR

Drawn By:	Drawing No:
WAB	Pen / Bar 5A
Scale: 1:50 at A1	Date: 14th Oct 09

Rev.	Date	Revision
A	18.12.09	Windows changed / signs added

This drawing is the copyright of WB Property Consultants Ltd and may not be reproduced or amended except by written permission. No liability will be accepted for alterations made by other persons.

The Contractor to is check / verify all drawing information inc. dimensions etc and any discrepancies to be notified to WBPC Ltd ASAP.
DO NOT SCALE FROM DRAWING