

Drawing No.	Rev No.
MBR001 -003	A

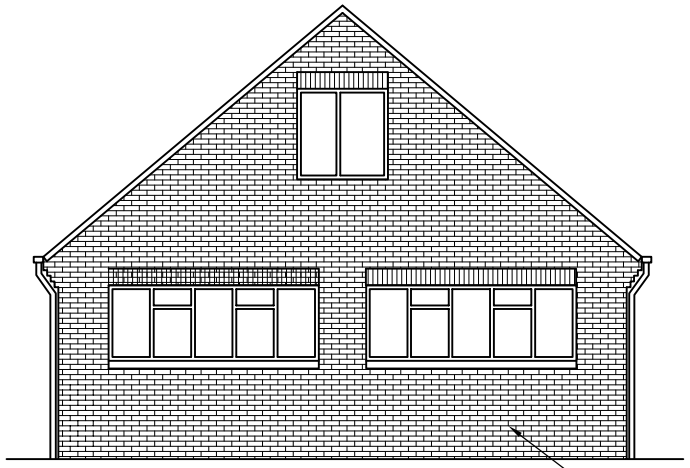


PROPOSED REAR ELEVATION
SCALE 1:100 AT A3


BRICK TO MATCH EXISTING

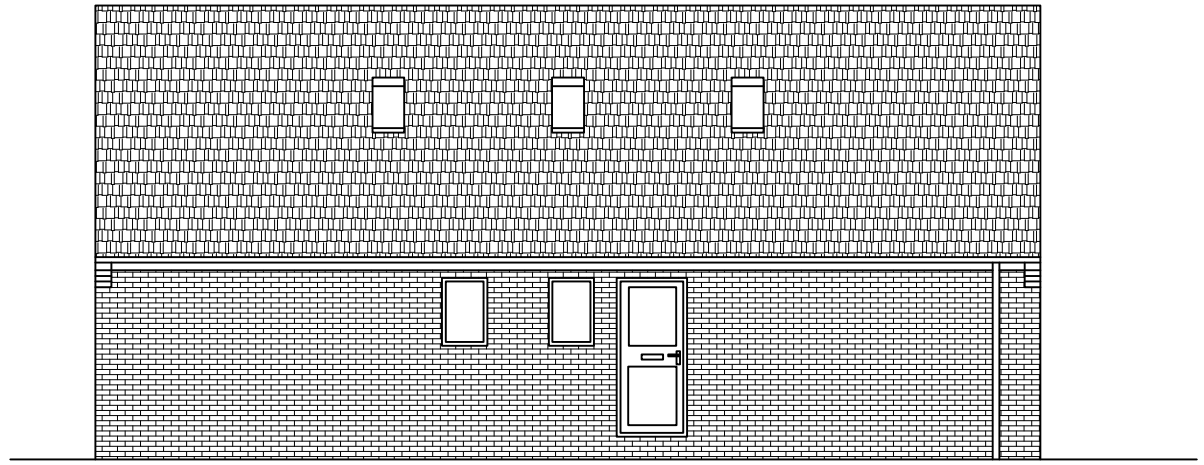

PROPOSED SIDE ELEVATION
SCALE 1:100 AT A3

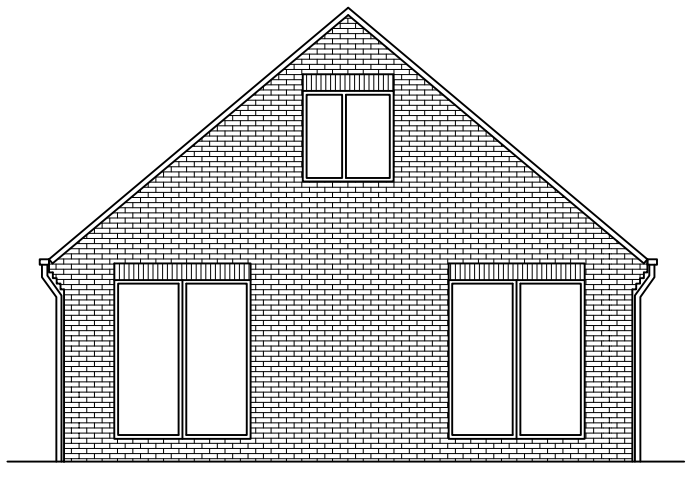

PROPOSED REAR ELEVATION
SCALE 1:100 AT A3

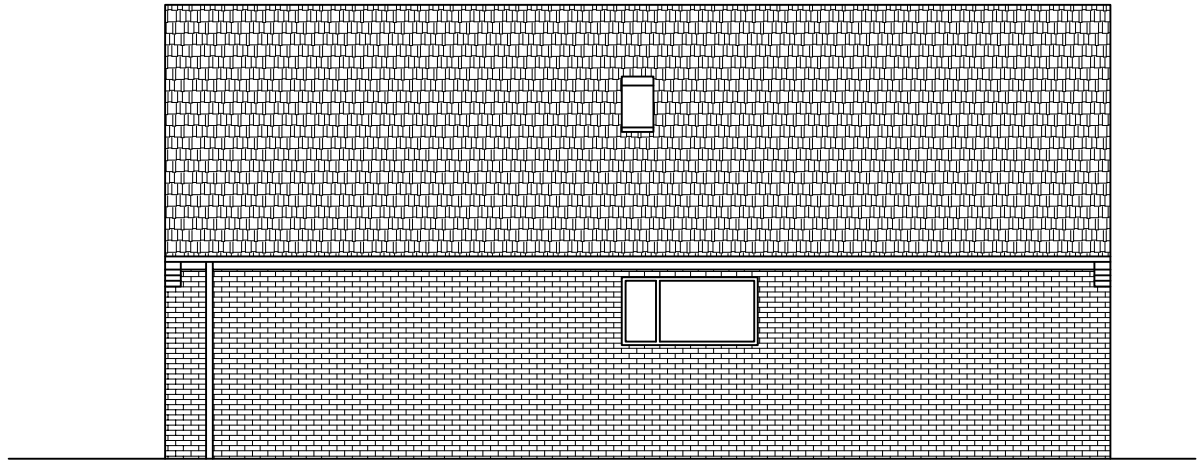

PROPOSED SIDE ELEVATION
SCALE 1:100 AT A3

DO NOT SCALE: Contractor to check all dimensions and report any omissions or errors

NOTES

Rev	Description	By	Chk	App	Date
A	Dormwers removed	JRB	CR	CR	13/14/11

JRB DESIGNS Ltd
1 Savfile Road
Cudworth
Barnsley
S72 8LT
Tel: 01226 383542
Fax: 01226 380078
Mob: 07970 541192
Email: john@jrbdesigns.co.uk

This drawing is copyright. © jrbdesigns Ltd.

Client
MR B ROFFEY

Drawing Title
PROPOSED ELEVATIONS

Address
61 DARTON LANE
DARTON
BARNSLEY
S75 5AL

Project Title:
CHANGE OF USE FROM GARAGE TO DWELLING

Purpose of Issue:
PLANNING

Drawing Status
FIRST ISSUE

Scale at A3	Drawn By	Date	
AS SHOWN	JRB	10/02/2011	
Checked By	Date	Approved By	Date
BR	10/02/2011	BR	10/02/2011
Project No.	Drawing No.		Revision
MBR001	003		A

APPROVAL [X] INFORMATION [ ] TENDER [ ] CONTRACT [ ] CONSTRUCTION [ ]