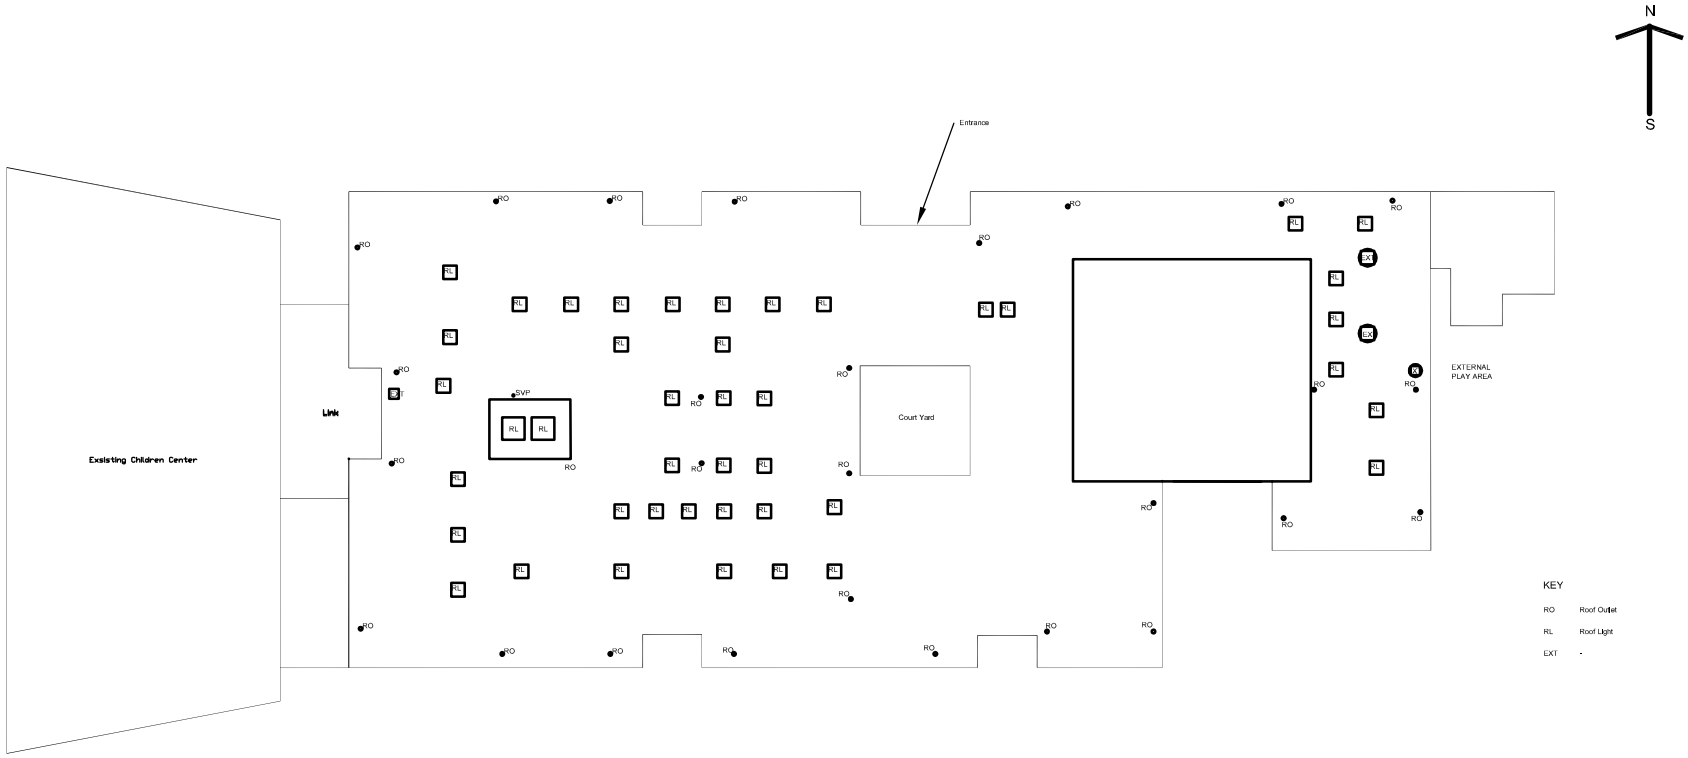


Existing Roof Plan

Design and Project Management
Architects Division
5-10 CARBROOK HALL ROAD SHEFFIELD S9 2DB
Tel 0114 2735235 Fax 0114 2735236 Email architects@sheffield.gov.uk
Design & Project Management, Head of Service Dr Kyla Mc33

- Do not scale from this drawing
- All dimensions to be checked on site
- Any errors/omissions to be reported immediately
- If in doubt, ask
- No reproduction of this drawing in any form without permission
- ORDNANCE SURVEY COPYRIGHT ACKNOWLEDGEMENTS
This map is reproduced from Ordnance Survey on behalf of the Controller of Her Majesty's Stationery Office. © Crown Copyright. Unauthorised reproduction infringes Crown copyright and may lead to prosecution or civil proceedings. 100186716, 2026

REV	DATE	REVISIONS	DRAWN	CHECKED	NOTES
*	***	****	****	**	

REV	DATE	REVISIONS	DRAWN	CHECKED	NOTES

PAPER SCALE CHECK (mm) 0 50

CLIENT: BARNSLEY M.D.C
PROJECT: BARNSLEY SCHOOLS OVER ROOFING
TITLE: ROYSTON MEADSTEAD PRIMARY SCHOOL
EXISTING ROOF PLAN
STATUS: PRELIMINARY
A0
SCALE: 1:100
DRAWN: AL
DATE: JUN 08
CHECKED:
JOB NO: L02786
DRG NO: RAL (0) 04
REV:
Sheffield City Council