
THIS DRAWING IS FOR LOCAL AUTHORITY APPROVAL ONLY – NOT FOR CONSTRUCTION PURPOSES

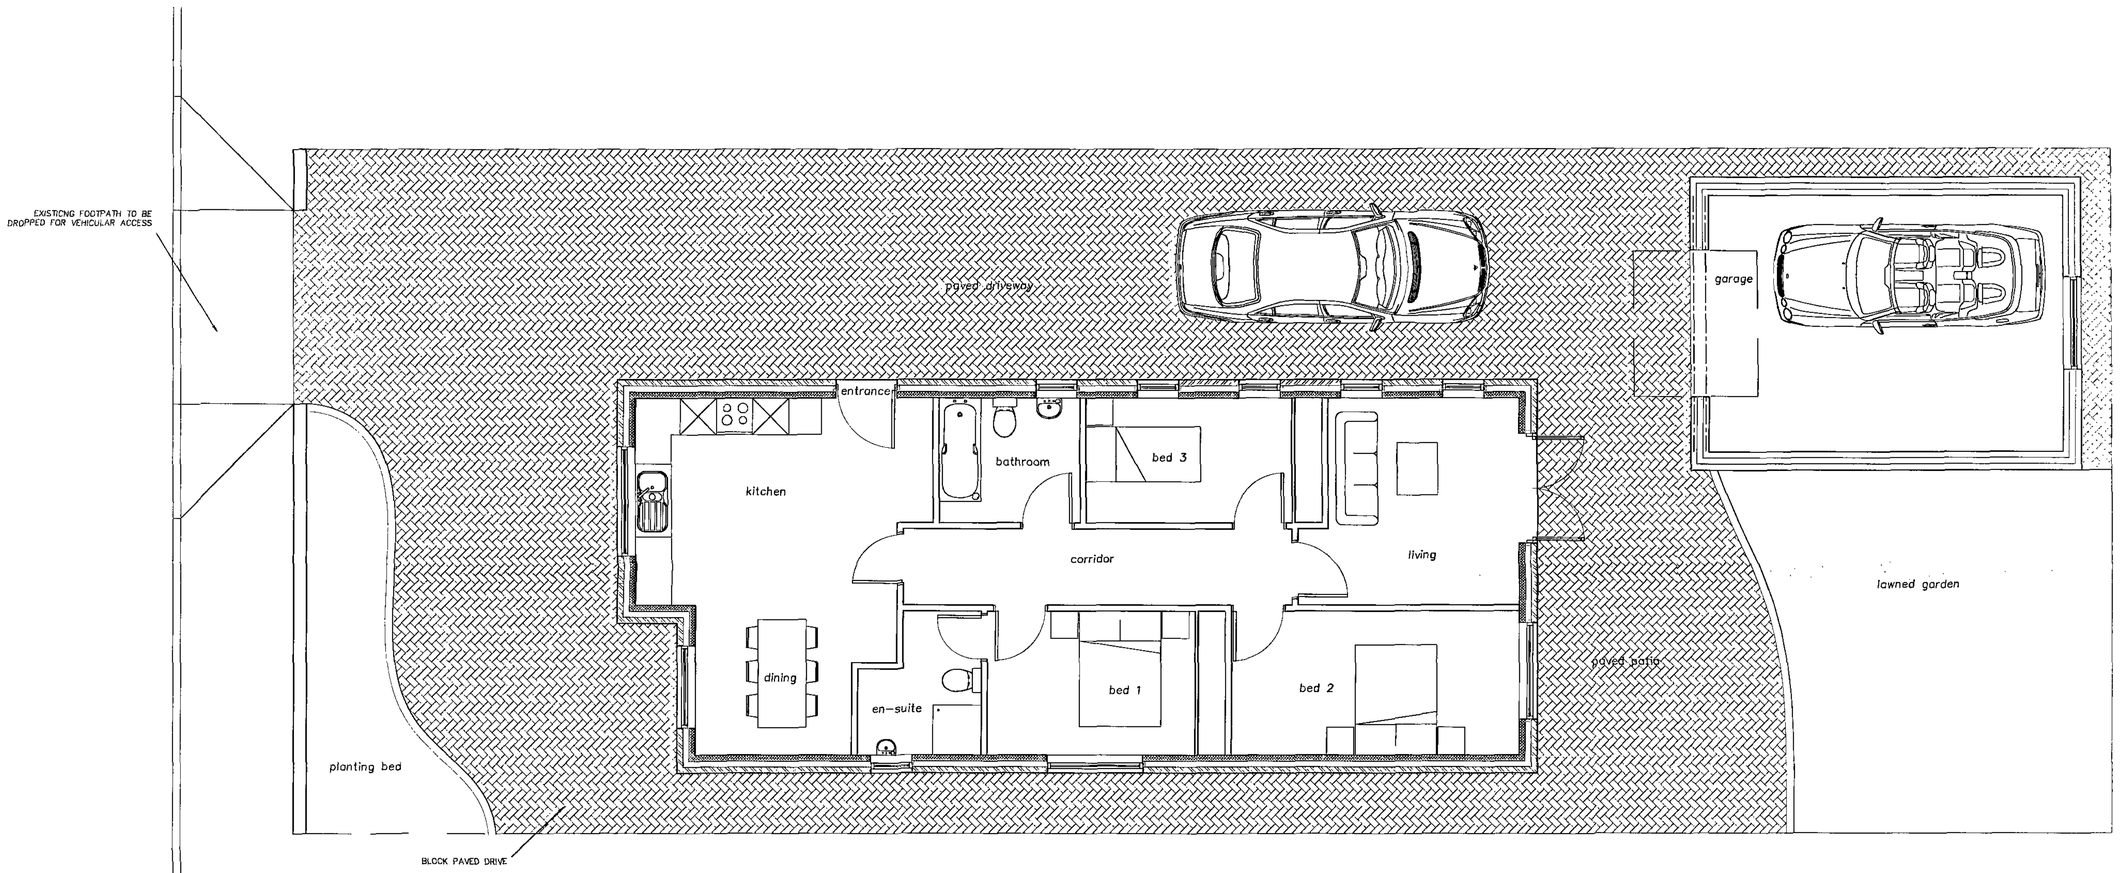


PROPOSED GROUND FLOOR PLAN SCALE 1:50

Barnsley Metropolitan Borough Council
– 2 OCT 2009
Corporate Mail Room


LCD
LEEDS CITY DEVELOPMENTS
email:ddmoore@tiscali.co.uk
tel: 07889122371

1b WIGFIELD DRIVE - WARD GREEN	SCALE 1:50 @A1	Drawn by: JL	DWG.	REV.
NEW BUNGALOW - PROPOSED SITE PLAN PLANNING APPLICATION SUBMISSION FEBRUARY 2009		Job No. 08-62	01	A


THIS DRAWING IS FOR LOCAL AUTHORITY APPROVAL ONLY – NOT FOR CONSTRUCTION PURPOSES

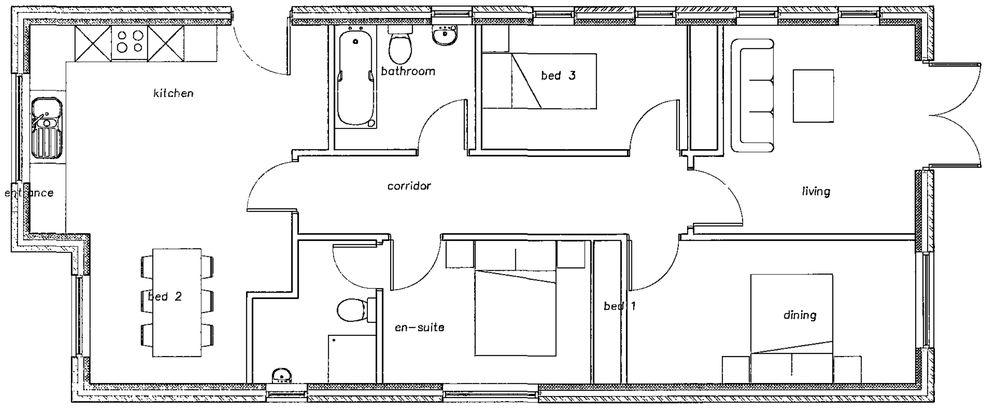

PROPOSED GROUND FLOOR PLAN SCALE 1:50

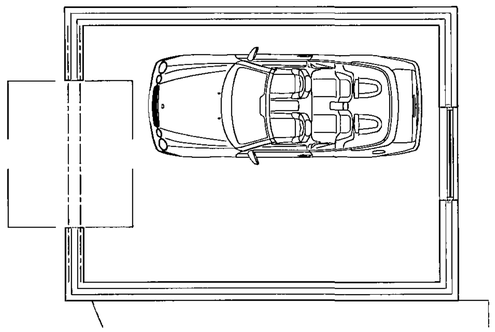


PROPOSED GARAGE PLAN

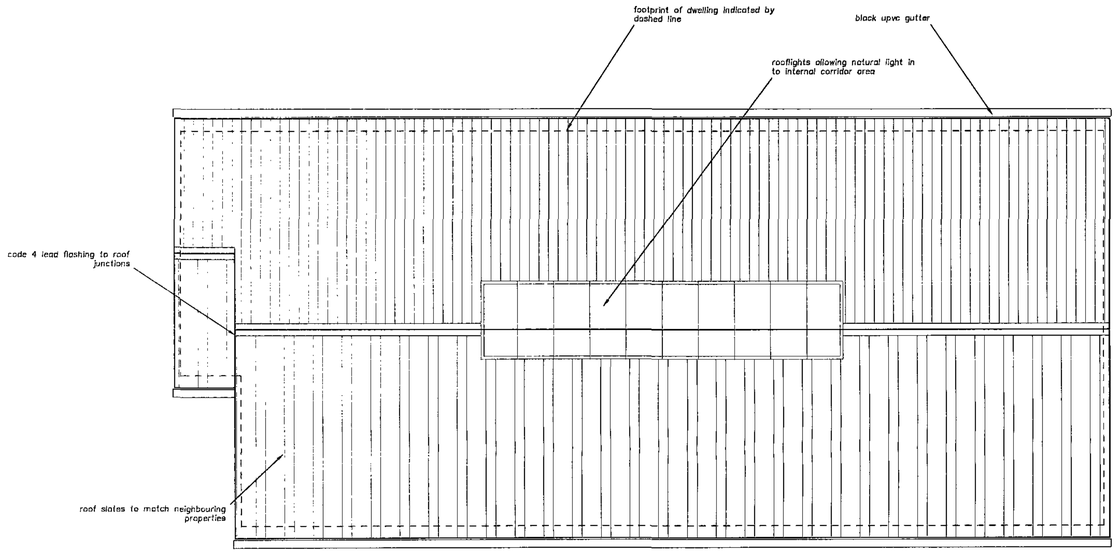

PROPOSED ROOF PLAN SCALE 1:50



SITE LOCATION PLAN SCALE 1:1250

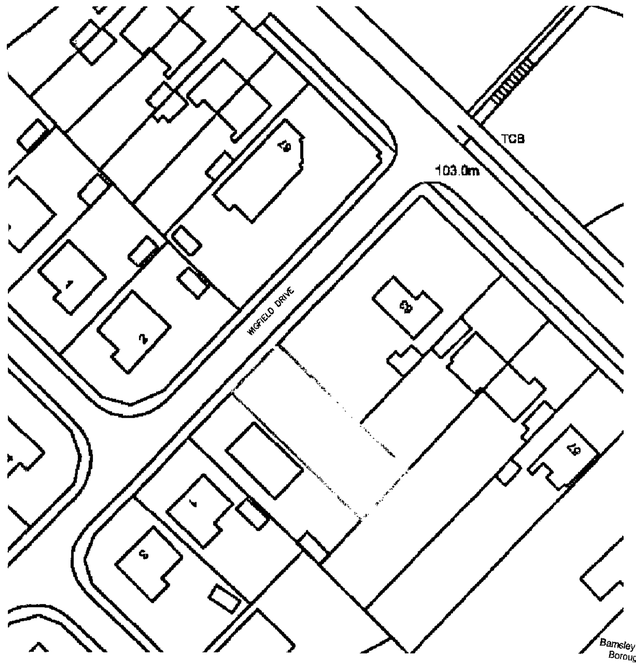


PROPOSED SITE PLAN SCALE 1:500

Barnsley Metropolitan Borough Council
– 2 OCT 2009
Corporate Mail Room


LCD
LEEDS CITY DEVELOPMENTS
email:ddmoore@tiscali.co.uk
tel: 07889122371

1b WIGFIELD DRIVE - WARD GREEN	SCALE 1:50 @A1	Drawn by: JL	DWG.	REV.
NEW BUNGALOW - PROPOSED FLOOR PLANS PLANNING APPLICATION SUBMISSION FEBRUARY 2009		Job No. 08-62	02	A


THIS DRAWING IS FOR LOCAL AUTHORITY APPROVAL ONLY – NOT FOR CONSTRUCTION PURPOSES

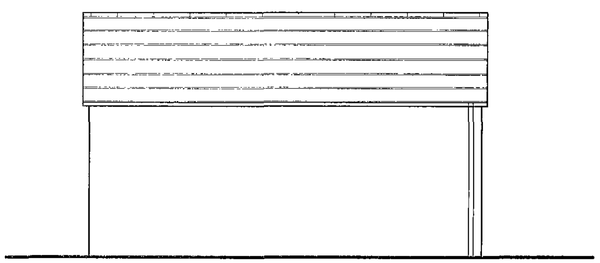


GARAGE SIDE ELEVATION SCALE 1:50

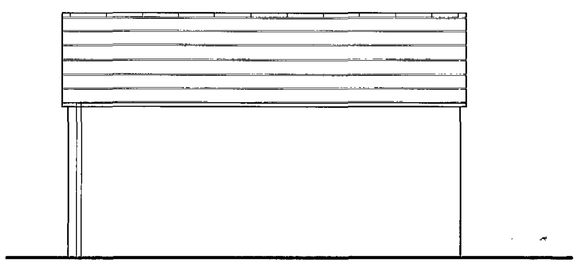


GARAGE SIDE ELEVATION SCALE 1:50

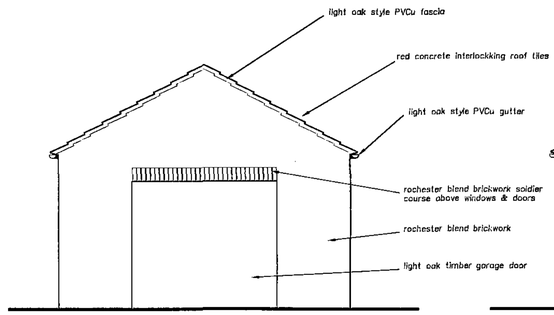


GARAGE FRONT ELEVATION SCALE 1:50

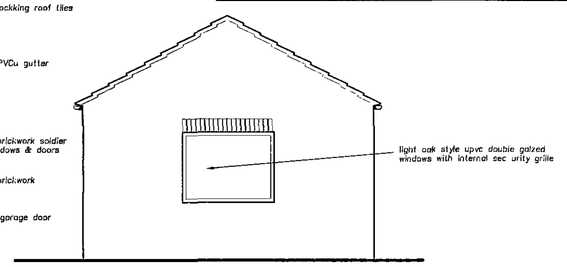


GARAGE REAR ELEVATION SCALE 1:50

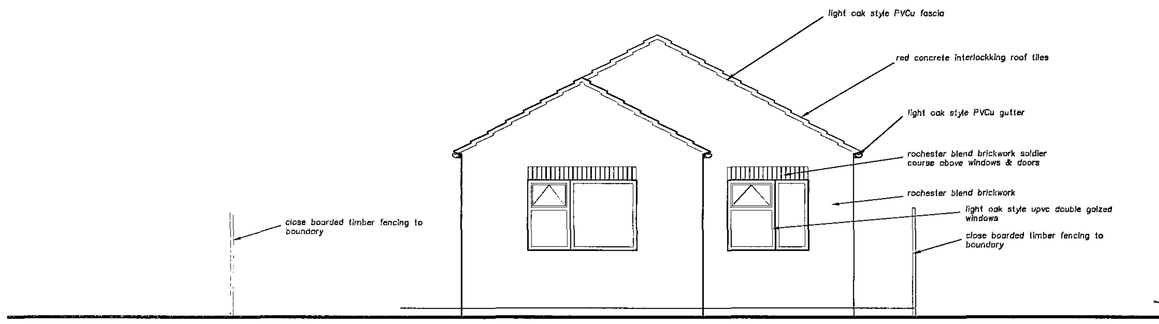


PROPOSED FRONT ELEVATION SCALE 1:50

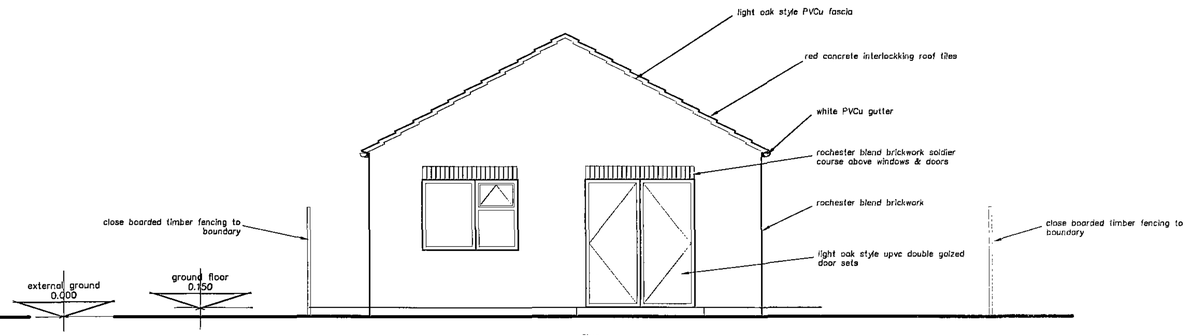

PROPOSED REAR ELEVATION SCALE 1:50

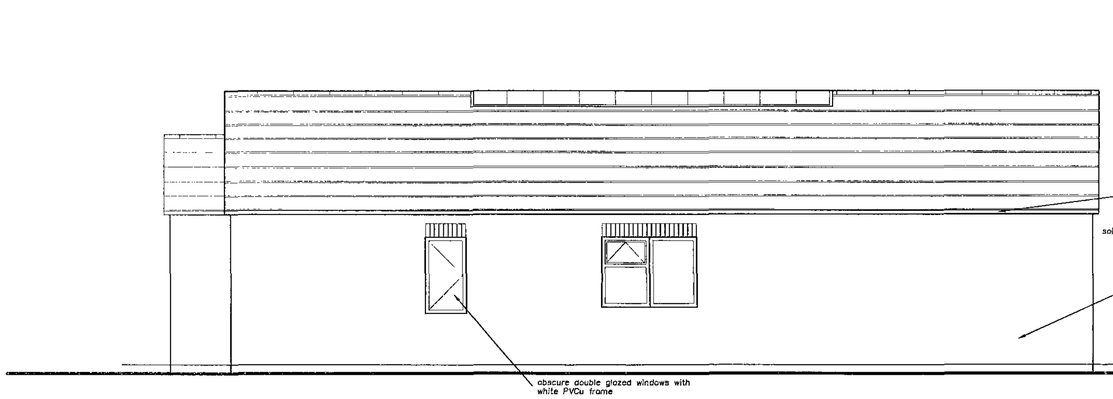

PROPOSED SIDE ELEVATION SCALE 1:50

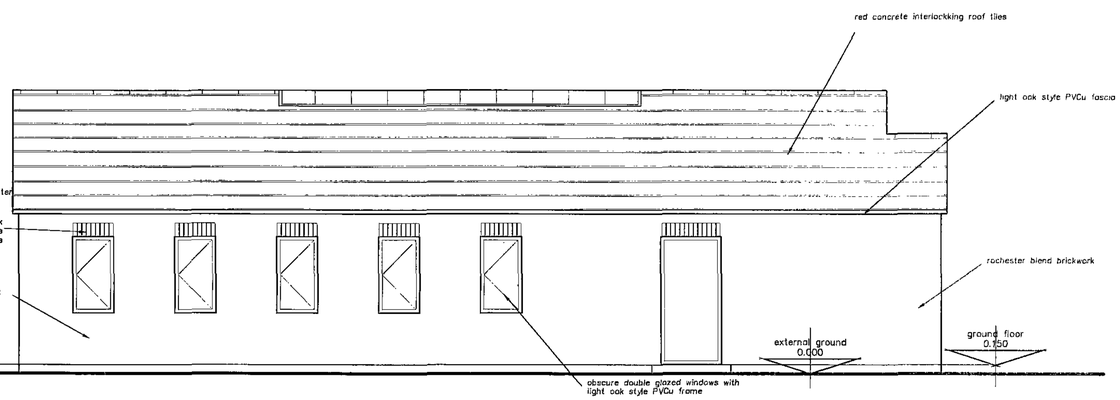

PROPOSED SIDE ELEVATION SCALE 1:50

Barnsley Metropolitan Borough Council
-2 OCT 20
Corporate Mail Room

LCD
LEEDS CITY DEVELOPMENTS
email:ddmoore@tiscali.co.uk
tel: 07889122371

1b WIGFIELD DRIVE - WARD GREEN	SCALE 1:50 @A1	Drawn by: DM	DWG.	REV.
HOUSE CONVERSION - ELEVATIONS PLANNING APPLICATION SUBMISSION JANUARY 2009		Job No. 08-61	03	A