

EXISTING GROUND FLOOR PLAN - SCALE 1:50

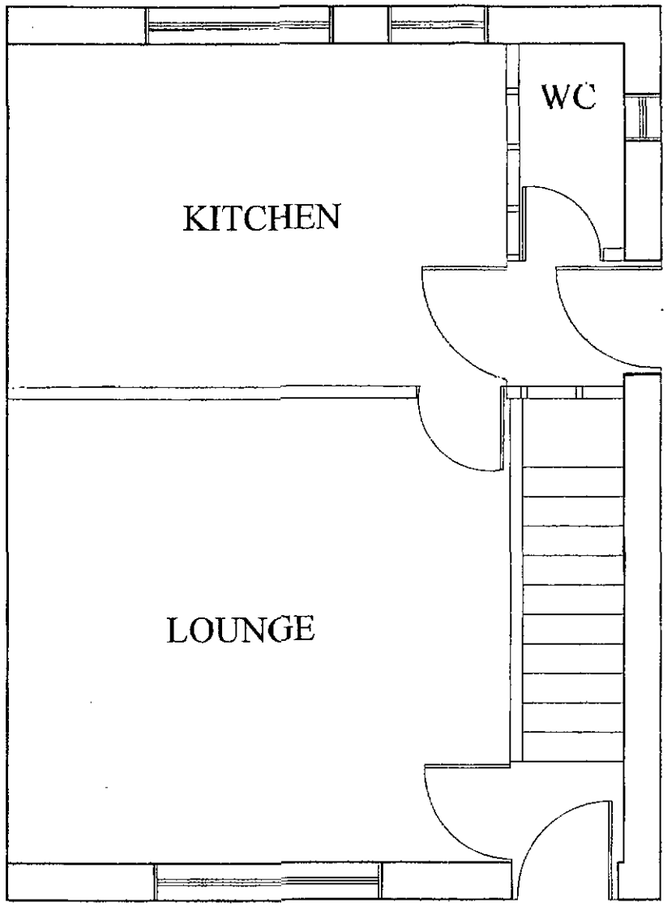

EXISTING FIRST FLOOR PLAN - SCALE 1:50

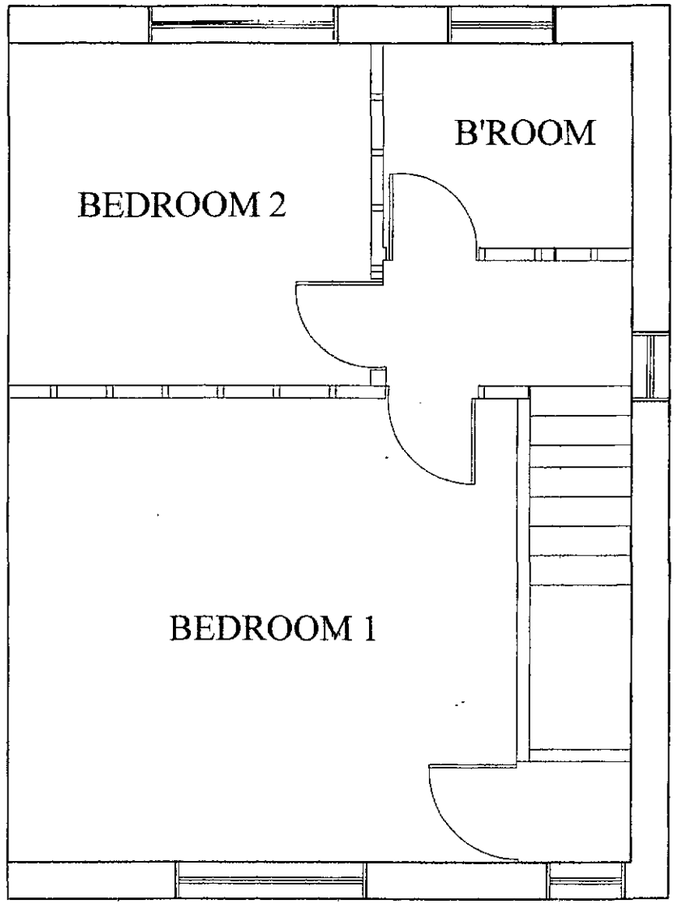


PLANNING APPLICATION


58 WELLINGTON CRESCENT
BANK END
BARNSLEY
SOUTH YORKSHIRE
S70 4BE

PROPOSAL - GROUND FLOOR SIDE EXTENSION - REAR GROUND AND FIRST FLOOR EXTENSION EXISTING GROUND/FIRST FLOOR PLANS - SCALE 1:50

PROPOSED GROUND FLOOR PLAN - SCALE 1:50

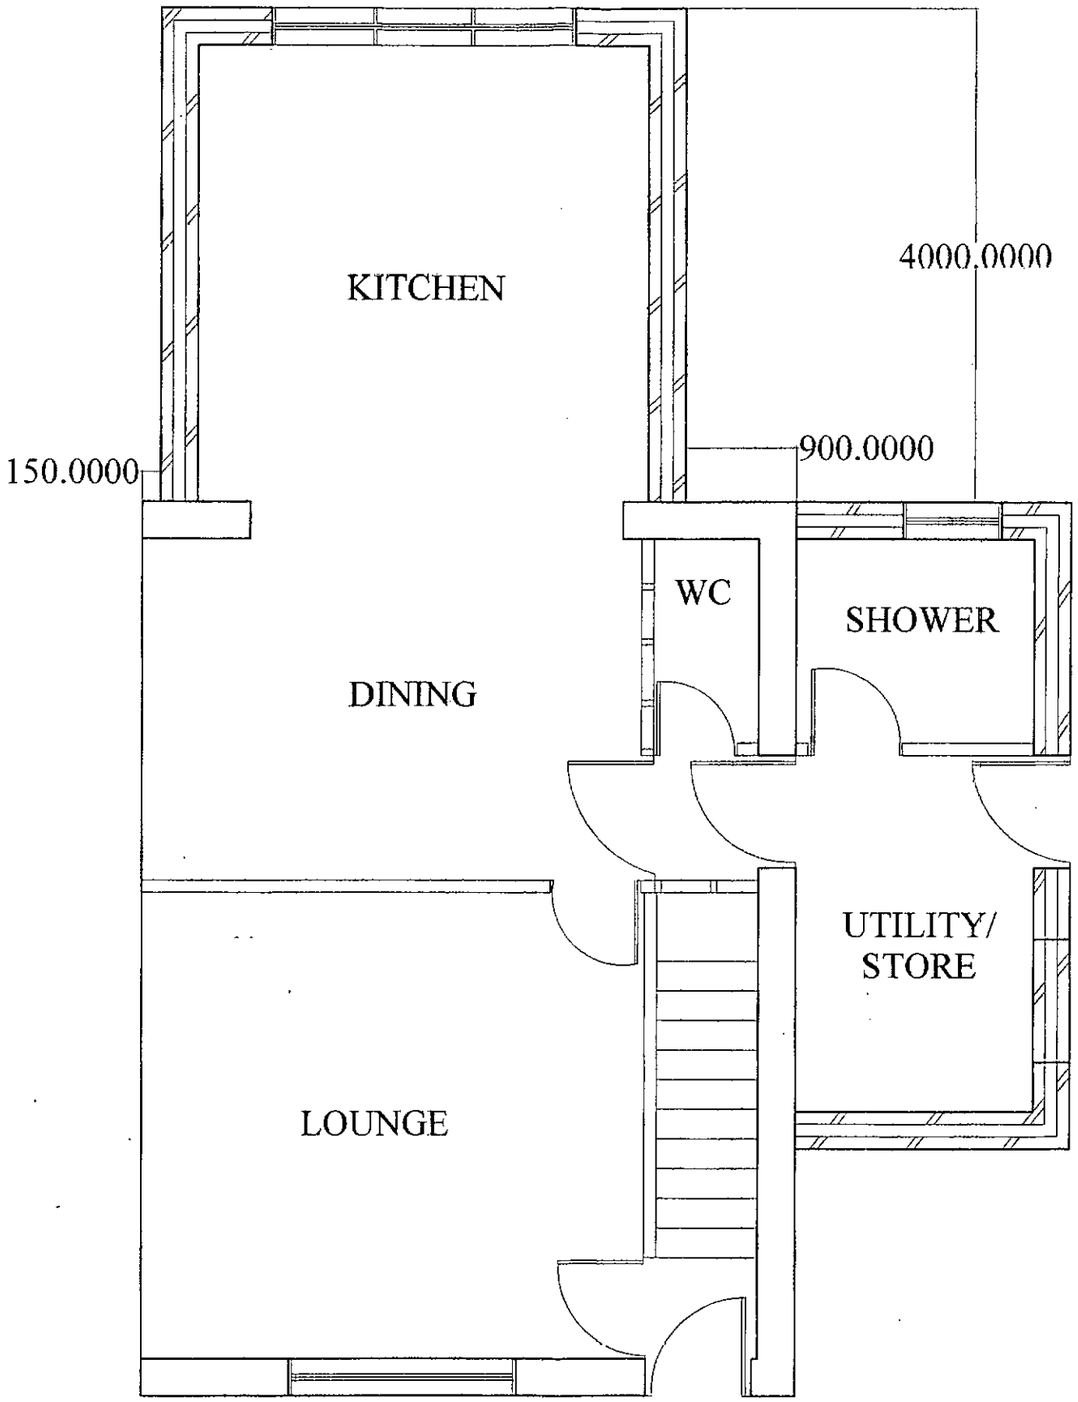

PROPOSED FIRST FLOOR PLAN - SCALE 1:50

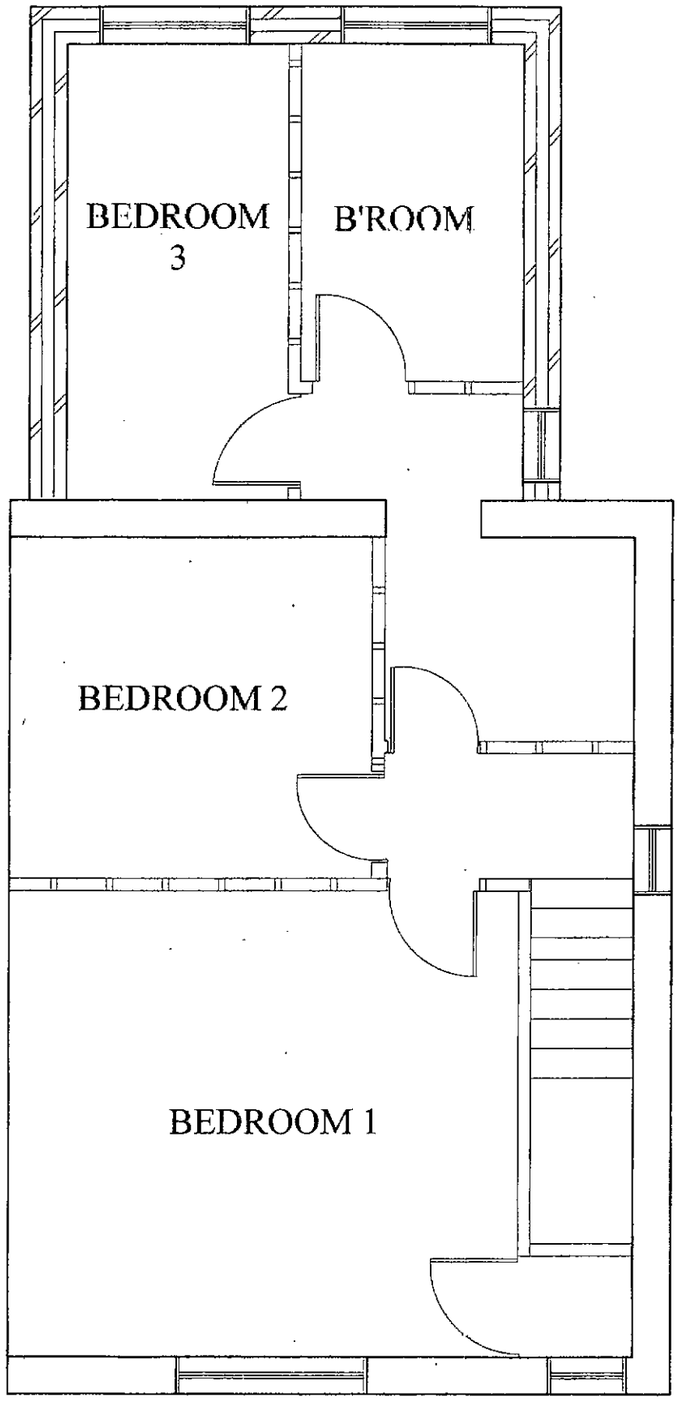


PLANNING APPLICATION


58 WELLINGTON CRESCENT
BANK END
BARNSLEY
SOUTH YORKSHIRE
S70 4BE

PROPOSAL - GROUND FLOOR SIDE EXTENSION - REAR GROUND AND FIRST FLOOR EXTENSION PROPOSED/ GROUND/FIRST FLOOR PLANS - SCALE 1:50


PROPOSED SIDE ELEVATION - SCALE 1:100

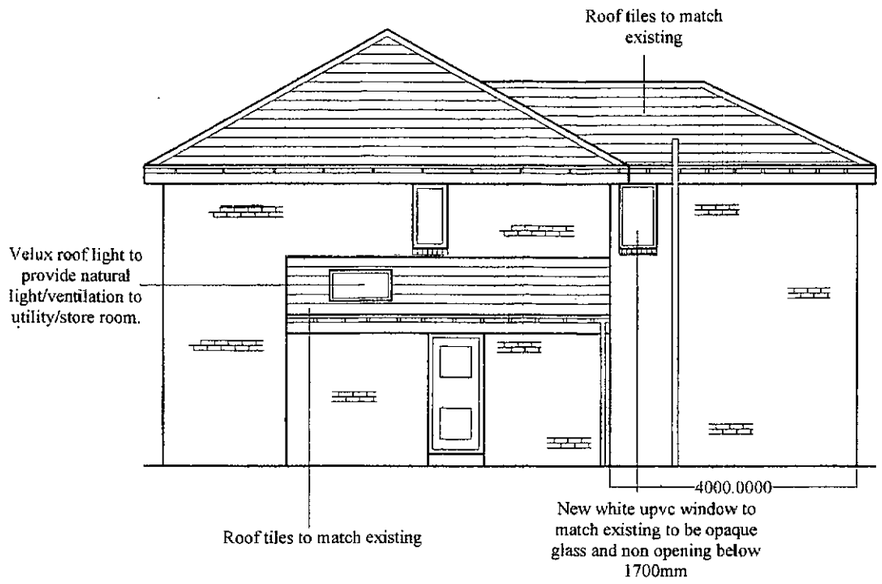

EXISTING SIDE ELEVATION -- SCALE 1:100

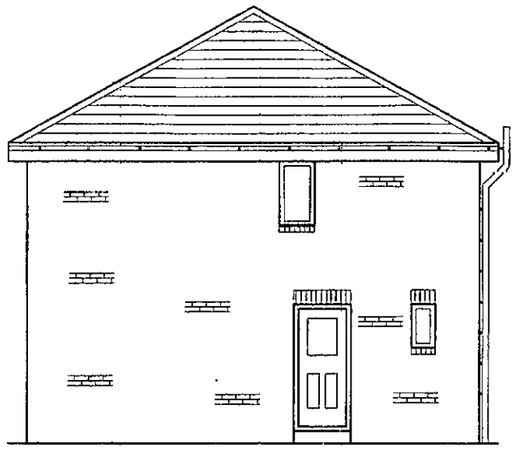

EXISTING SITE PLAN - 1:200

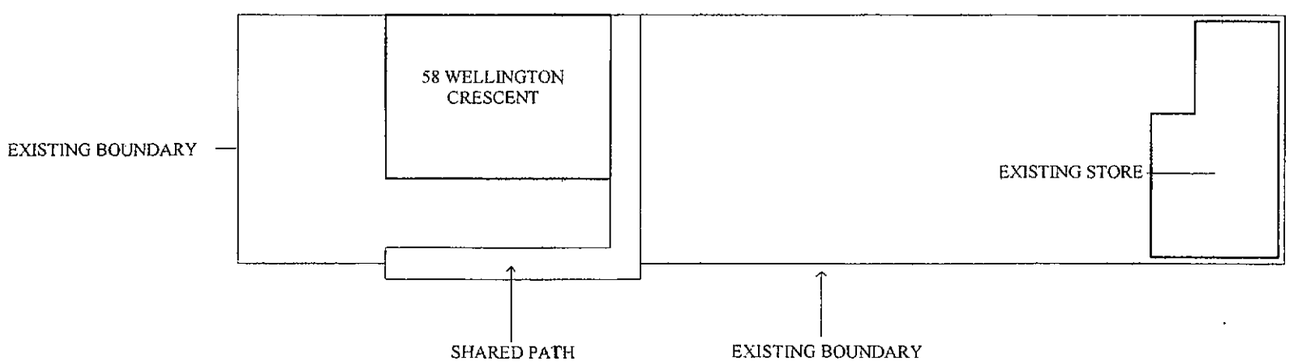


PLANNING APPLICATION


58 WELLINGTON CRESCENT
BANK END
BARNSLEY
SOUTH YORKSHIRE
S70 4BE

PROPOSAL - GROUND FLOOR SIDE EXTENSION - REAR GROUND AND FIRST FLOOR EXTENSION
EXISTING/PROPOSED SIDE ELEVATIONS
SCALE 1:100 - EXISTING SITE PLAN


EXISTING FRONT ELEVATION - SCALE 1:100

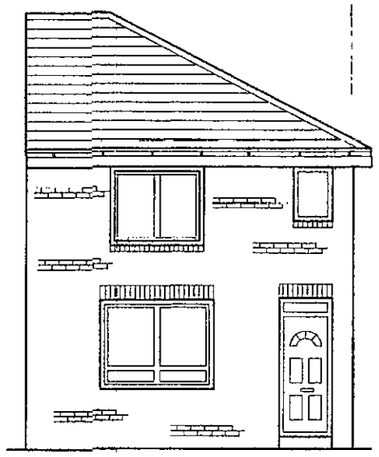


EXISTING REAR ELEVATION -- SCALE 1:100

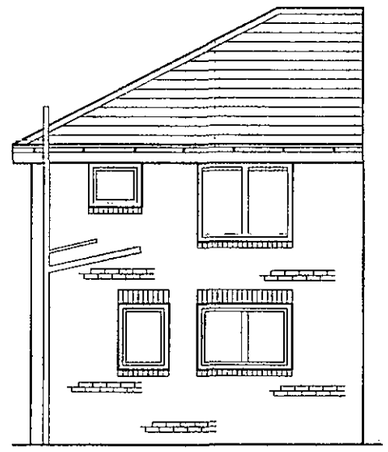

PROPOSED FRONT ELEVATION - SCALE 1:100

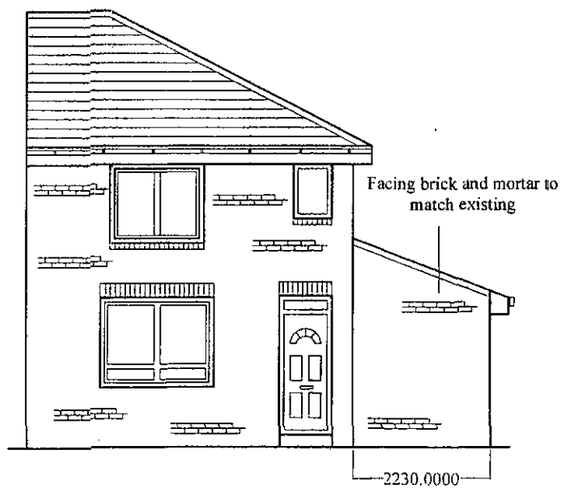

PROPOSED REAR ELEVATION -- SCALE 1:100

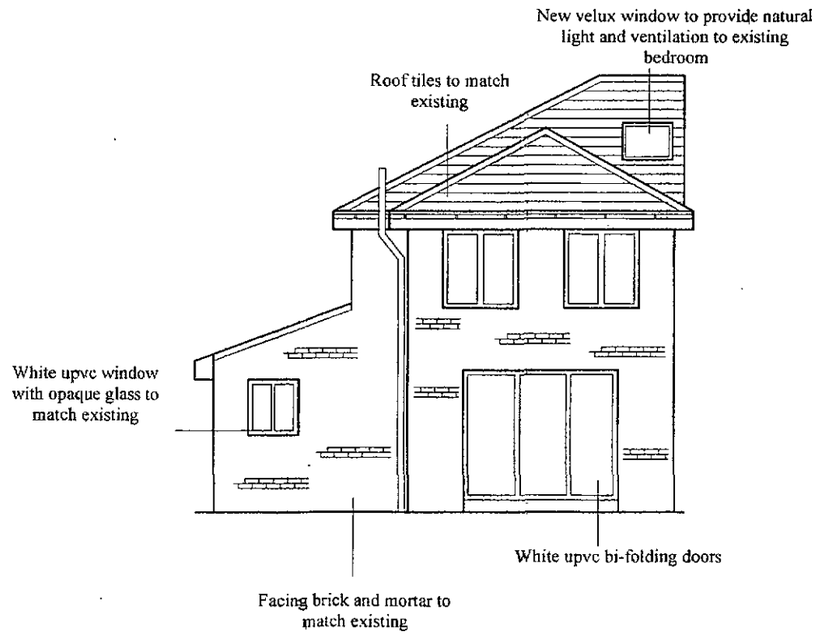

PLANNING APPLICATION

58 WELLINGTON CRESCENT
BANK END
BARNSLEY
SOUTH YORKSHIRE
S70 4BE

PROPOSAL - GROUND FLOOR SIDE EXTENSION - REAR GROUND AND FIRST FLOOR EXTENSION
EXISTING/PROPOSED FRONT AND REAR ELEVATIONS - SCALE 1:100