

Drawing No.	Rev No.
MDL001 -002	A

Scale 1:100


0 1 2 3 4 5 10 15

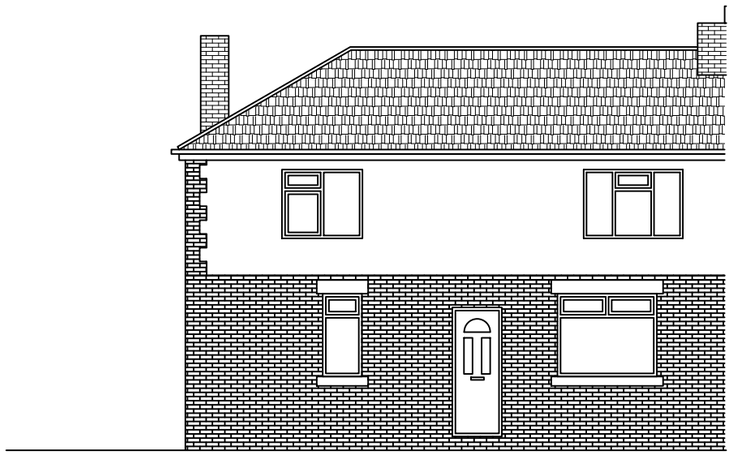


EXISTING FRONT ELEVATION
SCALE 1:100 AT A3

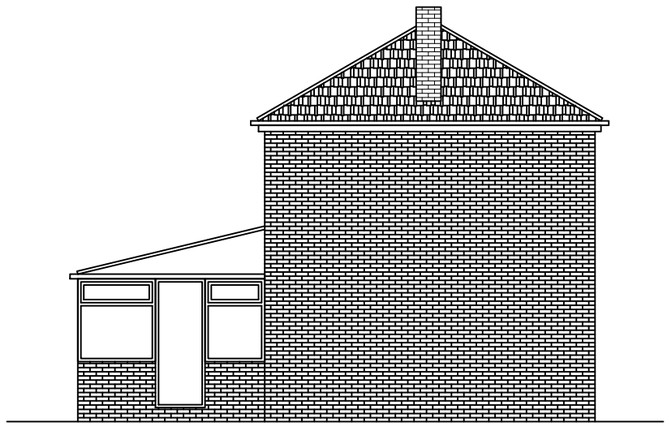

EXISTING END ELEVATION
SCALE 1:100 AT A3

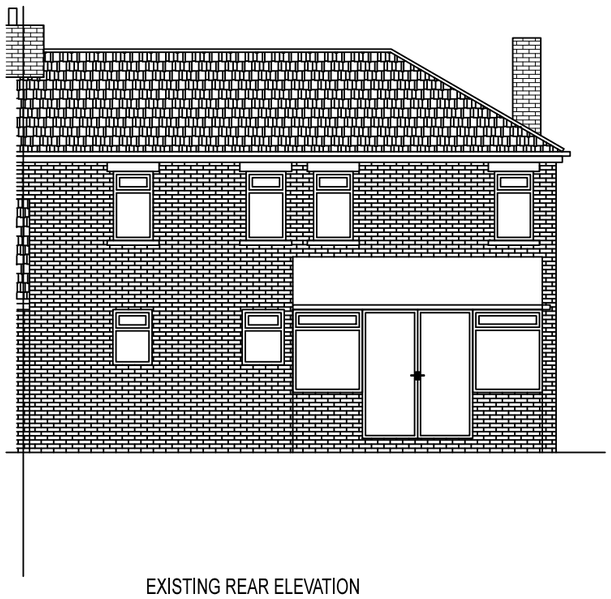

EXISTING REAR ELEVATION
SCALE 1:100 AT A3

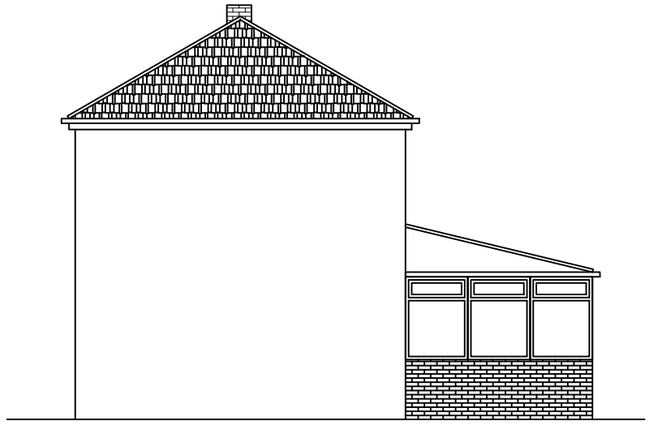

EXISTING END ELEVATION
SCALE 1:100 AT A3

DO NOT SCALE: Contractor to check all dimensions and report any omissions or errors

NOTES

Rev	Description	By	Chk	App	Date
B	Rear changed	JRB			28/09/23
A	Rear upstairs cut back	JRB			02/06/23

JRB DESIGNS Ltd
1 Saville Road
Cudworth
Barnsley
S72 8LT
Tel: 01226 383542
Fax: 01226 380078
Mob: 07970 541192
Email: john@jrbdesigns.co.uk

This drawing is copyright. © jrbdesigns Ltd.

Client
DEAN LACKIE

Drawing Title
EXISTING ELEVATIONS

Address
84 NEWTOWN AVENUE
ROYSTON
BARNSLEY
S72 4HB

Project Title:
PROPOSED TWO STOREY REAR & SIDE EXTENSION

Purpose of Issue:
PLANNING

Drawing Status
FIRST ISSUE

Scale at A3	Drawn By	Date	
AS SHOWN	JRB	29/03/2023	
Checked By	Date	Approved By	Date
	29/03/2023		29/03/2023
Project No.	Drawing No.		Revision
MDL001	002		A

APPROVAL [X] INFORMATION [ ] TENDER [ ] CONTRACT [ ] CONSTRUCTION [ ]