




FRONT ELEVATION AS EXISTING
SCALE 1:100

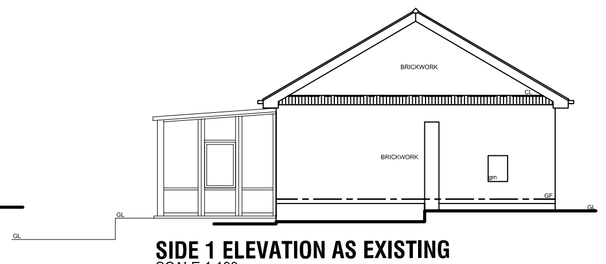


SIDE 1 ELEVATION AS EXISTING
SCALE 1:100

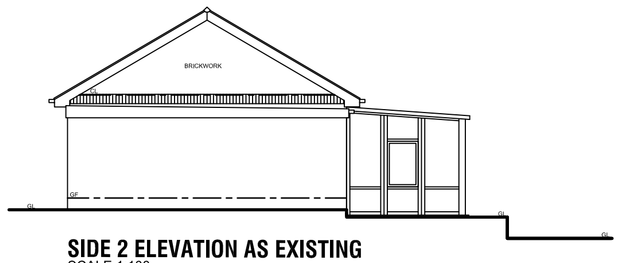


SIDE 2 ELEVATION AS EXISTING
SCALE 1:100

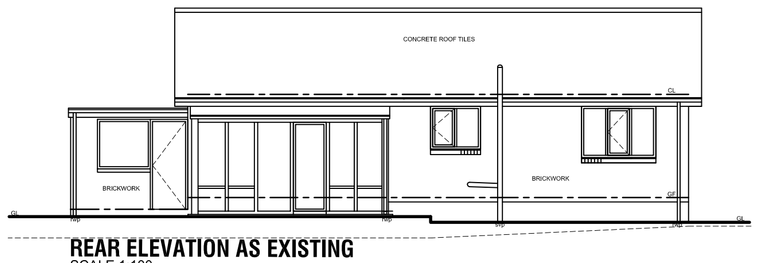


REAR ELEVATION AS EXISTING
SCALE 1:100

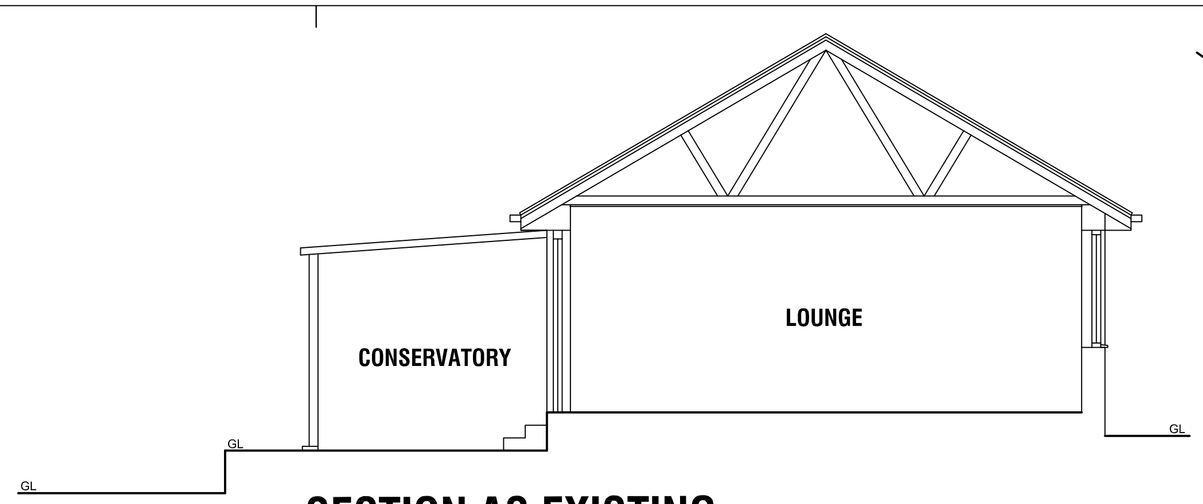


SECTION AS EXISTING
SCALE 1:50

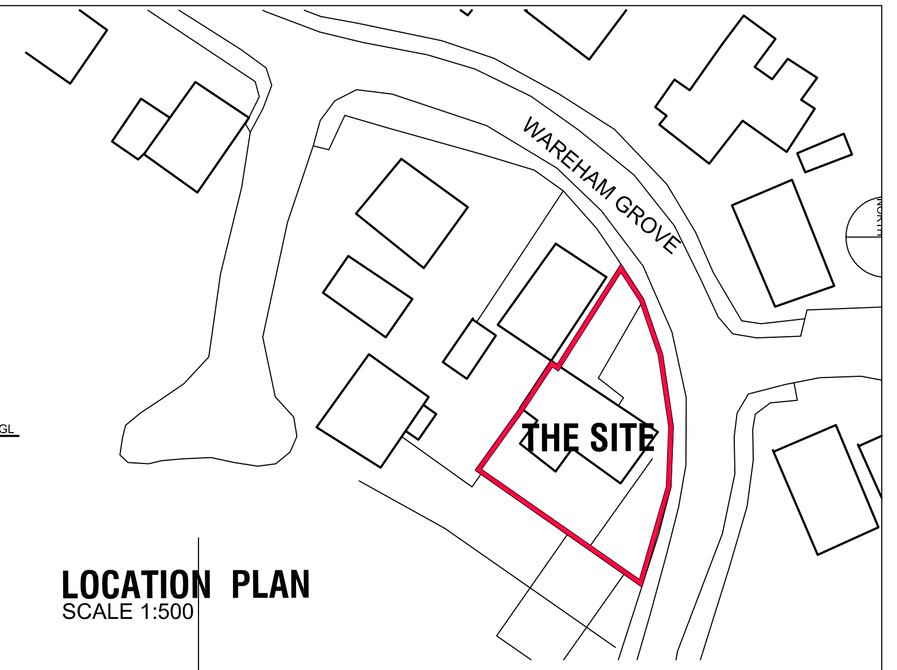


LOCATION PLAN
SCALE 1:500

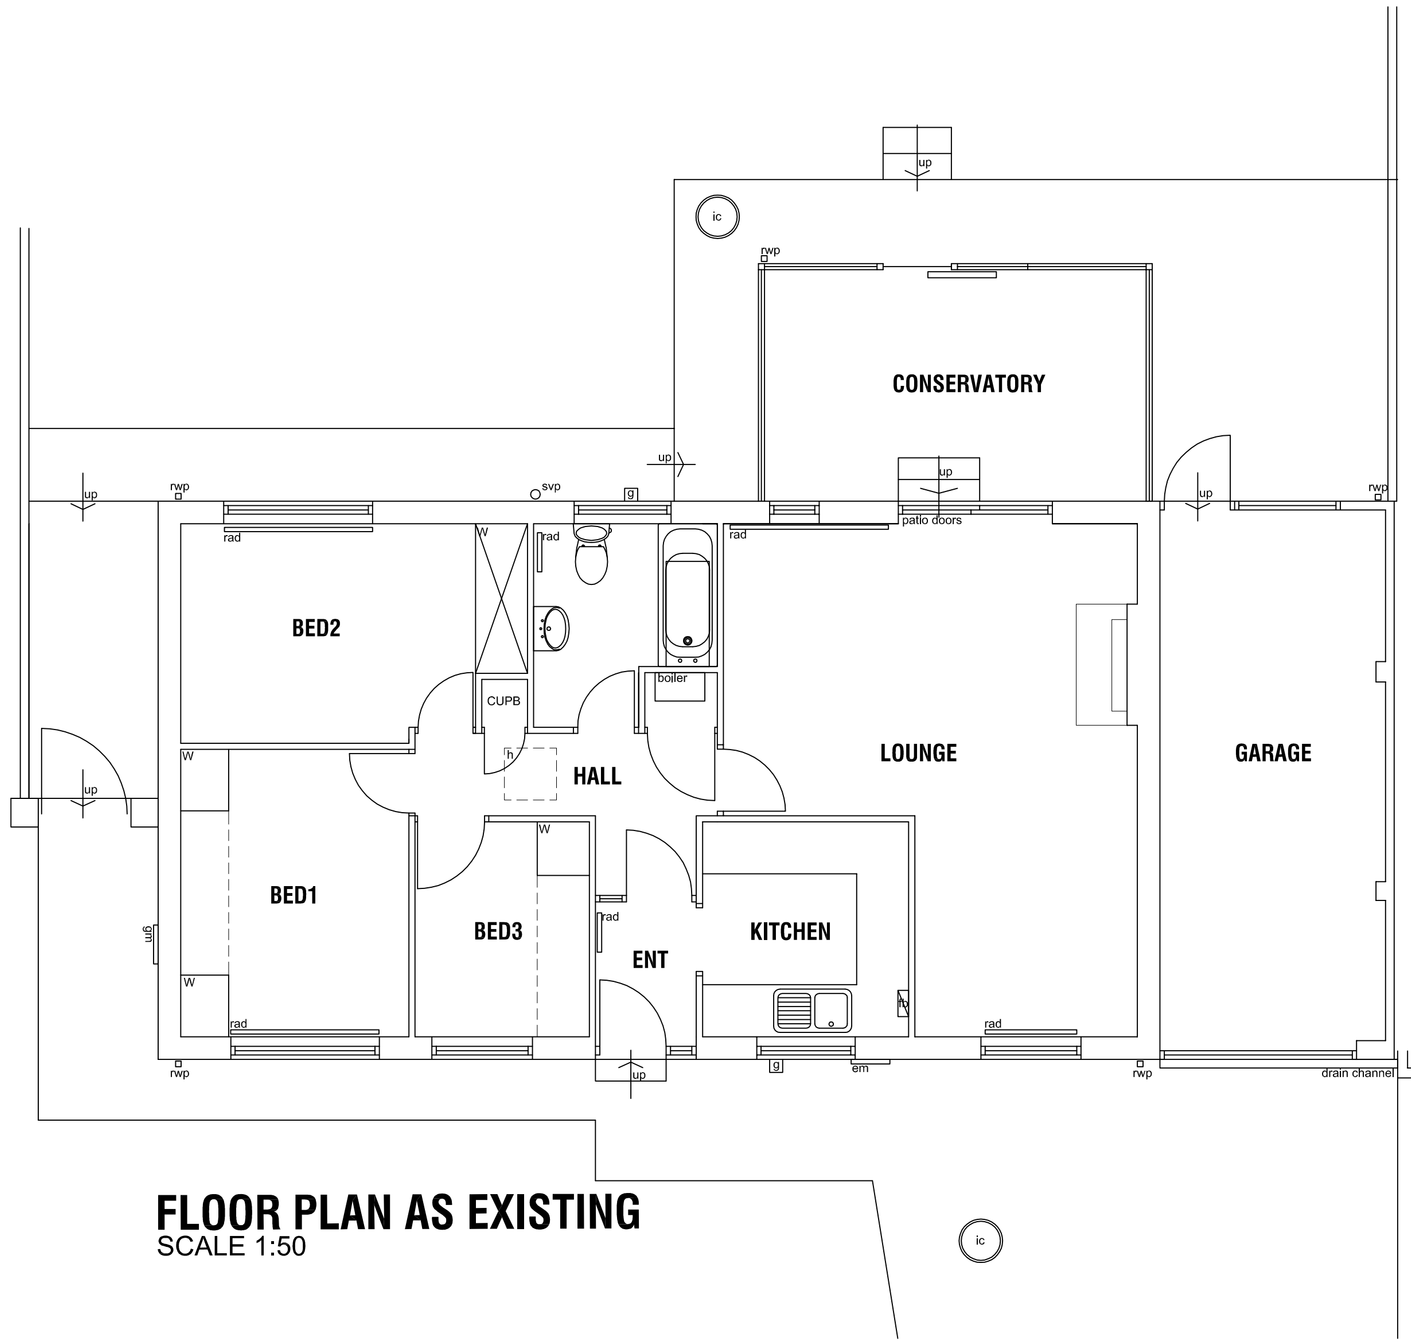

FLOOR PLAN AS EXISTING
SCALE 1:50

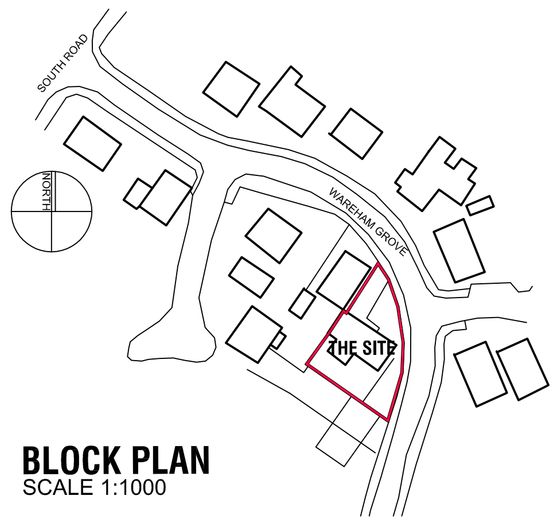

BLOCK PLAN
SCALE 1:1000

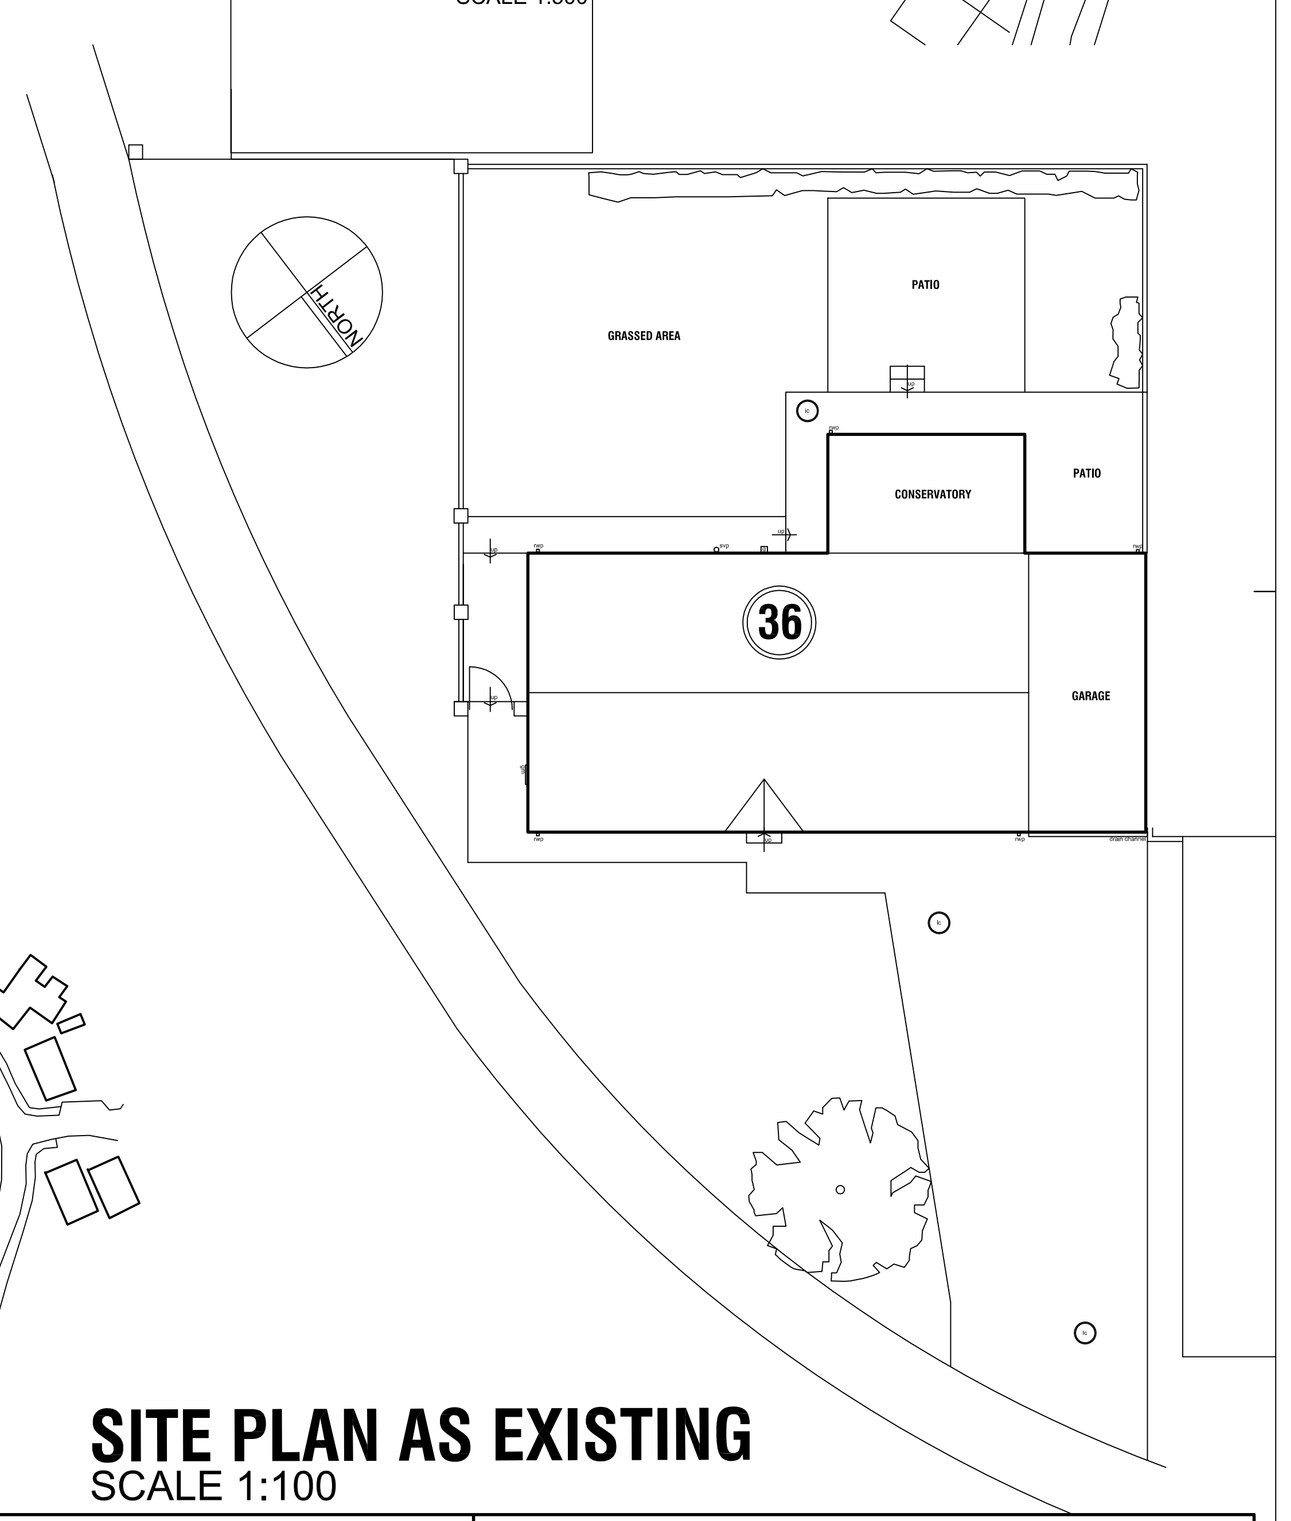

SITE PLAN AS EXISTING
SCALE 1:100

1. THIS DRAWING AND THE COPYRIGHTS AND PATENTS THEREIN ARE THE PROPERTY OF NYP ARCHITECTURAL SERVICES LLP REGISTERED IN ENGLAND AND WALES No. 4631338 AND MAY BE USED OR REPRODUCED ONLY UNDER CONTRACT.

2. CONTRACTORS AND SUB-CONTRACTORS MUST CHECK AND AGREE ALL DIMENSIONS BEFORE PREPARING SHOP DRAWINGS OR COMMENCING WORK ON SITE

3. CONTRACTORS ARE RESPONSIBLE FOR INFORMING THE DESIGNER OF ANY DISCREPANCY DISCOVERED ON THIS DRAWING OR BETWEEN THIS DRAWING AND ANY OTHER RELATED DOCUMENT ISSUED UNDER THE STANDARD FORM OF CONTRACT IN RESPECT OF THE WORK.

4. WRITTEN DIMENSIONS ONLY ARE TO BE USED FROM THIS DRAWING. IF IN ANY DOUBT ASK FOR CLARIFICATION.

Notes.

Revisions.

Date	Suffix	Description	Date	Suffix	Description

NYP ARCHITECTURAL SERVICES
The Grove, High Street, Dodworth, Barnsley, S75 3RQ. Tel: 01226 200989. E-mail : scott@nypas.co.uk / stephen@nypas.co.uk

Project. 36 WAREHAM GROVE DODWORTH, BARNSLEY, S75 3LU	Client. CHRIS HADFIELD		
Drawing Title. SURVEY PLANS, SECTIONS & ELEVATIONS	Date. MAY 2014	Scale. AS INDICATED @ A1	
	Ref. 01/01	Dwg. No. 01	Rev.

SHEET SIZE A1