

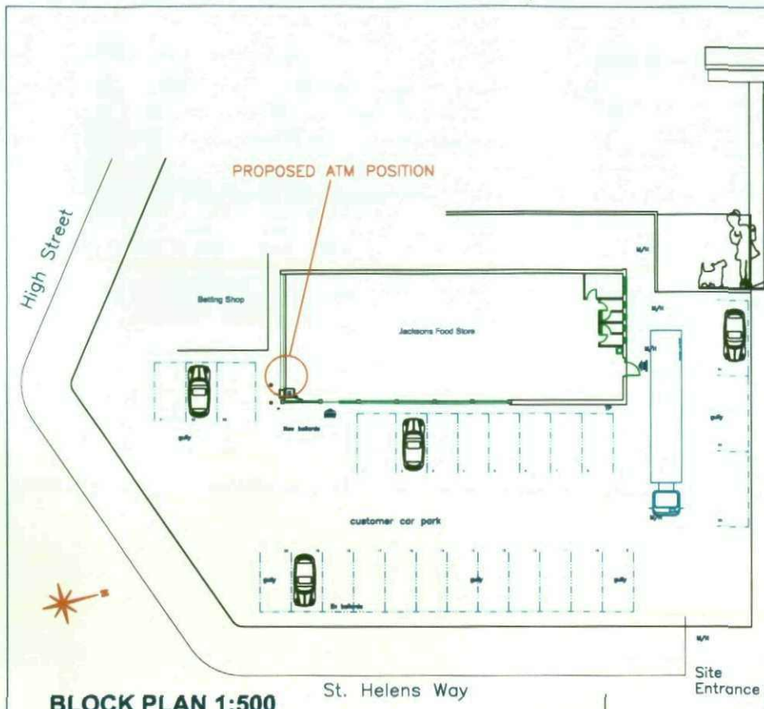



BLOCK PLAN 1:500

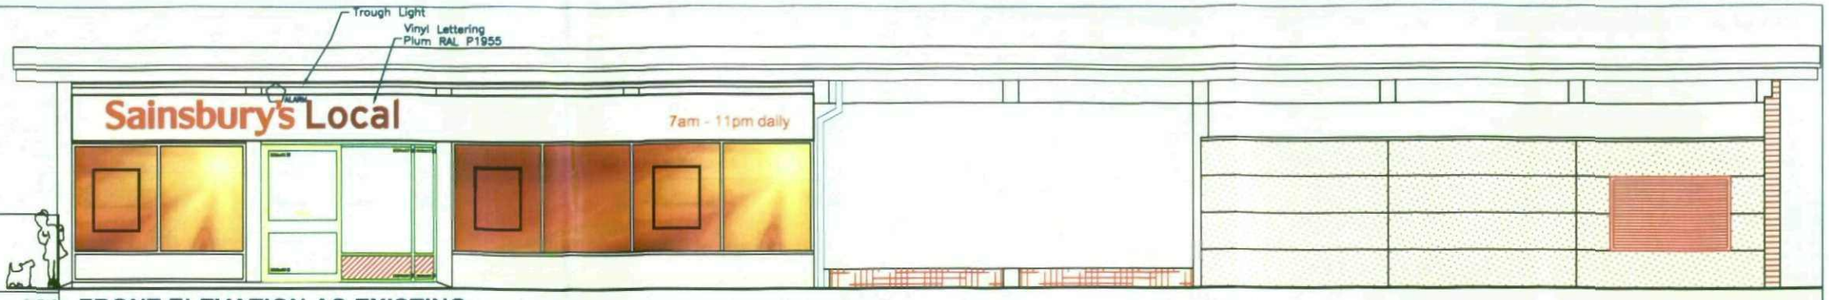


FRONT ELEVATION AS EXISTING

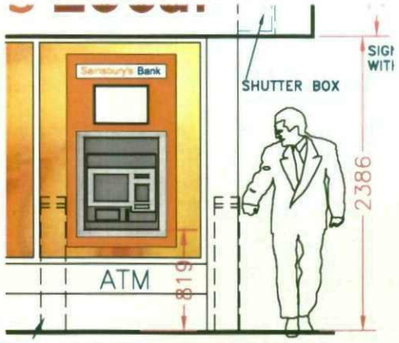

PROPOSED ATM 1:50

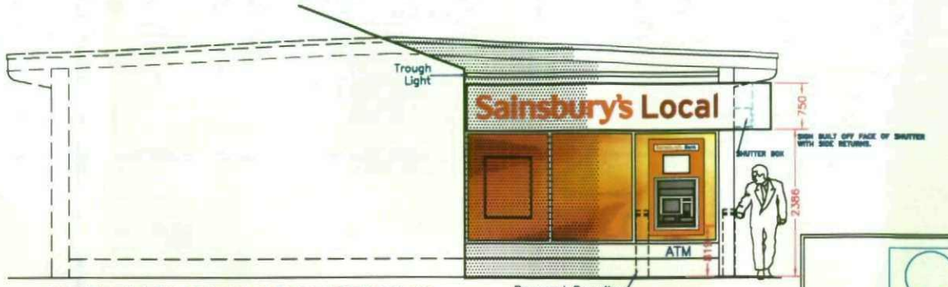

SIDE ELEVATION AS PROPOSED

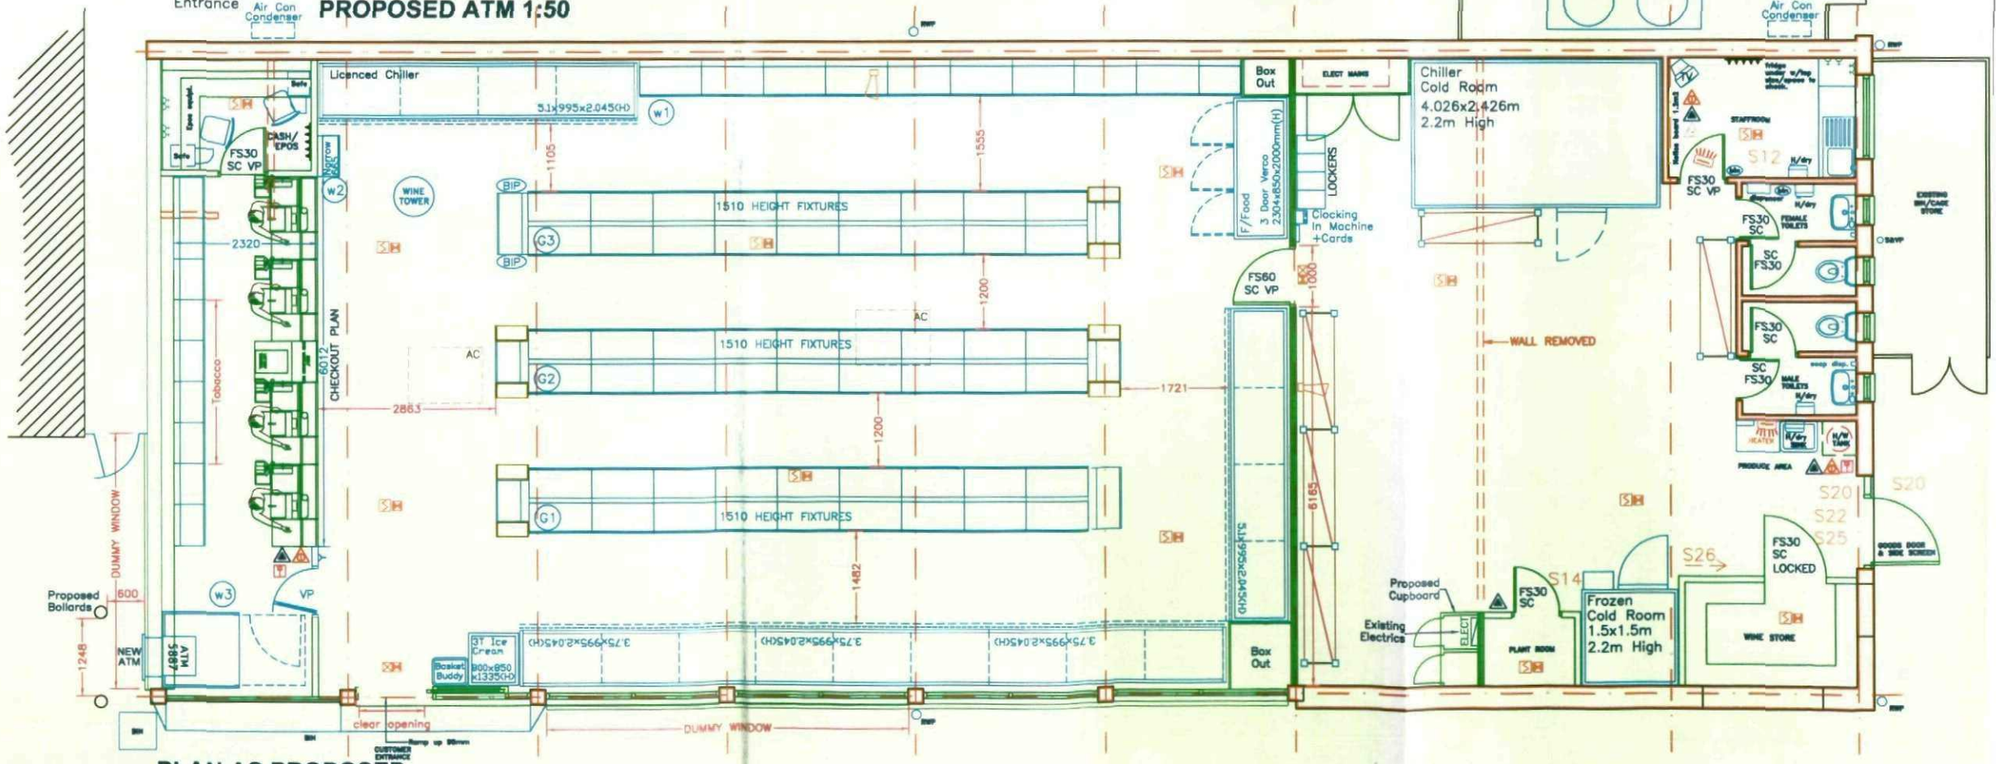

PLAN AS PROPOSED



VIEW AS EXISTING

Do not scale from this drawing. All dimensions to be verified on site by the contractor. This drawing is the property of Sharrock Rymer Building Design Limited, and its reproduction is prohibited without the express consent of the owner.

Date	Client Signoff	AP13.9.07
17/09/2007	A. Phipps	
Drawn By: Mark Sharrock	Computer Dwg Name: Monkbretton.07.1186-L.dwg	

0 .5 1 2 3 4 5

AREAS

001 Retail	N: 186.78 sqm	002 Total Store	N: 280.80 sqm

TOTAL STORE = 280.8m2 (3,023ft.sq.)
TOTAL RETAIL = 186.8m2 (2,011ft.sq.)
TOTAL RACK BAYS @1m = 66
TOTAL RACK BAYS @665mm = 14

Formal Approval	Discipline	Name/Sign/Comment	Date
	Design Team		
	Gondola Height		
	Store Type		
	Ultimate Takings		
	Depot		
	Price Zone		
	RB		
	Pay Point		
	RMD Board Appr		

WORKING DRAWING

* NOTE *
ALL WORKS TO BE CARRIED OUT AND CONFORM TO :-
CDM REGULATIONS
LATEST BUILDING REGULATIONS (Incl. BS)
LATEST ELECTRICAL WORK ACT (Incl. BS)
and all other current regulations applicable to this project.

Sharrock Rymer
BUILDING DESIGN LIMITED
GIBSON LANE, MELTON, Nr HULL, EAST YORSHIRE, HU14 3HH
TEL: 01482 632929 FAX: 08700 941143 MOB: 07976 208438/873131
E-MAIL: info@sharrockrymer.co.uk

Client: -
Sainsbury's Local
Project Location: -
4 St. Helens Way
Monk Bretton, Barnsley
S71 2PT

REVISIONS:
18.02.08 ATM Shown.

Drawing Title
Go Local
Layout Drawing

Drawing No.
SRDP/07/1186/WD/100

Scale
A1(large) 1:50
A3(small) 1:100

LB