NEW COURT PROPERTIES LTD.
STABLE BARN, CHURCH FARM,
GT. GADDESDEN, HERTS. HP1 3BY.
0773 888 5136 / 07900 88 5159

EXTENSION TO ELM COURT,
80. GRANGE LANE, CUNDY CROSS,
BARNSLEY, SOUTH YORKSHIRE.

EXISTING ELEVATIONS
PROPOSED ELEVATIONS
SECTION ON X-X

SCALE 1:100 – 1:50 K.J.H.
2:2009


DWG NO.
NCP:0912:02

REV


Rev A 6.09 Ammendment for Planning Dept.
Gable to Extension, Elevation D from the South,
Also omit high level windows. Brick Arch feature.
Line up windows at 1st Floor, Elevation C from east.
Obscured smaller window to wc off Bedroom 3,




view A

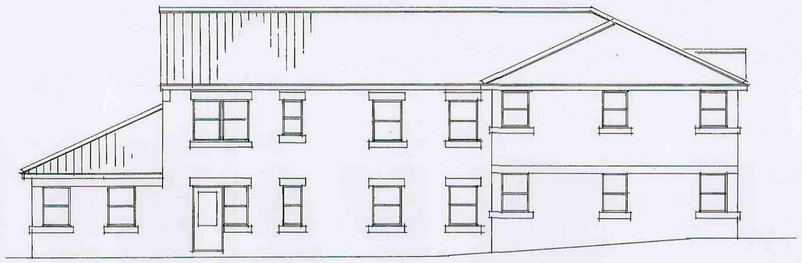

view B

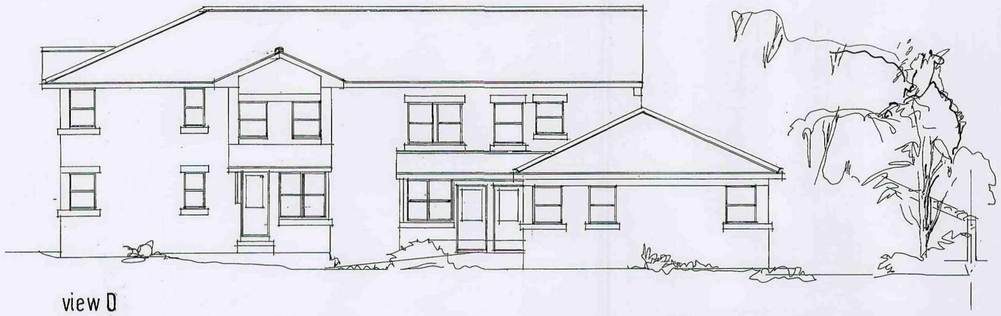


view D

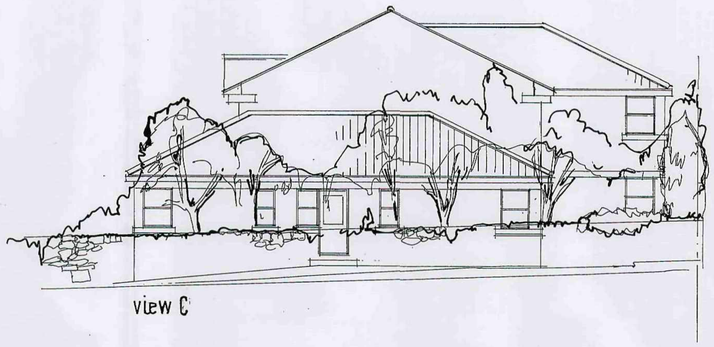


view C

EXISTING ELEVATIONS TO 1:100 SCALE SEE SITE PLAN

PROPOSED ELEVATIONS 1:100

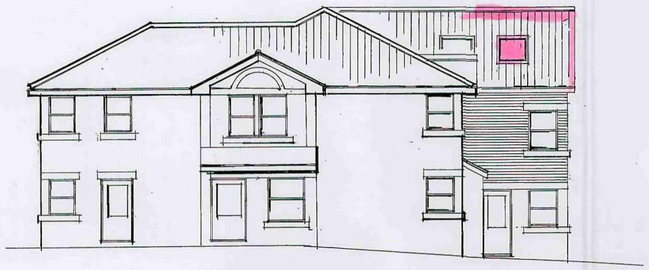

view A from west

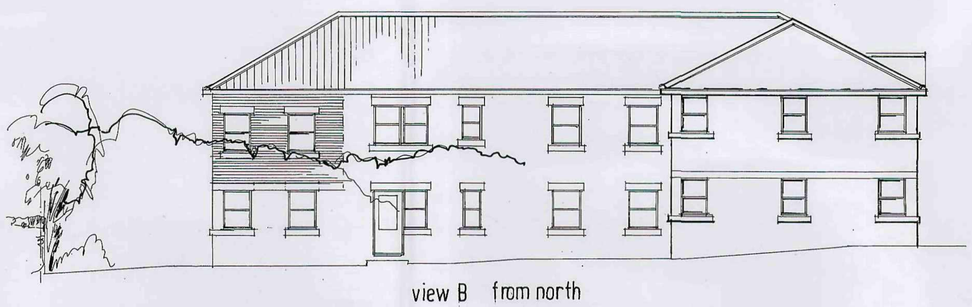


view B from north




view D from south

Materials. all to match exstg
Roof: Grey concrete tiles
wall: facing brick
no boundary or Planting
changes.

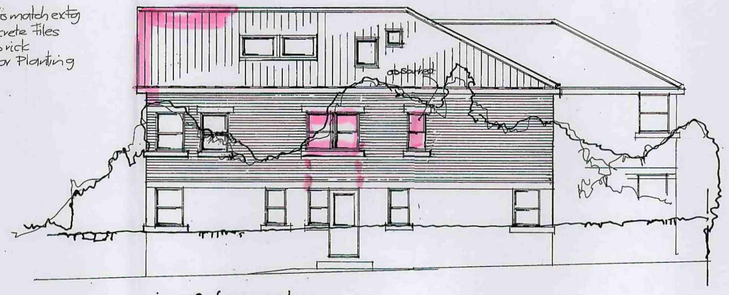

view C from east

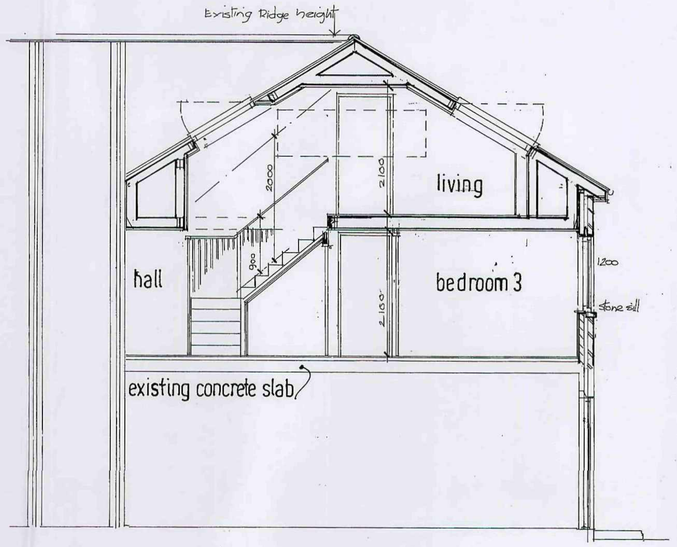

SECTION ON X-X 1:50

Barnsley Metropolitan Borough Council
10 JUN 2009
Corporate Mail Room