

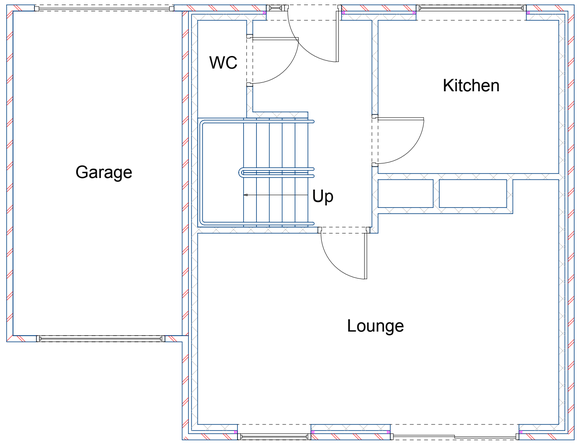


Existing Ground Floor Plan

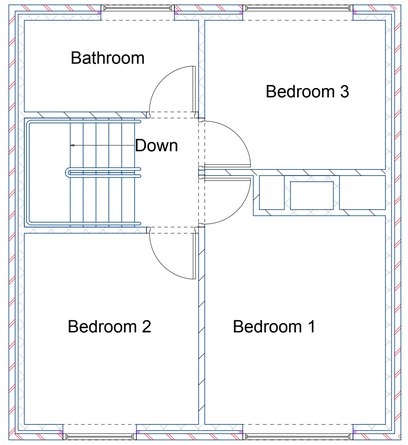


Existing First Floor Plan

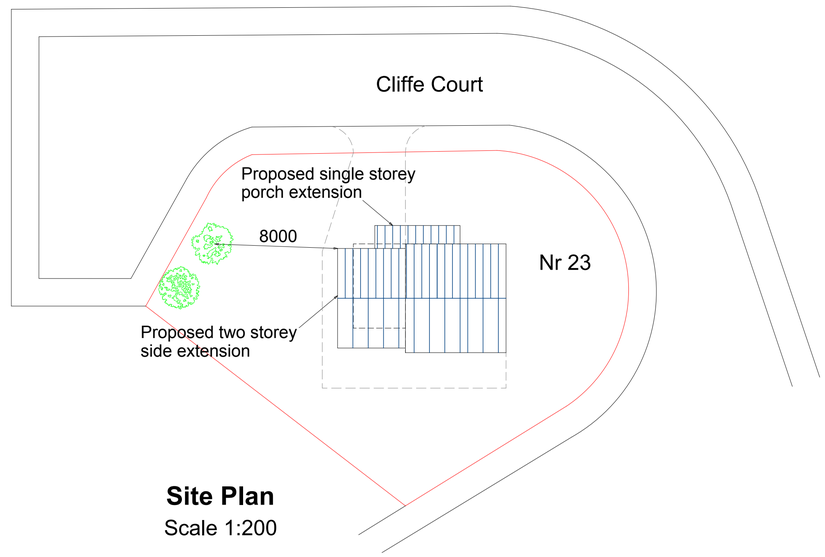


Site Plan

Scale 1:200

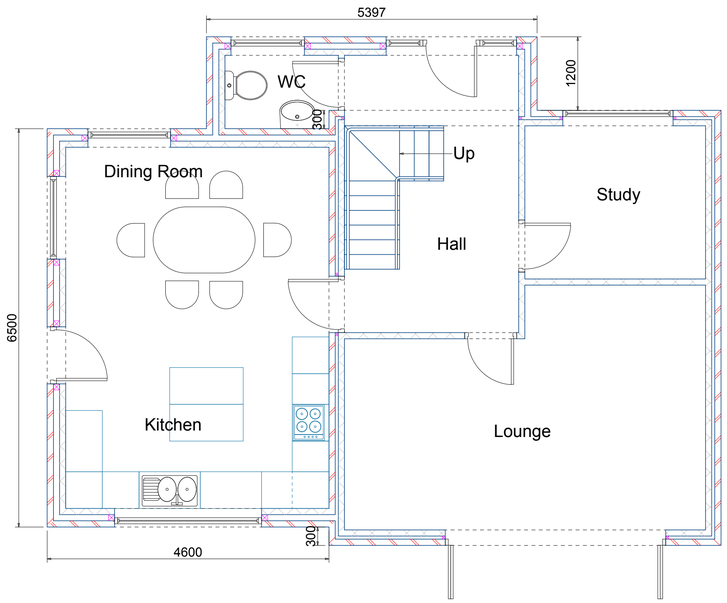

Proposed Ground Floor Plan

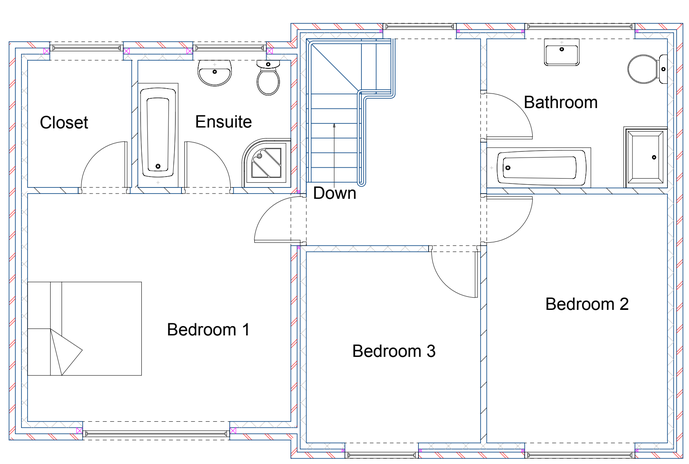

Proposed First Floor Plan

Notes

Revisions

11/07/15 A-Extension width reduced to 4.6m and set back 300mm front and rear

PAUL GLOVER
DESIGN SERVICES

Glover Building Management

Project

Proposed Two Storey Extension

23 Cliffe Court
Monk Bretton
Barnsley

Drawing Title

Planning Proposal
Existing & Proposed Floor Plans

Client

Mr & Mrs White

Drawing No.

PG 156-2 Rev A

Date	Scale
April 2015	1:50
Drawn by	Checked by
P Glover	PG

Page Size - A1

3000 mm

6 Beaulieu Close, Mapplewell
Barnsley S75 6FJ
Tel 01226 387491/07730258347
Email paulglover555@btinternet.com