

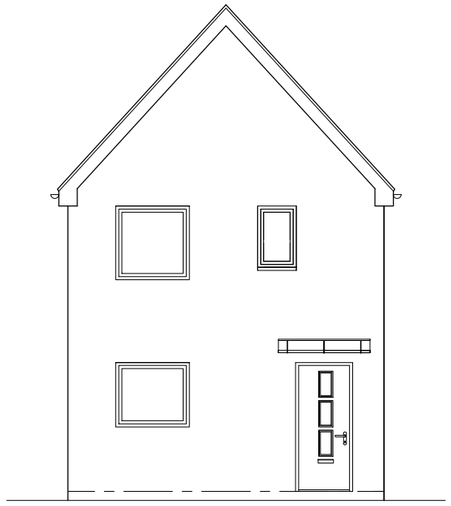


Front Elevation

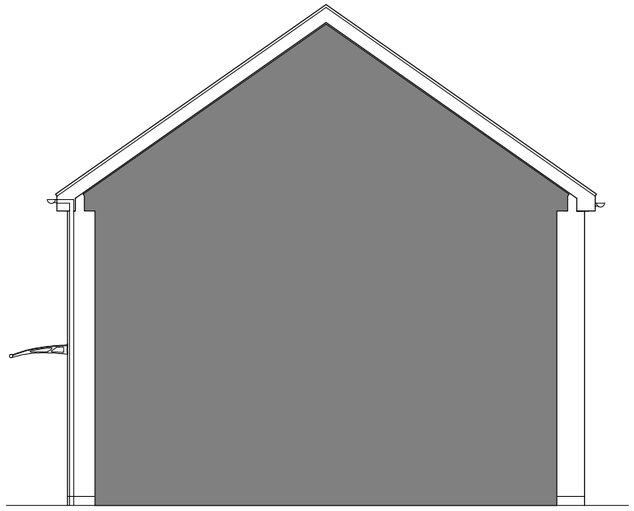


Section through House Type B


Side Elevation

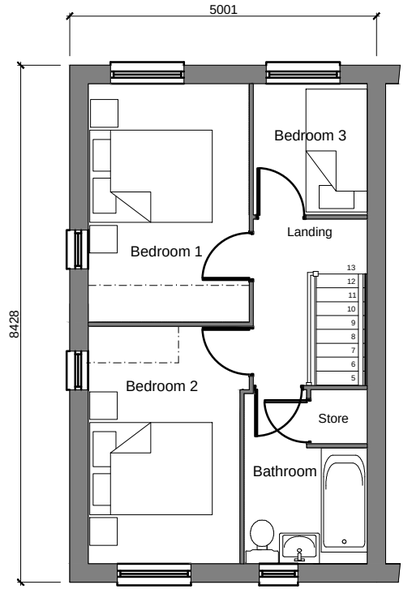

First Floor Plan

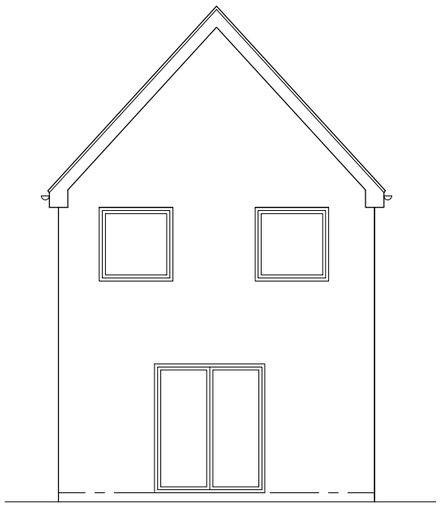


Rear Elevation

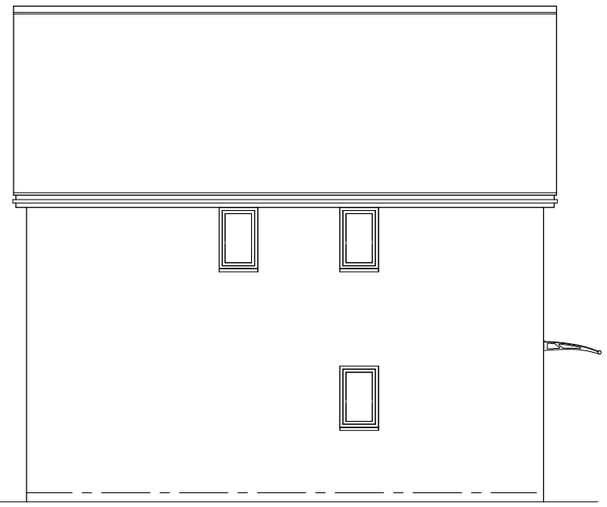

Windows on side gable only applicable to Plots 24, 27, 28, 33, and 38

Side Elevation(as)

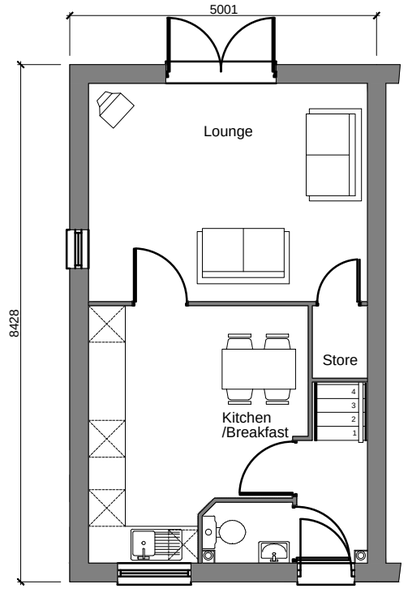

Ground Floor Plan

METRES

0 1 2 3 4 5

SCALE - 1:100

Revision:	Date:	Drawn:	Checked:

Project

PROPOSED RESIDENTIAL REDEVELOPMENT
THURNSCOE
BARNSLEY

KEEPMOAT PLC

THURNSCOE HOUSE TYPE D
763 sq ft (3B5P)
CfSH Level 3

Drawing No. 3835 PL03 - House Type - D

Date: 15.10.09 Scale: 1:100 @ A3 Drawn: J.A.J.B Checked: K.N.S

CAD Ref:

Note: Do not scale from this drawing. All dimensions to be checked on site.

Watson Batty Architects Limited
Shires House, Shires Road
Guiseley, Leeds LS20 8EU

T: 01943 876 065
F: 01943 882 300
E: enquiries@watsonbatty.com
W: www.watsonbatty.com

WATSON BATTY architects

Copyright © Watson Batty Architects Limited