

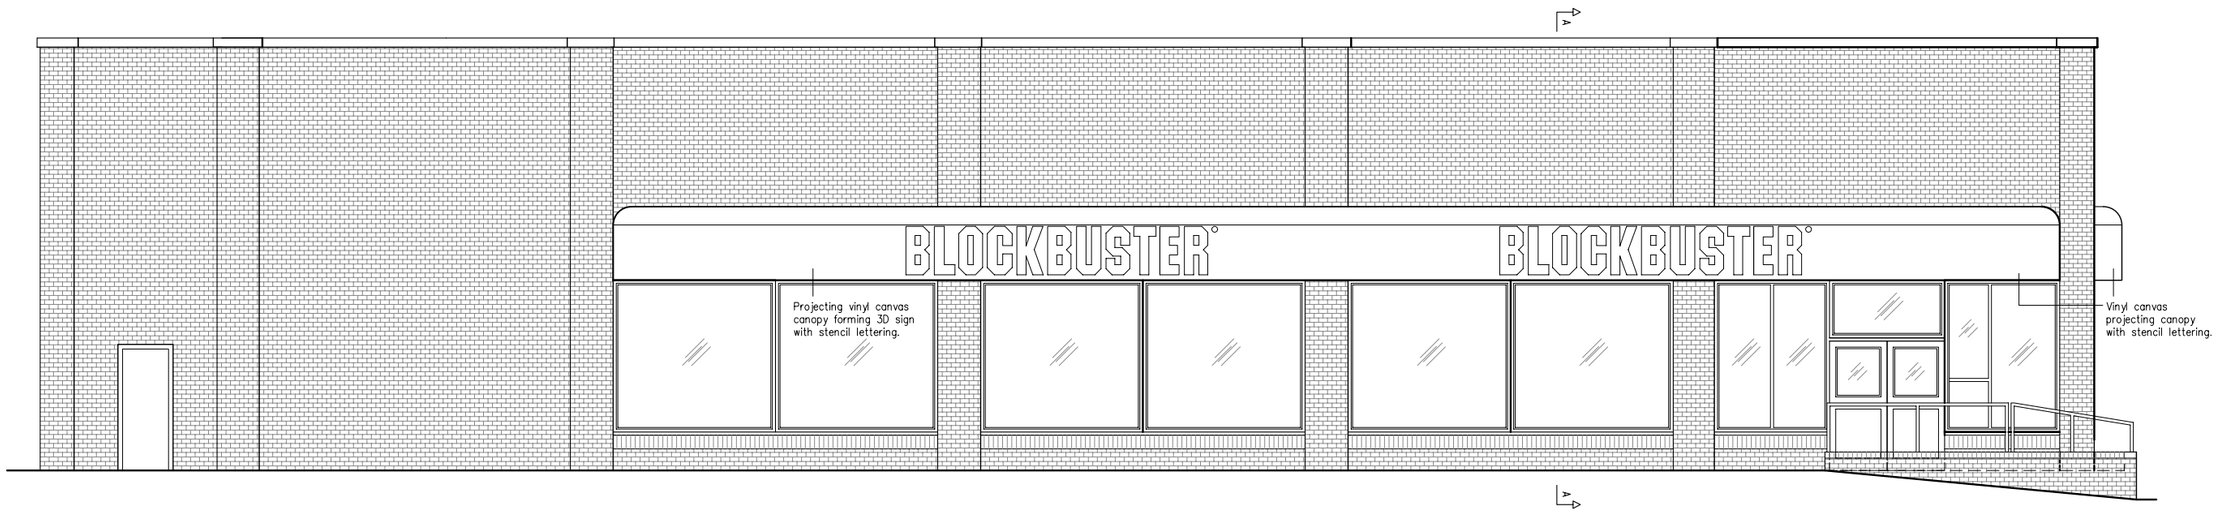


As Existing: FRONT ELEVATION (facing Shambles Street)

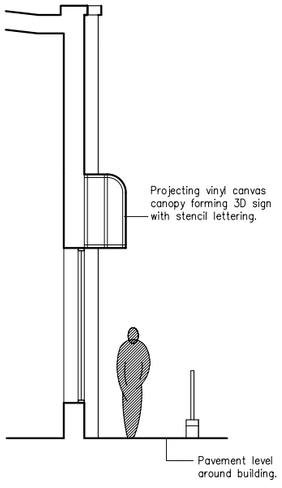

As Existing: SECTION AA

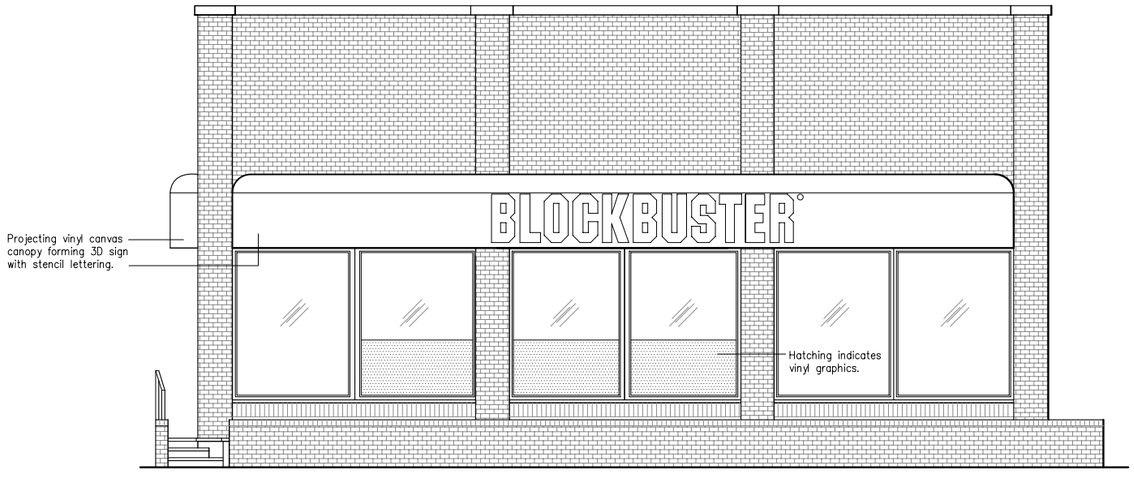

As Existing: SIDE ELEVATION (facing Peel Street)

SCALE : 0 1 2 3 4 5
0.M 5.M

InHaus Solutions

InHaus Solutions Ltd
Architects & Interior Designers

89 Walkergate
Beverley
East Yorkshire
HU17 9BP

Tel : 01482 881559
Fax : 01482 880384
Email : info@inhaus.co.uk

Company Reg. No.: 047 11369

Notes:-
This Drawing is copyright of InHaus Solutions and should not be reproduced without permission. All dimensions should be checked on site and any discrepancies notified prior to the commencement of work.

Revisions:

Client:-
Northgate Ltd

Project:-
Taco Bell
Unit 1, Peel Street,
Barnsley,
S Yorkshire, S70 2RL.

Drawing Title:-
As Existing:
EXTERNAL
SIGNAGE

Scale : 1:100 @ A3
Date :
Drawn : InHaus
Issue :

Dwg No: PB/ A/ 030