


East Elevation

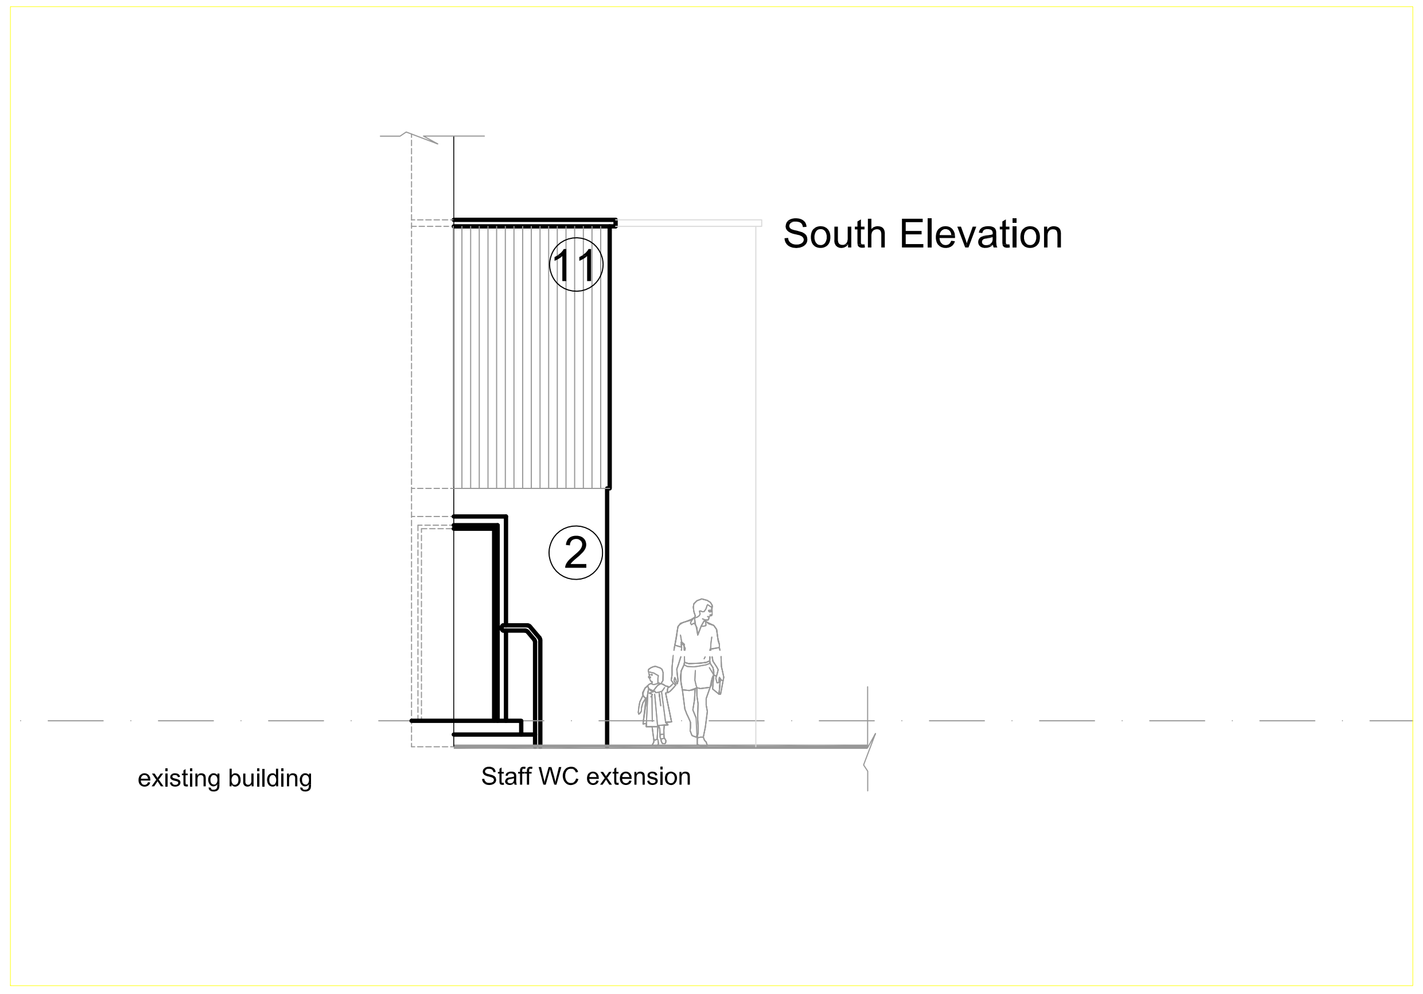

Elevations

Proposed Staff WC Extension

Scale 1:50

Notes:

Copyright Reserved. This drawing must only be used for the client and location specified in the title block. It may not be copied by any third party without prior written consent from Walker Associates.

This drawing is only for the purposes described below and must not be used for any other purpose.

Do not scale from this drawing, all dimensions are in millimeters unless otherwise stated and should be considered as guides subject to on-site confirmations.

Prior to any work on site
Walker Associates, must be contacted to check the validity of the drawing.

Rev	Date	Amendment	By

PLANNING

Client:
Cannon Hall Farm Ltd
Bark House Lane,
Cawthorne,
Barnsley

Job:
Cannon Hall Farm Development
Indoor Play Building
Staff WC Extension

Drawing Title:
Elevations

Drawing No:
WA015 / PL / IP /300

Scale:
1:50 @ A1

Date:
March 2015

Drawn By:
mlw

WALKER ASSOCIATES

5 New Hagg,
Oldfield Road,
Honley, Holmfirth,
Huddersfield,
West Yorkshire,
HD9 6RN

Tel: 01484 303800
Email:
enquiries.walkerassociates@gmail.com
Web:
www.walkerassociates-architects .com