Notes

Figured dimensions only to be taken from this drawing.
Do not scale.If in doubt ask.


Rev	Date	Drawn	Description



Wath Road Elevation as Proposed 1:50



Side Elevation as Proposed 1:50

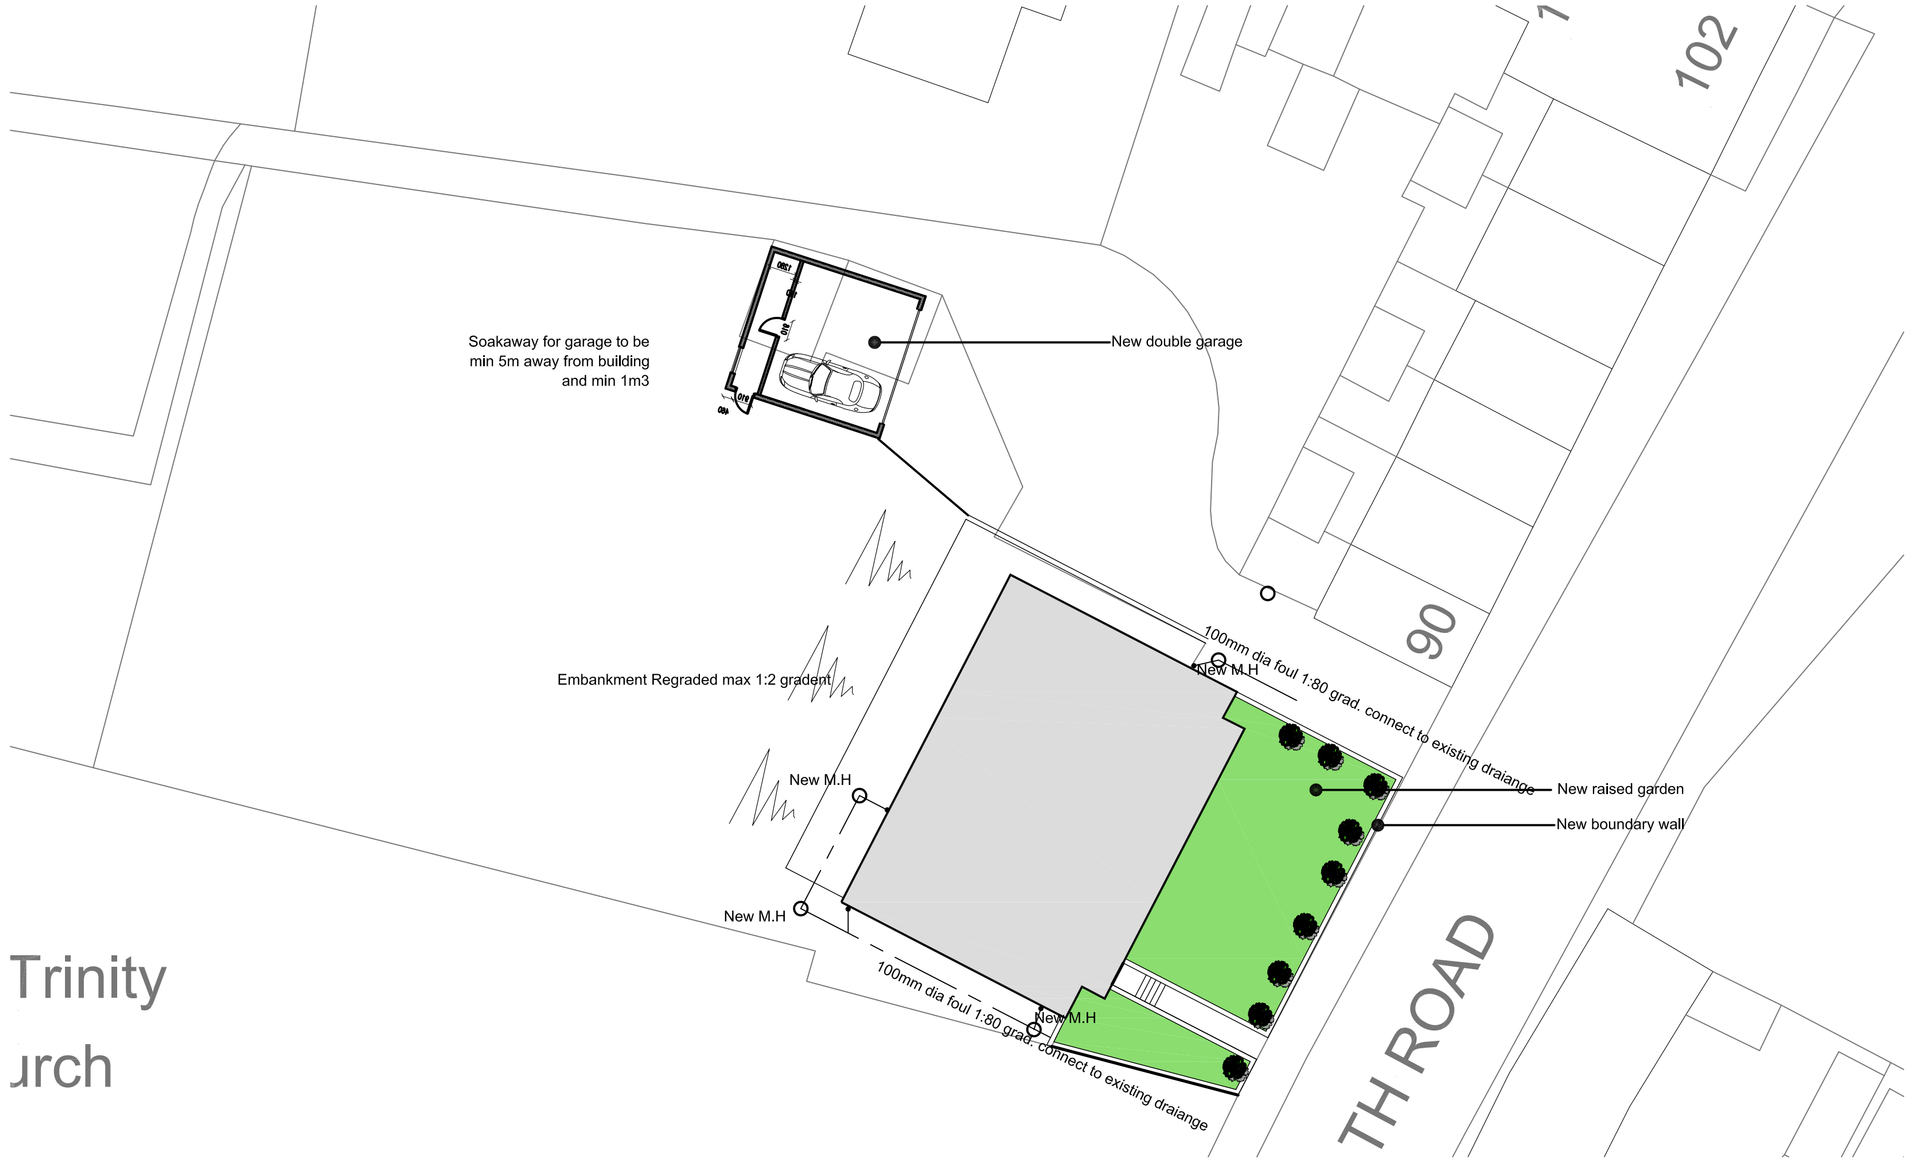

Site Plan as Proposed 1:200

MaxDesign
Architecture | Planning | Consultancy

1 Sunnyview, High Street, Austerfield,Doncaster DN10 6QS
t: 01302 378383 m: 07734 939 044
e: design@maxdesignconsultancy.co.uk w: maxdesignconsultancy.co.uk

status: PRELIMINARY

client: JASON BLAND

project: Change of Use of The Ship Inn, Elsecar

title: Site Plan as Proposed

scale: 1:50 1:200 @ A1

date: June 2012

project no.:	drawn:	number:	rev:
01245	MJ	06	