



SOUTH ELEVATION - Scale 1:50

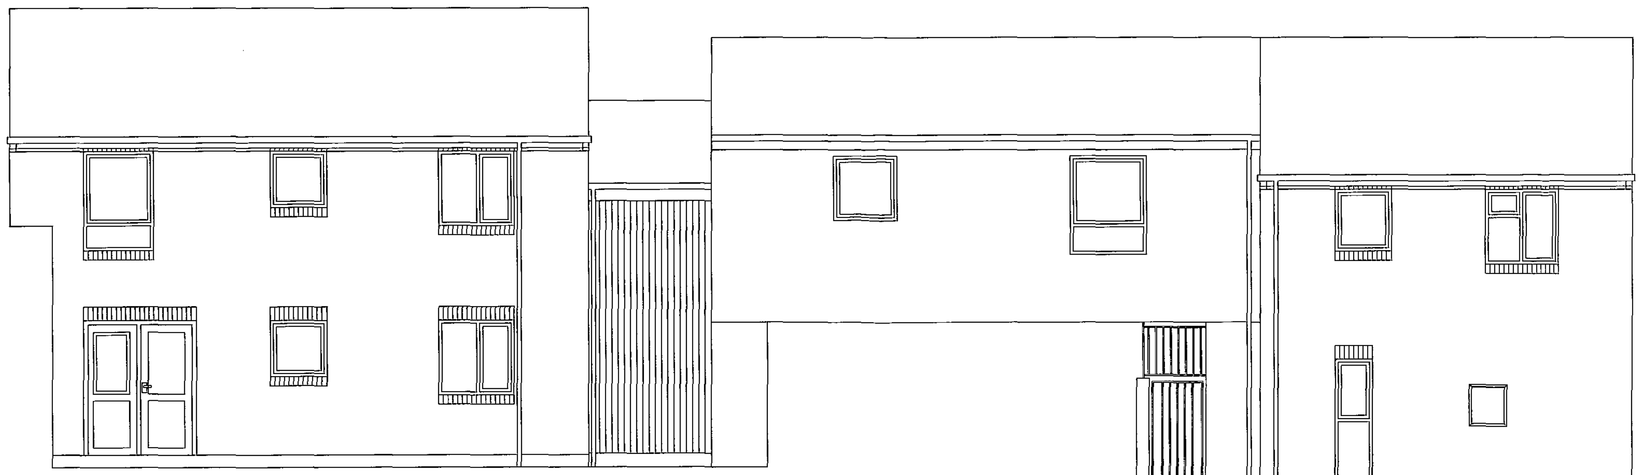

WEST ELEVATION - Scale 1:50

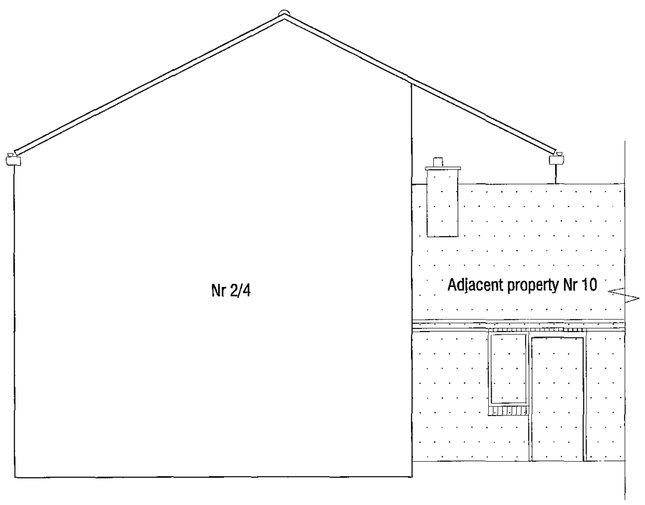

EAST ELEVATION - Scale 1:50

12 Sept 11

REV	DATE	DESCRIPTION

The contractor is to comply in all respects with the current Building Regulations and is to check all site dimensions and levels.
Do not scale from the drawing, use written dimensions. To be read in conjunction with Pre-Tender Health & Safety Plan / Preliminaries Section (Section A34 etc).
Ordnance Survey mapping reproduced by permission of WMDC & Controller of HM Stationery Office Crown Copyright. WMDC OS licence No LA076406


nps group

NPS NORTH EAST LTD
NAVIGATION HOUSE
WHISTLER DRIVE, CASTLEFORD
WEST YORKSHIRE, WF10 5HX
TEL: 01977 625300 FAX: 01977 625301
EMAIL: enquiries@nps-ne.co.uk


Head Office:
Lancaster House, 18 Central Avenue, St Andrews Business Park,
Norwich, NR7 0HR Tel: 01603 704620 Fax: 01603 700561
Other office locations can be found on website : www.nps.co.uk

PROJECT	CLIENT
Photo Voltaic Scheme to Various Properties	Bernesiai Homes
	CAD FILE REF / DATE / SCALE: August 2011 1:50@A1
SUBJECT: 2-6 George Street Barnsley Existing Elevations	REV / DRAWN / CHECKED: G Melling
	PROJECT NR / DRAWING NR: AG10.113 03


© NPS. This drawing may not be reproduced in any form without prior written agreement

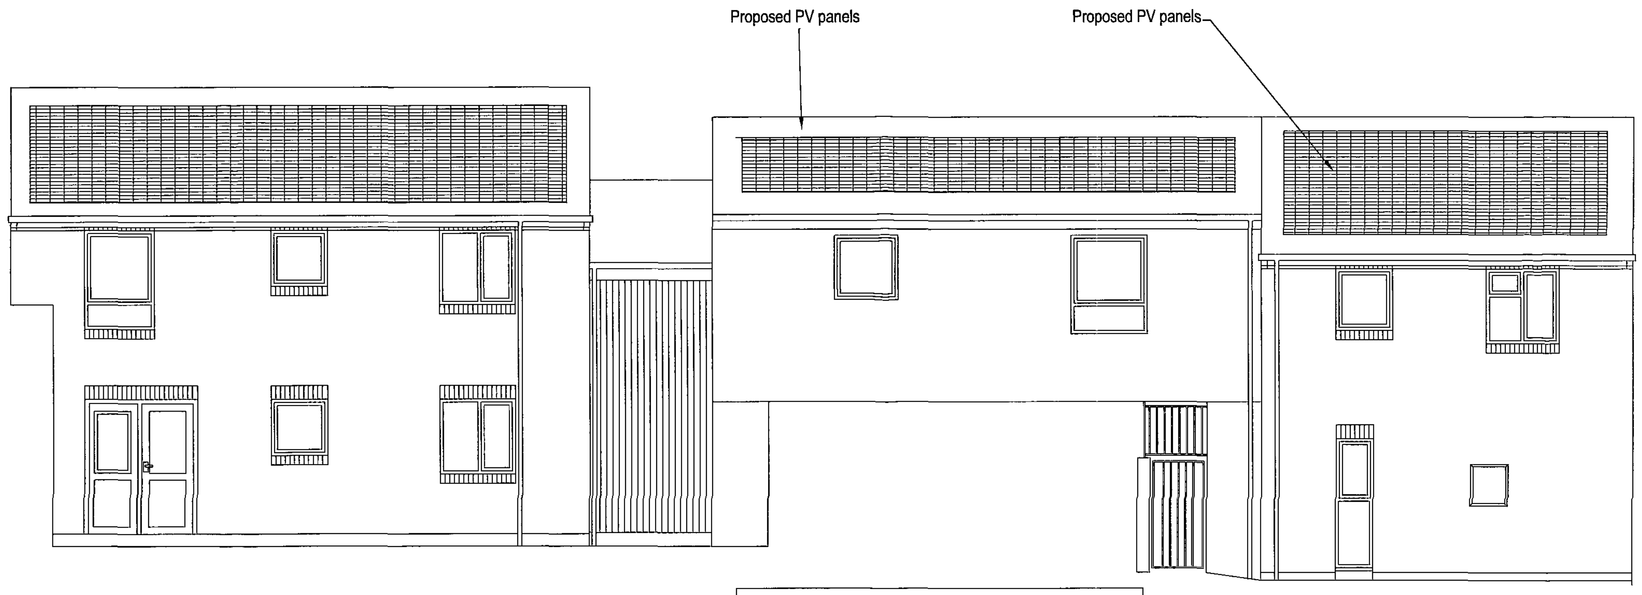

SOUTH ELEVATION - Scale 1:50

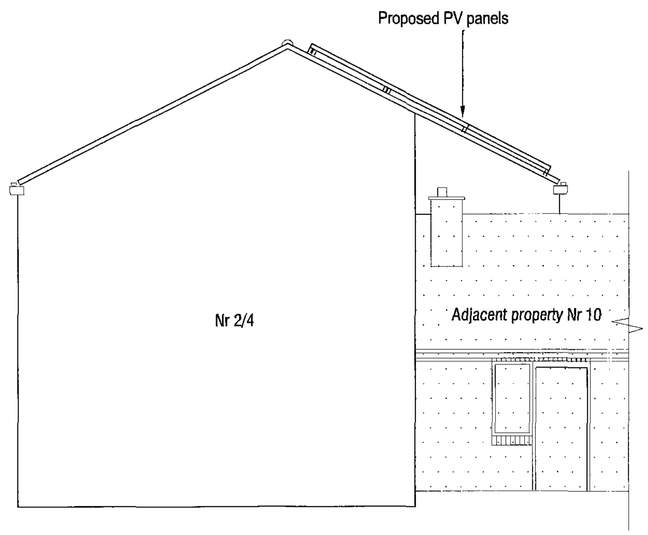

WEST ELEVATION - Scale 1:50

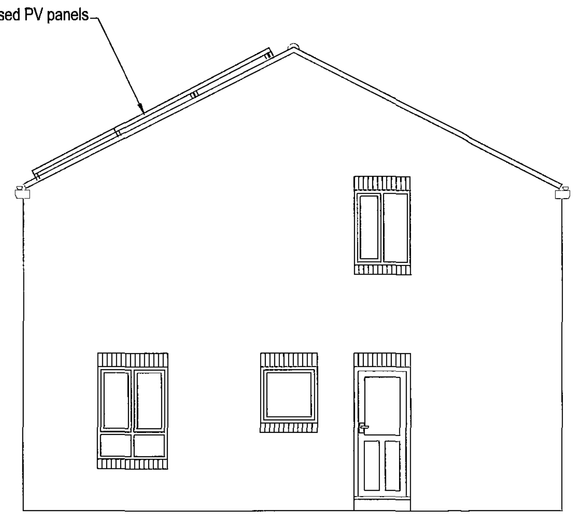

EAST ELEVATION - Scale 1:50

12 SEP 2011

REV	DATE	DESCRIPTION

The contractor is to comply in all respects with the current Building Regulations and is to check all site dimensions and levels.
Do not scale from the drawing, use written dimensions. To be read in conjunction with Pre-Tender Health & Safety Plan / Preliminaries Section (Section A34 etc).
Ordnance Survey mapping reproduced by permission of NMDC & Controller of HM Stationery Office Crown Copyright. NMDC OS licence No LA076406

nps group


NPS NORTH EAST LTD
NAVIGATION HOUSE
WHISTLER DRIVE, CASTLEFORD
WEST YORKSHIRE, WF10 5HX
TEL: 01977 628360 FAX: 01977 628301
EMAIL: enquiries@nps-ne.co.uk

Head Office:
Leconfield House, 16 Central Avenue, St Andrews Business Park,
Norwich, NR7 0HR. Tel: 01603 705500 Fax: 01603 705501
Other Office locations can be found on website : www.nps.co.uk

PROJECT	CLIENT
Photo Voltaic Scheme to Various Properties	Berneslai Homes
	CAD FILE REF / DATE / SCALE: August 2011 1:50@A1
SUBJECT: 2-6 George Street Barnsley Proposed Elevations	REV / DRAWN / CHECKED: G Melling
	PROJECT NR / DRAWING NR: AG10.113 04

© NPS This drawing may not be reproduced in any form without prior written agreement

ROOF PLAN EXISTING - Scale 1:50

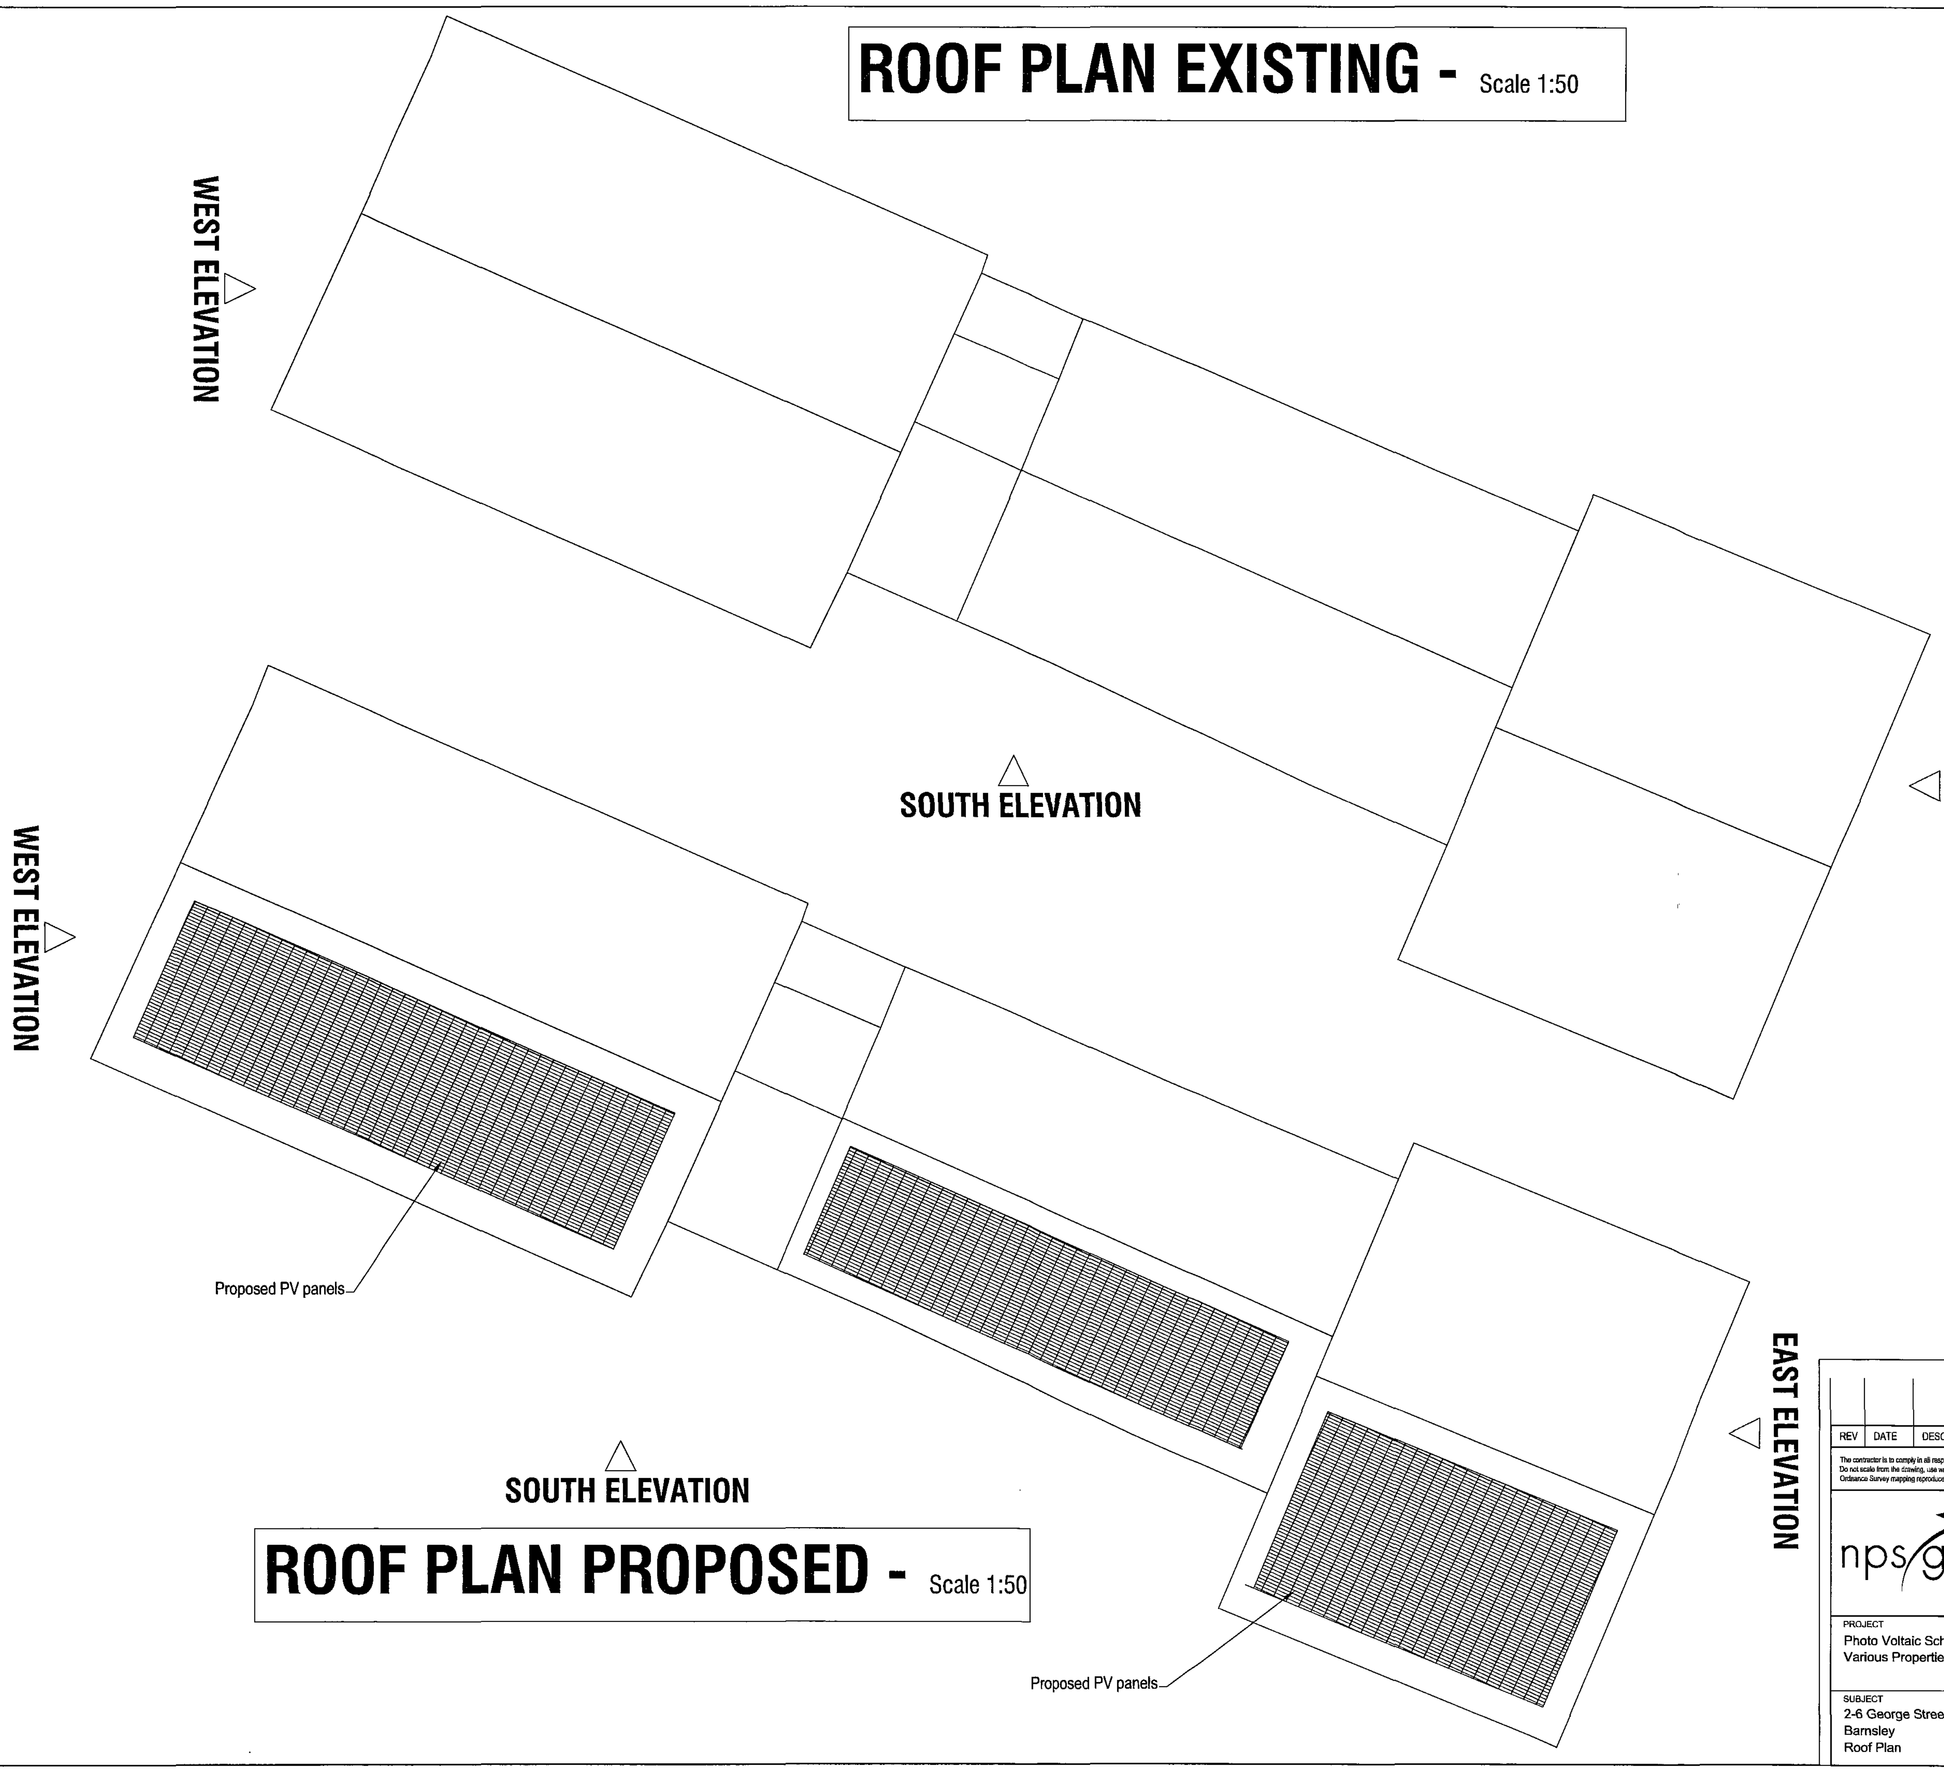

ROOF PLAN PROPOSED - Scale 1:50

12 SEP 2011

REV	DATE	DESCRIPTION

The contractor is to comply in all respects with the current Building Regulations and is to check all site dimensions and levels.
Do not scale from the drawing, use written dimensions. To be read in conjunction with Pre-Tender Health & Safety Plan / Preliminaries Section (Section A34 etc).
Ordnance Survey mapping reproduced by permission of WMDC & Controller of hM Stationery Office Crown Copyright. WMDC OS licence No LA076406

nps group

NPS NORTH EAST LTD
NAVIGATION HOUSE
WHISTLER DRIVE, CASTLEFORD
WEST YORKSHIRE, WF10 5HX
TEL: 01977 628300 FAX: 01977 628301
EMAIL: enquiries@nps-ne.co.uk

Head Office:
Unicorn House, 65 Carrow Avenue, St Andrews Business Park,
Norwich, NR7 0HR Tel: 01603 709000 Fax: 01603 700001
Other Office locations can be found on website: www.nps.co.uk

PROJECT	CLIENT
Photo Voltaic Scheme to Various Properties	Berneslai Homes
	CAD FILE REF / DATE / SCALE: August 2011 1:50@A1
SUBJECT: 2-6 George Street Barnsley Roof Plan	REV / DRAWN / CHECKED: G Melling
	PROJECT NR: AG10.113 / DRAWING NR: 05

© NPS This drawing may not be reproduced in any form without prior written agreement