


SOUTH-EAST ELEVATION

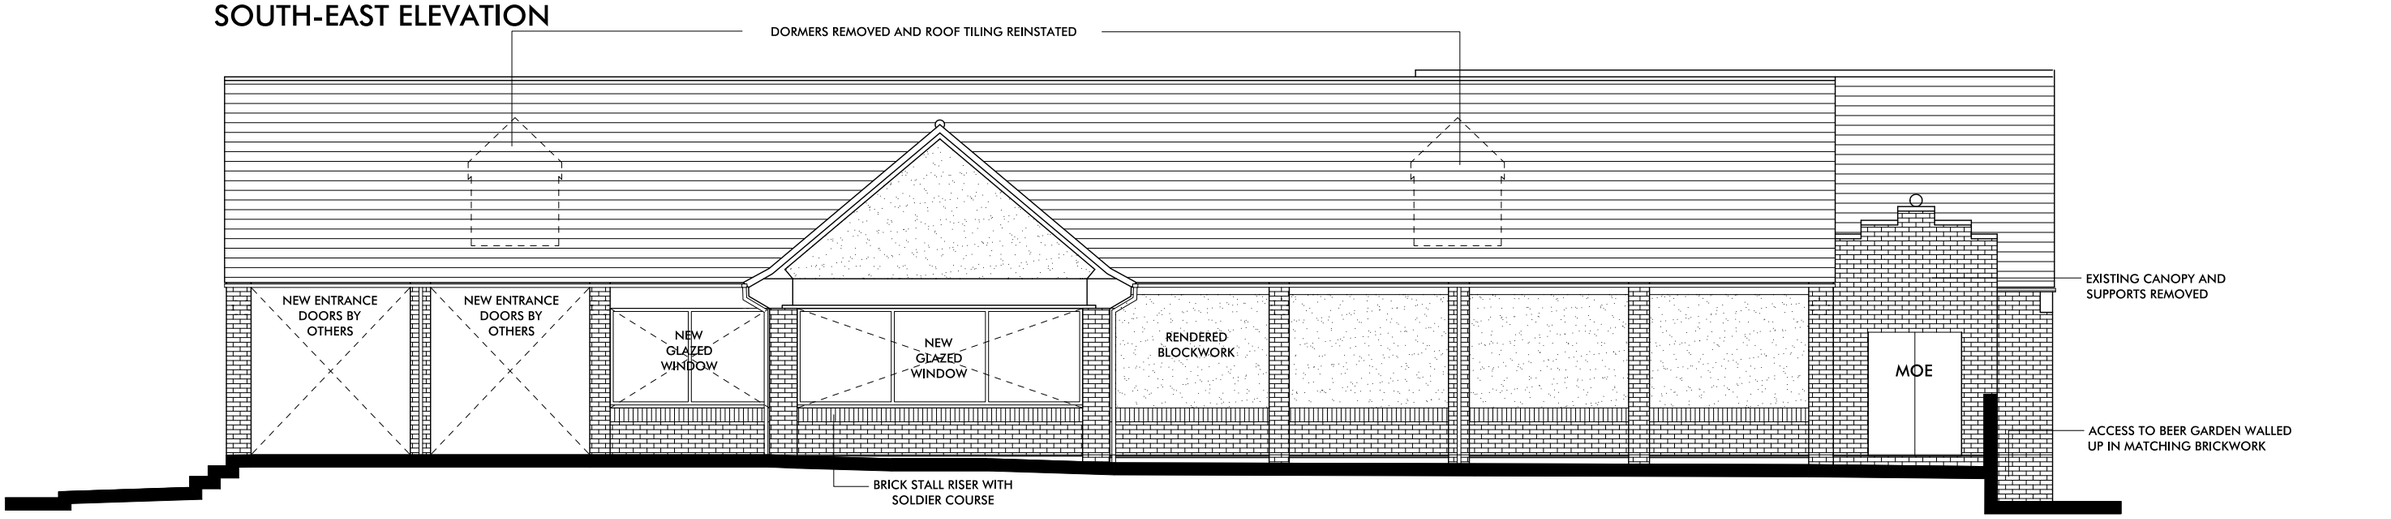

NORTH-EAST ELEVATION

REV:	DATE:	DESC:
A	10.04.12	N.E. ELEV AMENDED IN ACCORDANCE WITH PLANNING

SK DESIGN

52 Royston Hill
East Ardsley
Wakefield
West Yorkshire
WF3 2HJ

T: 01924 835600
M: 07767 774257

W: www.sk-design.co.uk
E: info@sk-design.co.uk

CLIENT:	WARRIOR DEVELOPMENTS
PROJECT:	THE LONGBOW PH. BARNSLEY ROAD, DARFIELD SOUTH YORKS, S73 9DJ
DRAWING TITLE:	ELEVATIONS AS PROPOSED 1 of 2
PROJECT REF:	2012-054
DRAWING NO:	09
REVISION:	A
SCALE:	1:100 @ A3
DATE:	FEB 2012

warrior developments limited