
BP4L
DEARNE ALC
GOLDTHORPE ROADS
BARNSLEY S63 9EW


PROPOSED EXTERNAL SIGNAGE
PLANNING PACKAGE

Barnsley Partnership For Learning

WATSON BATTY architects

LAING O'ROURKE

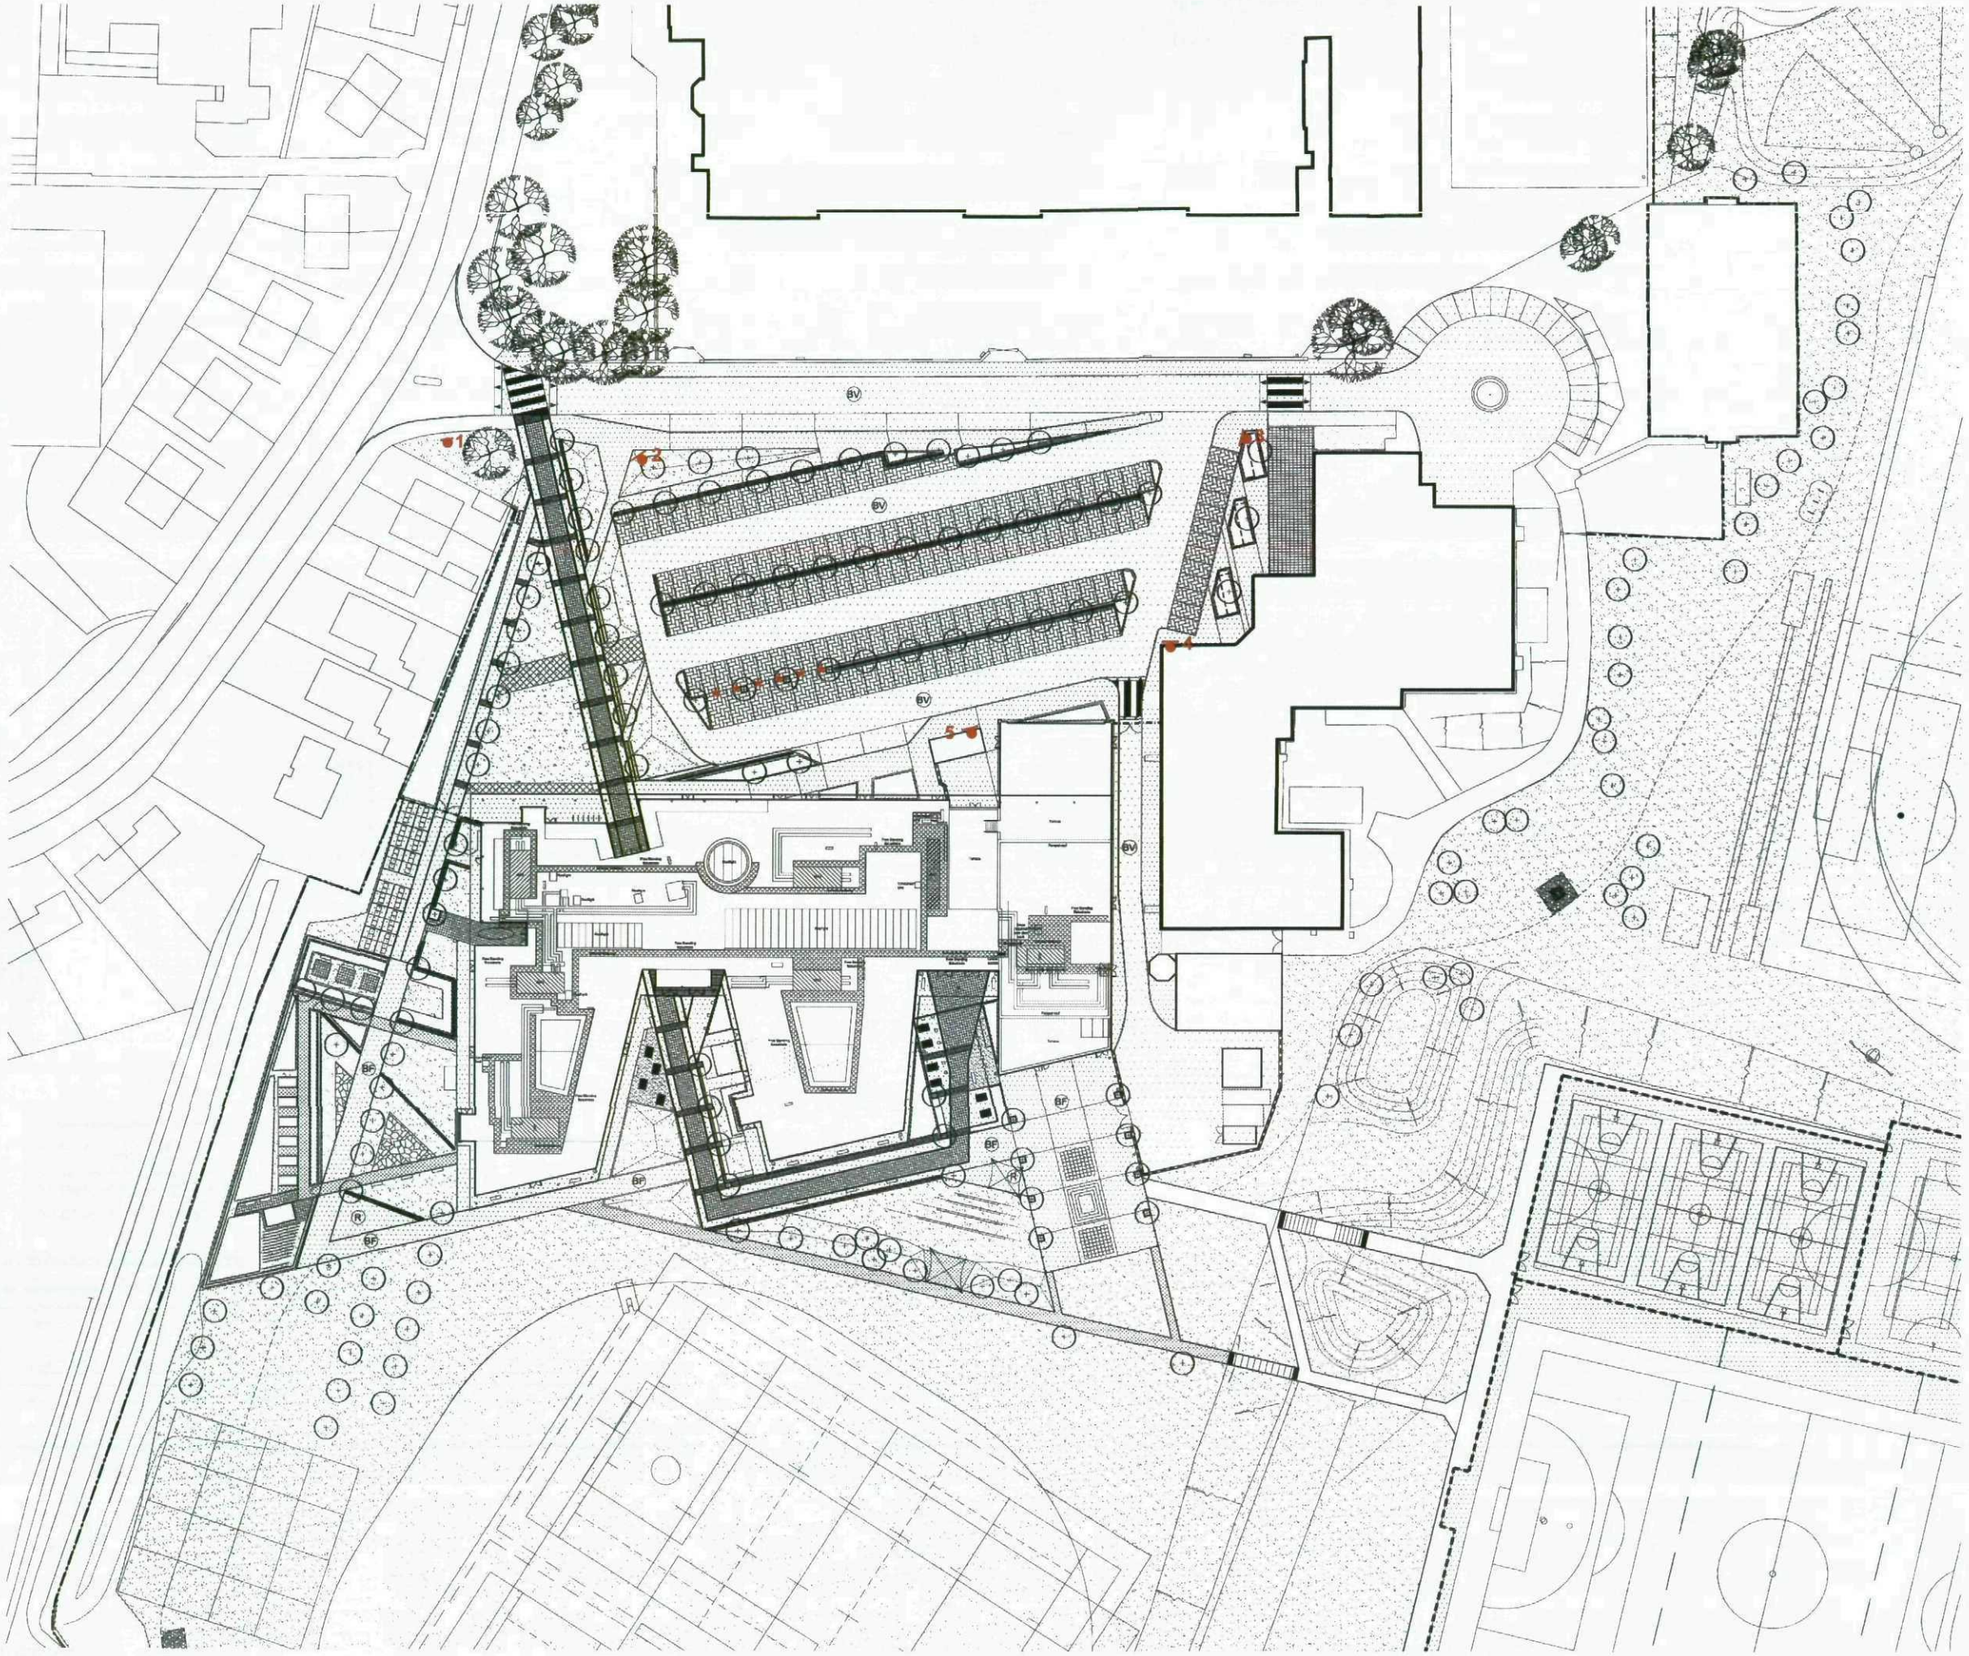

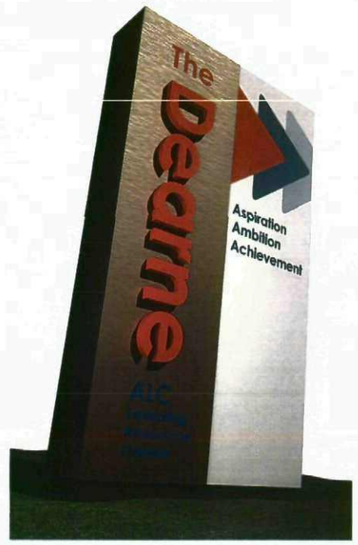

1 The Dearne entrance sign

2

Leisure Centre

The Dearne Parking

3

The Dearne Reception

Parking for staff & visitors

Deliveries

4

The Dearne deliveries & service access only

Kitchen deliveries

5

Kitchen deliveries

Signs 2, 3 & 4 are free standing signs
Sign 5 is a wall mounted sign


The Dearne ALC
Aspiration Ambition Achievement

Barnsley Partnership For Learning
LAING O'ROURKE
WATSON BATTY
architects




Individual acrylic lettering and graphics, wall mounted


MAIN FRONT ENTRANCE SIGNAGE

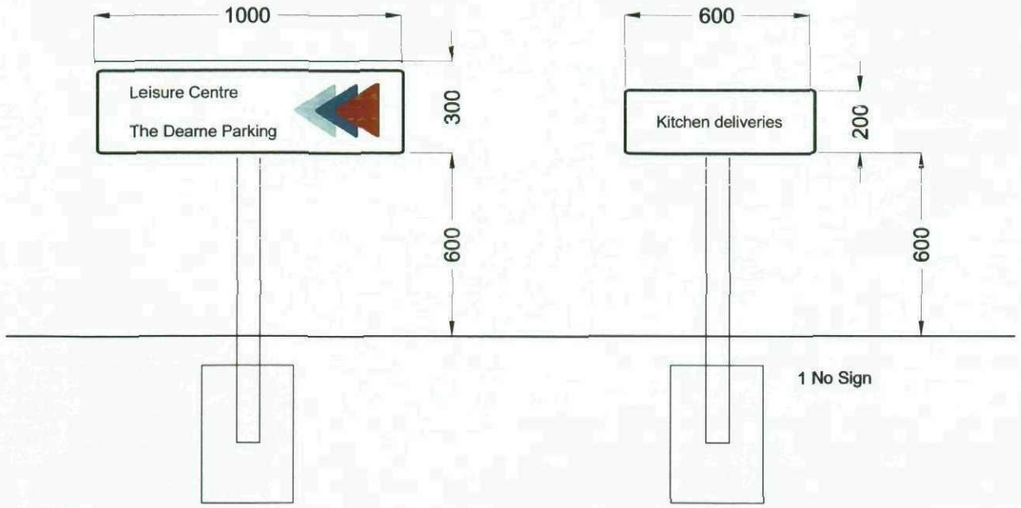

1 No Sign

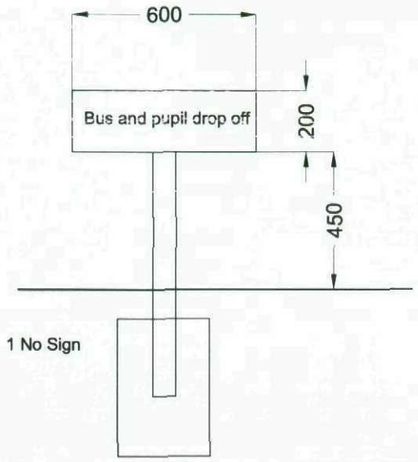


1 No Sign

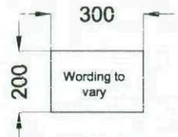

External Information Signage


15mm high lettering, width to suit,
text centred on sign with logo
TOTAL = 4TBC
Fixed to gates\ Fence

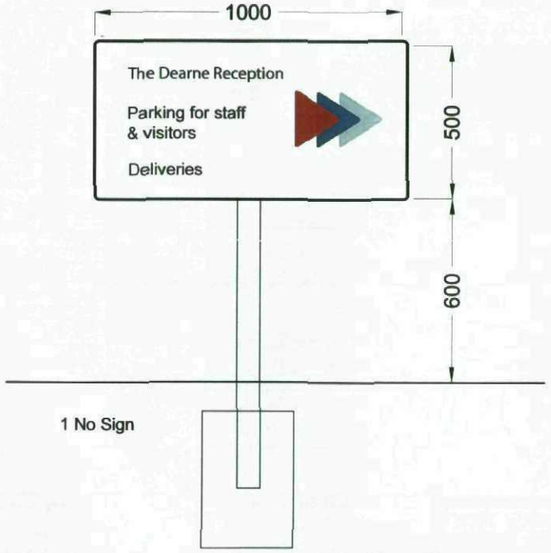


1 No Sign



6 No Signs

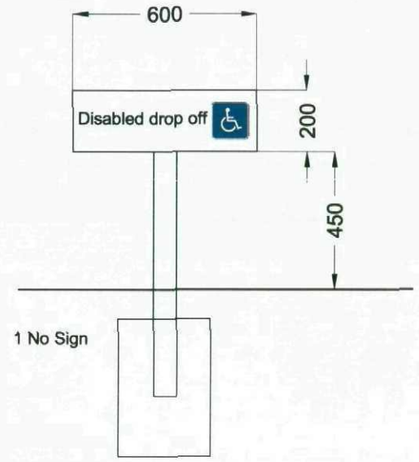

1 No Sign

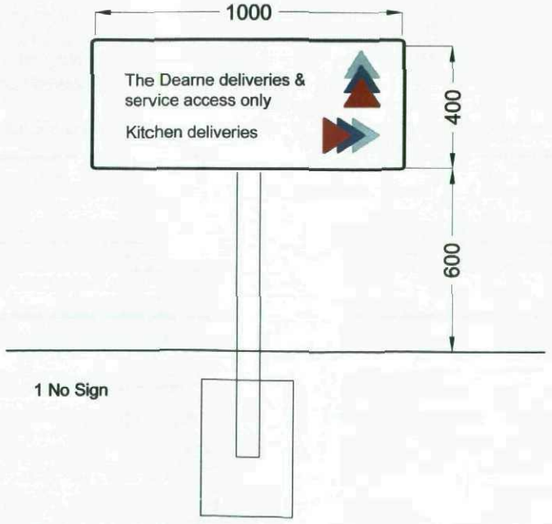

1 No Sign

NOTE
BP4L_DEA_WTB_DR_94_BW_00_012
Aluminiun signs on painted MS post in concrete pad base
Colours to be confirmed

Text Font
The corporate font is Avant Garde Gothic
The school nane is Avant Garde Gothic Bold
The A words are Avant Garde Gothic Demi

NOTE Colours for guide only
to be confirmed

Branding / Colour references - **ALL TBC ONCE LOGO HAS BEEN DECIDED**

All Internal signage (with exception of Standard statutory signage eg Fire exit signs etc) to be branded using the following Dearne corporate colours - CURRENT SUGGESTION AS FOLLOWS:

1. Grey (Posts) -
RAL 7046. White (Lettering generally) -
RAL 9003 White (Sign Background)
3. Red (background of large signs and logo colour)
RAL 3003 Pantone 187
4. Blue (logo colour
RAL 5014 Pantone 5415
5. Turquise (logo colour)
RAL 6034 Pantone 332
6. Ultramarine Blue (General text)
Ral 5002 Pantone 654

All fonts must be Avant Garde Gothic Bold

For location of signage types refer to drawing
BP4L_DEA_WTB_DR_94_BW_00_012
Signage Set Out

Revision: T02	Date: 9-10	Drawn: SB	Checked:

Clarify the sign colours

Project:
DEARNE ALC
GOLDTHORPE ROAD
BARNSLEY
S63 9EW

Barnsley Partnership For Learning
LAING O'ROURKE

EXTERNAL SIGNAGE

Drawing No: BP4L_DEA_WTB_DR_42_BW_LL_07_T02

Date: JUNE 10 Scale: 1:200@A1 Drawn: SB Checked: LN

CAD Ref: P:\3720-005 [Laing O'Rourke - Dearne]CAD\WKING DRWGS\FL\

Note: Do not scale from this drawing. All dimensions to be checked on-site.


Watson Batty Architects Limited
Shires House, Shires Road
Guiseley, Leeds LS20 8EU


T: 01943 876 665
F: 01943 882 300
E: enquiries@watsonbatty.com
W: www.watsonbatty.com

WATSON BATTY architects


Copyright © Watson Batty Architects Limited

redefining space + delivering the vision

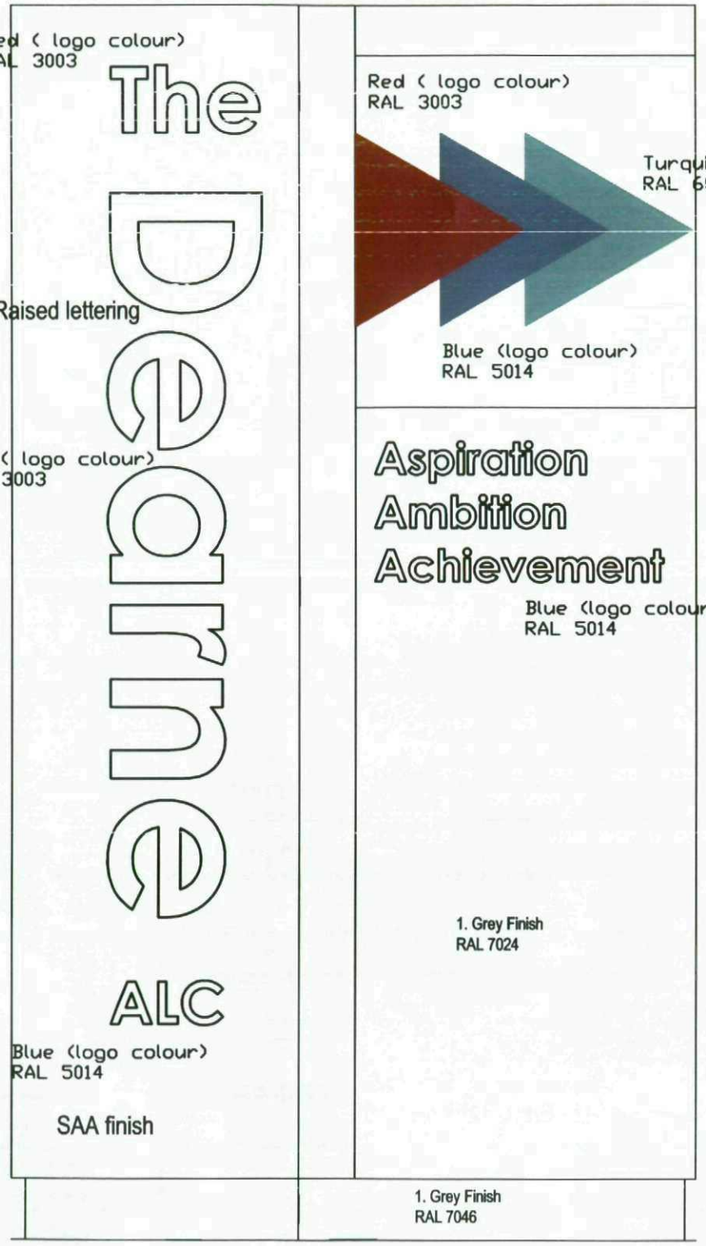

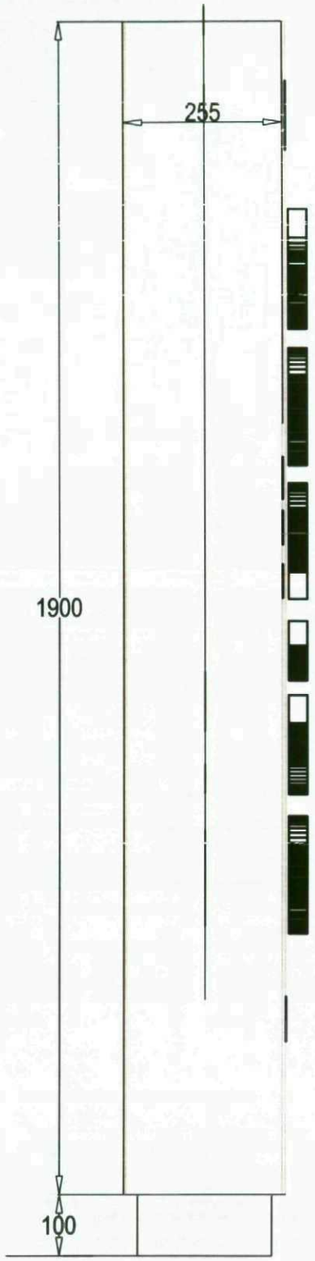



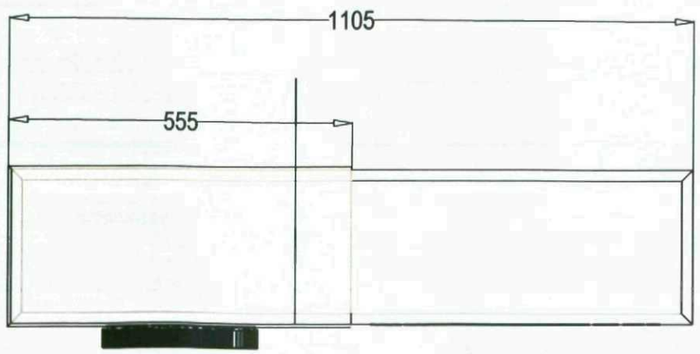

Text Font
The corporate font is Avant Garde Gothic
The school nane is Avant Garde Gothic Bold
The A words are Avant Garde Gothic Demi

NOTE Colours for guide only
to be confirmed

Project:
DEARNE ALC
GOLDTHORPE ROAD
BARNSLEY
S63 9EW

Barnsley Partnership For Learning

LAING O'ROURKE

TOTUM SIGN SET OUT
1 of 2

Drawing No: BP4L_DEA_WTB_DR_42_BW_LL_06

Date:AUG 10 Scale:1:10@A3 Drawn:vow Checked:

CAD Ref: P:\3720-005 [Laing O'Rourke - Dearne]\CAD\WKING DRWGS\FL\

Note: Do not scale from this drawing. All dimensions to be checked on-site.


Watson Batty Architects Limited
Shires House, Shires Road
Guiseley, Leeds LS20 8EU

T: 01943 876 665
F: 01943 882 300
E: enquiries@watsonbatty.com
W: www.watsonbatty.com

WATSON BATTY architects

redefining space - delivering the vision

Copyright © Watson Batty Architects Limited

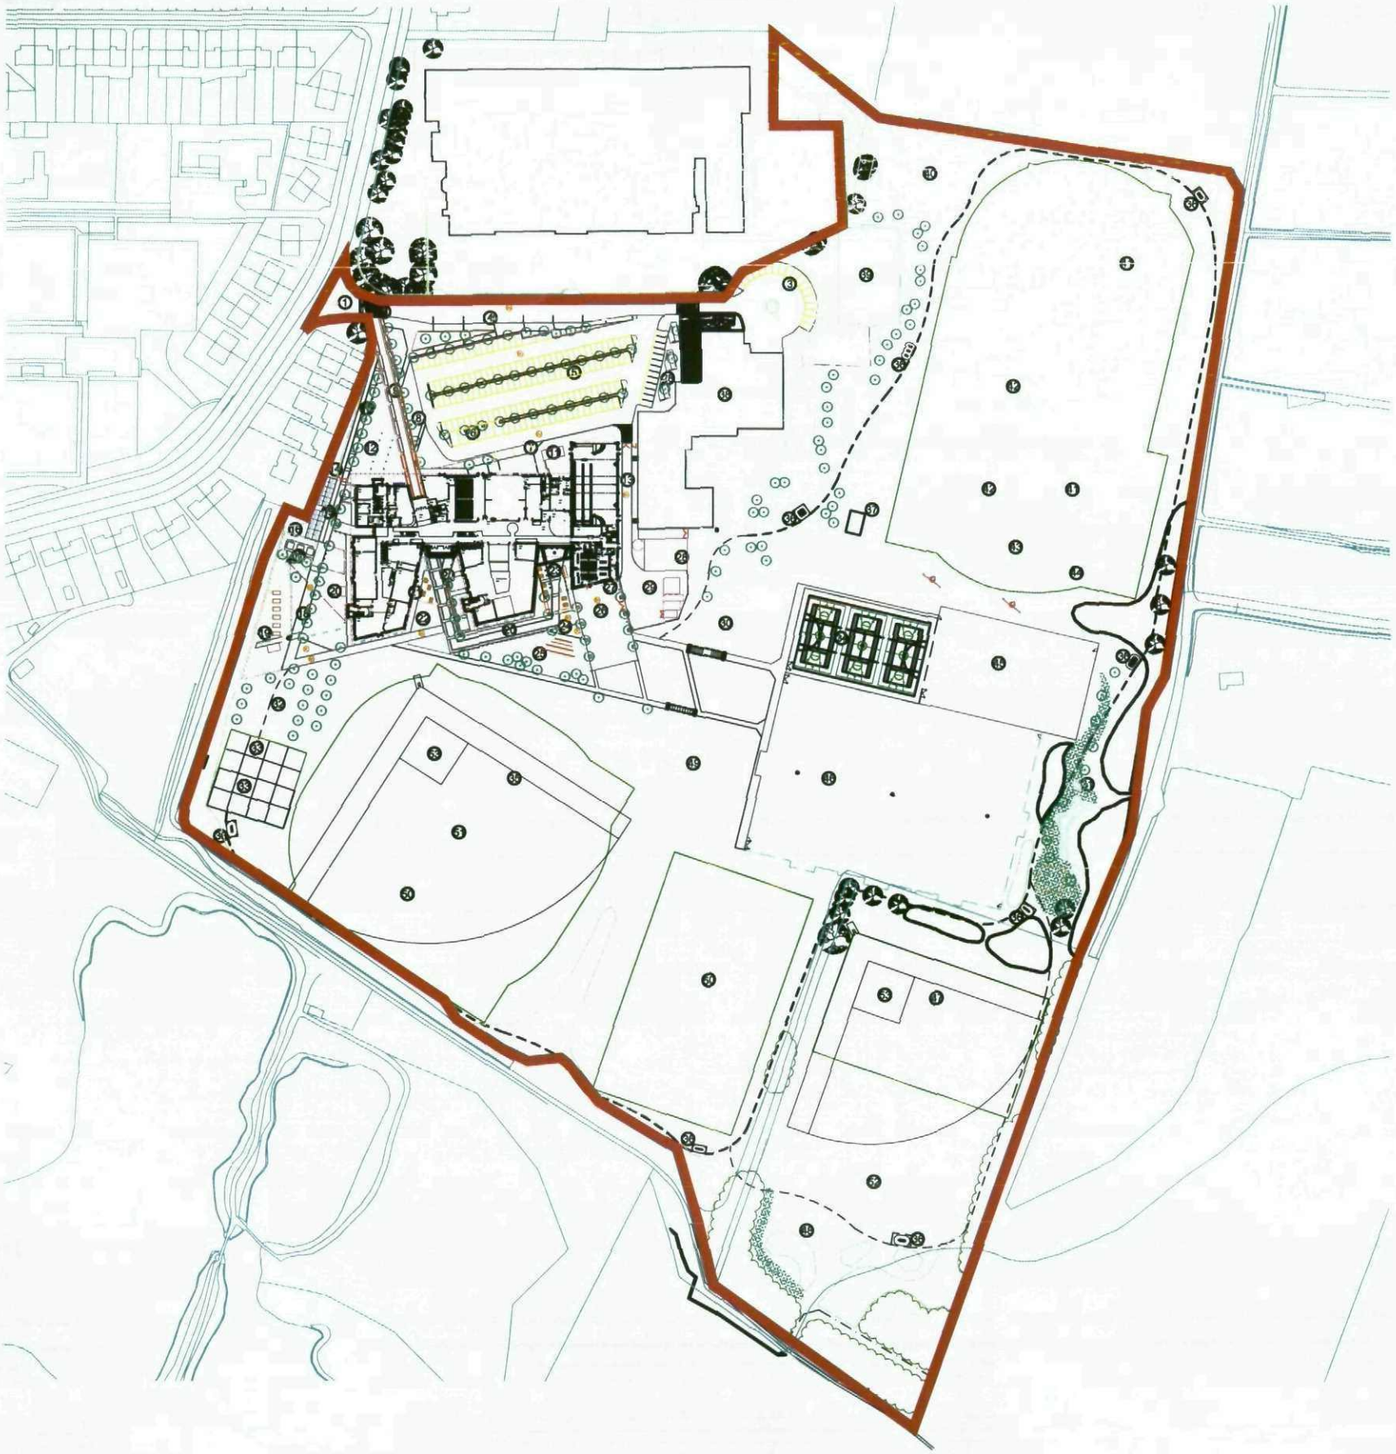

Project:

DEARNE ALC
GOLDTHORPE ROAD
BARNSLEY
S63 9EW

Barnsley Partnership For Learning

LAING O'ROURKE

SITE PLAN

Drawing No: BP4L_DEA_WTB_DR_42_BW_LL_07

Date: OCT 10 Scale: 1:2500@A3 Drawn: vcw Checked:

CAD Ref: P:\3720-005 (Laing O'Rourke - Dearne)\CAD\WKING DRWGS\FL\

Note: Do not scale from this drawing. All dimensions to be checked on-site.

Watson Batty Architects Limited
Shires House, Shires Road
Guiseley, Leeds LS20 8EU

T: 01943 876 665
F: 01943 882 300
E: enquiries@watsonbatty.com
W: www.watsonbatty.com

ISO 9001:2000

INVESTOR IN PEOPLE

WATSON BATTY architects

Copyright © Watson Batty Architects Limited

redefining space - delivering the vision