



Drawing No.	Rev No.
MDS001 -003	A

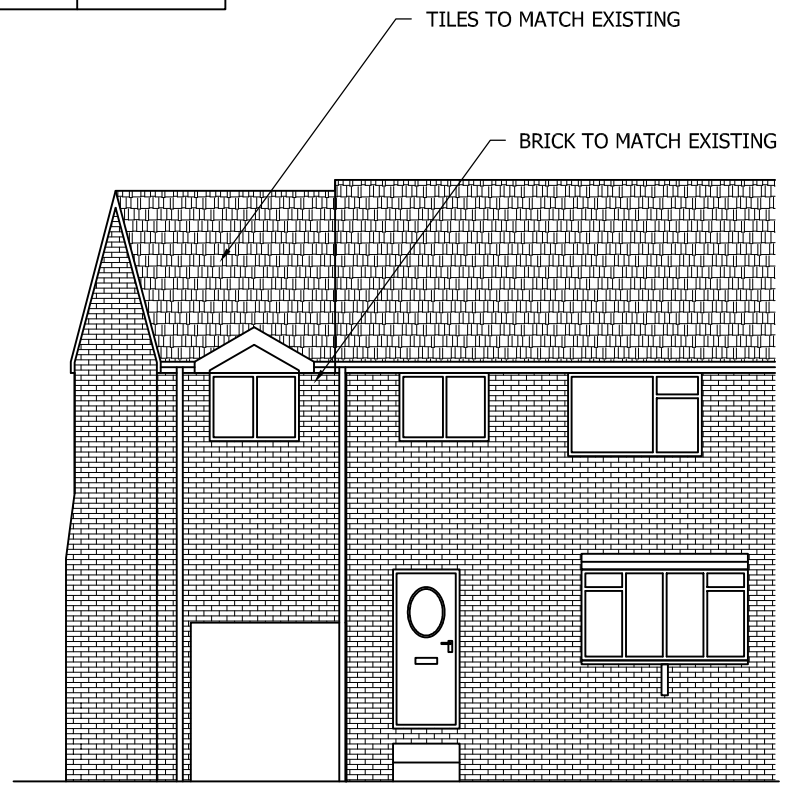

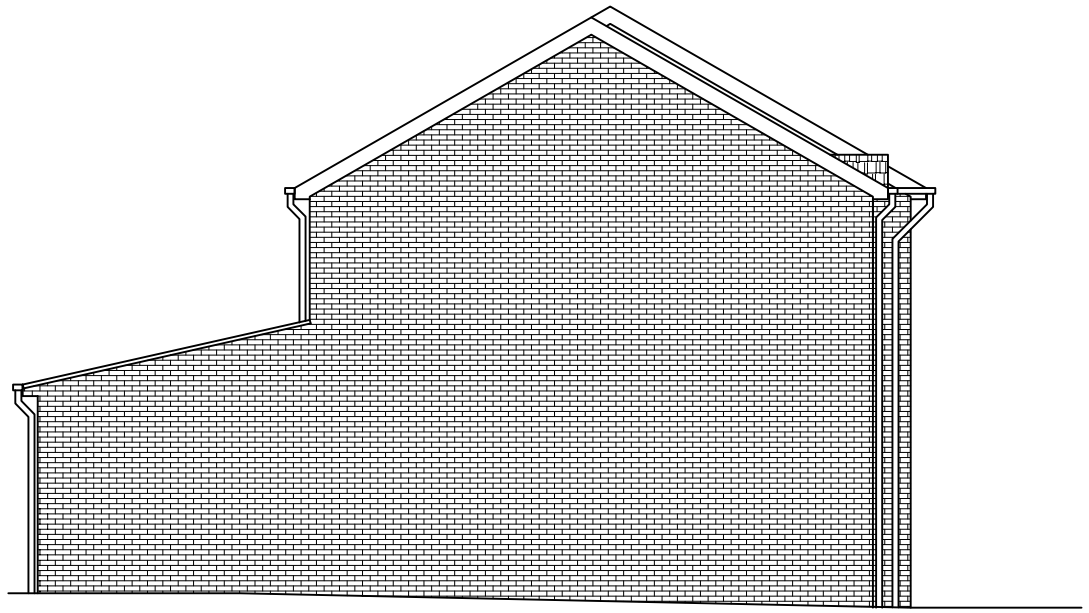

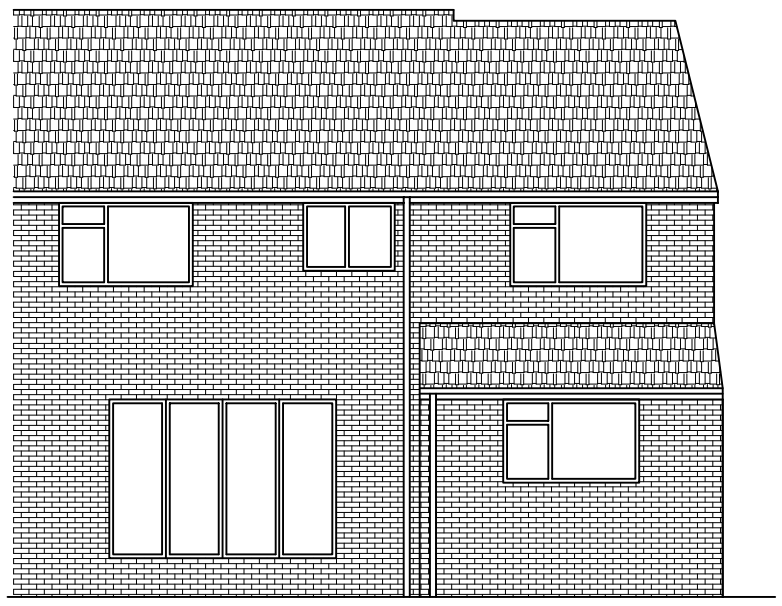

PROPOSED REAR ELEVATION
SCALE 1:100 AT A3

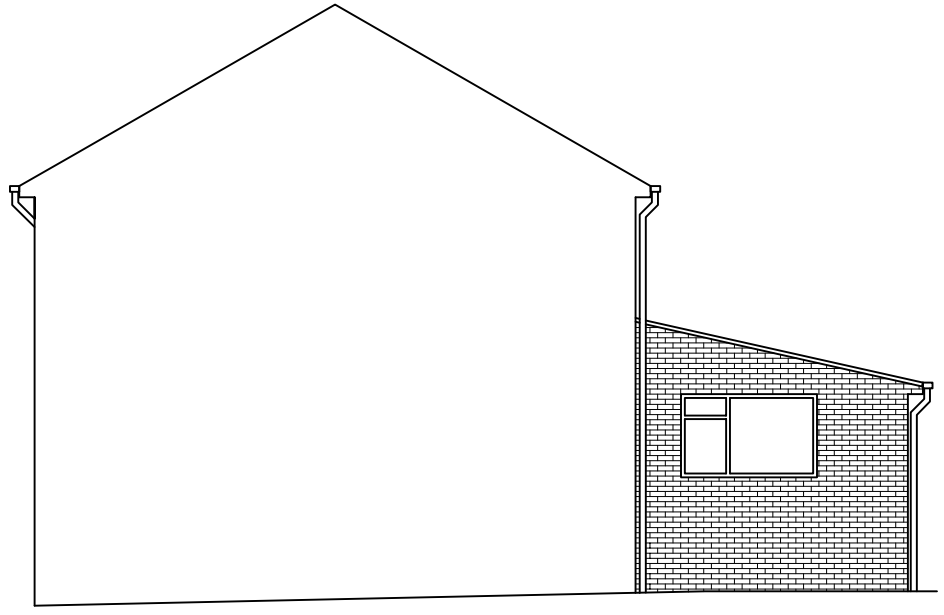

PROPOSED END ELEVATION
SCALE 1:100 AT A3

DO NOT SCALE: Contractor to check all dimensions and report any omissions or errors

NOTES

Rev	Description	By	Chk	App	Date
A	Stepped back at front	JRB	DS	DS	11/12/12

JRB DESIGNS Ltd
1 Savile Road
Cudworth
Barnsley
S72 8LT
Tel: 01226 383542
Fax: 01226 380078
Mob: 07970 541192
Email: john@jrbdesigns.co.uk

This drawing is copyright. © jrbdesigns Ltd.

Client
MR D SHORT

Drawing Title
PROPOSED ELEVATIONS

Address
4 NEWLYN DRIVE
MONK BRETON
BARNSLEY
S71 2AJ

Project Title:
PROPOSED TWO STOREY SIDE EXTENSION

Purpose of Issue:
PLANNING

Drawing Status
FIRST ISSUE

Scale at A3	Drawn By	Date	
AS SHOWN	JRB	08/02/2012	
Checked By	Date	Approved By	Date
DS	08/02/2012	DS	08/02/2012
Project No.	Drawing No.	Revision	
MDS001	003	A	

APPROVAL [X] INFORMATION [ ] TENDER [ ] CONTRACT [ ] CONSTRUCTION [ ]