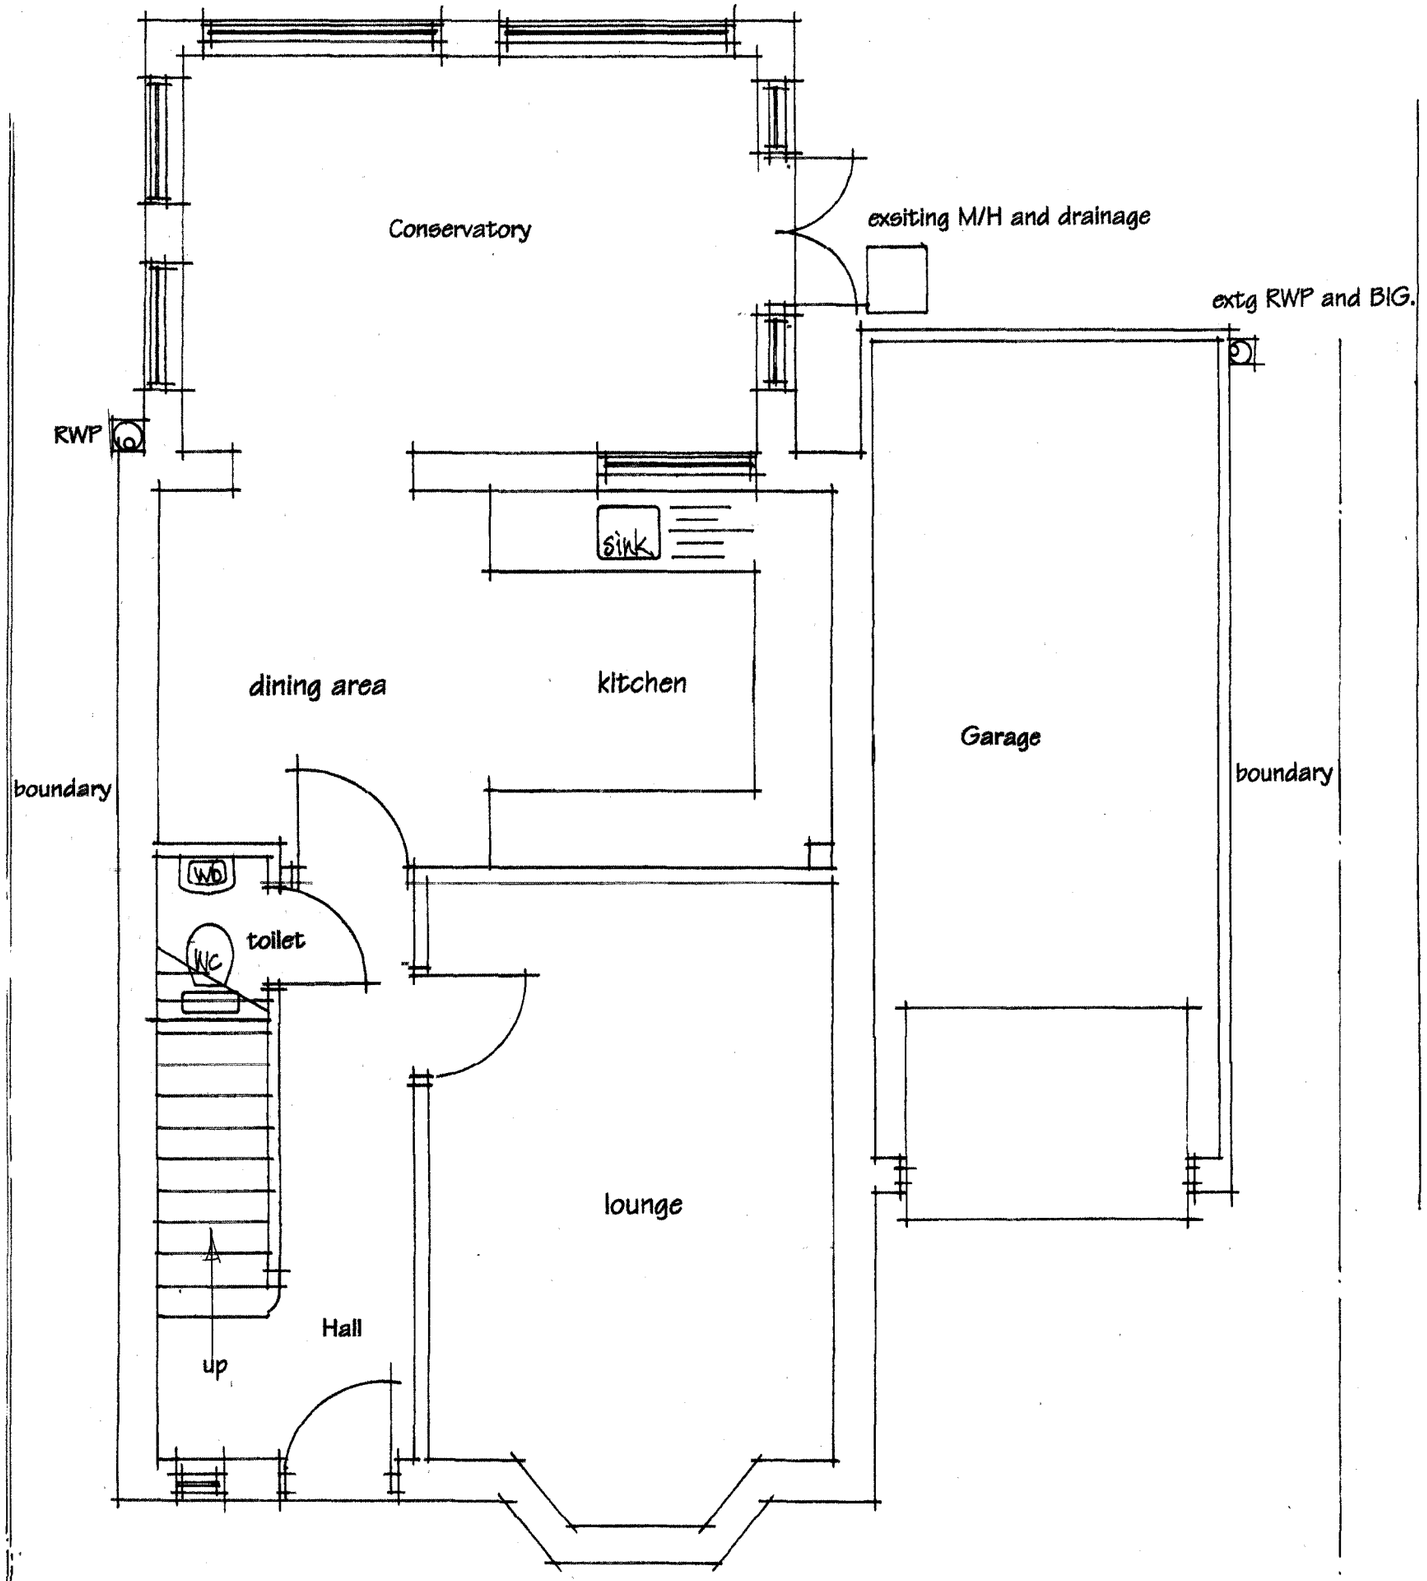


EXISTING GROUND FLOOR PLAN

PROPOSED TWO STOREY EXTENSION TO SIDE OF HOUSE AT 14 IVY BANK CLOSE, WELLTHORNE LANE, INGBIRCHWORTH


for Mr & Mrs J Lyte

Scale 1 : 50
Date March 2014

Stuart Hartley
Registered Architect
Dewsbury 01924 456810



EXISTING FRONT ELEVATION

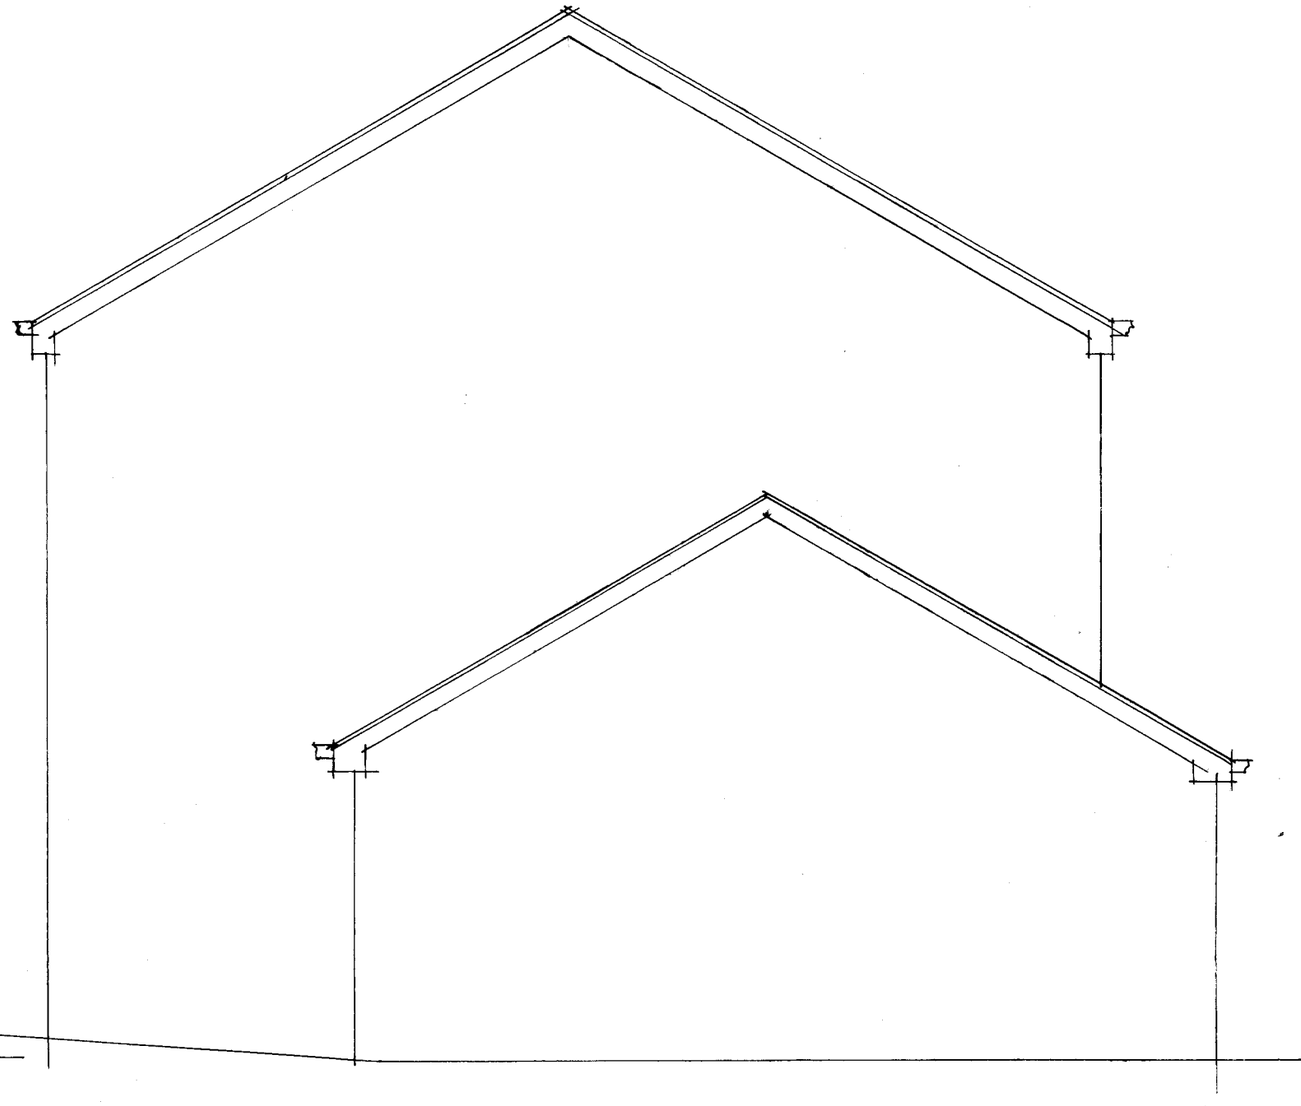

EXISTING SIDE ELEVATION

1 : 50
March 2014

Stuart Hartley
Registered Architect
Dewsbury 01924 456810

CONSERVATORY

access

PLAY AREA

storage

storage

RWP

sink

access

sink

wb

TOILET

DINING AREA

KITCHEN

wc

boundary

GENERAL PURPOSE AREA

wb

TOILET

toilet

wc

up

LOUNGE

ramp

up

HALL

ENTRANCE LOBBY

PROPOSED GROUND FLOOR PLAN

velux roof lights above

ROOF SPACE STORAGE

down

SITTING ROOM / PLAY

1 : 50

March 2014

Stuart Hartley
Registered Architect
Dewsbury 01924 456810

PROPOSED FIRST FLOOR

roof tiles to match existing.



first floor

boundary

ground floor

coursed natural stone to march existing house




PROPOSED FRONT ELEVATION

PROPOSED REAR ELEVATION

1 : 50
March 2014


Stuart Hartley
Registered Architect
Dewsbury 01924 456810

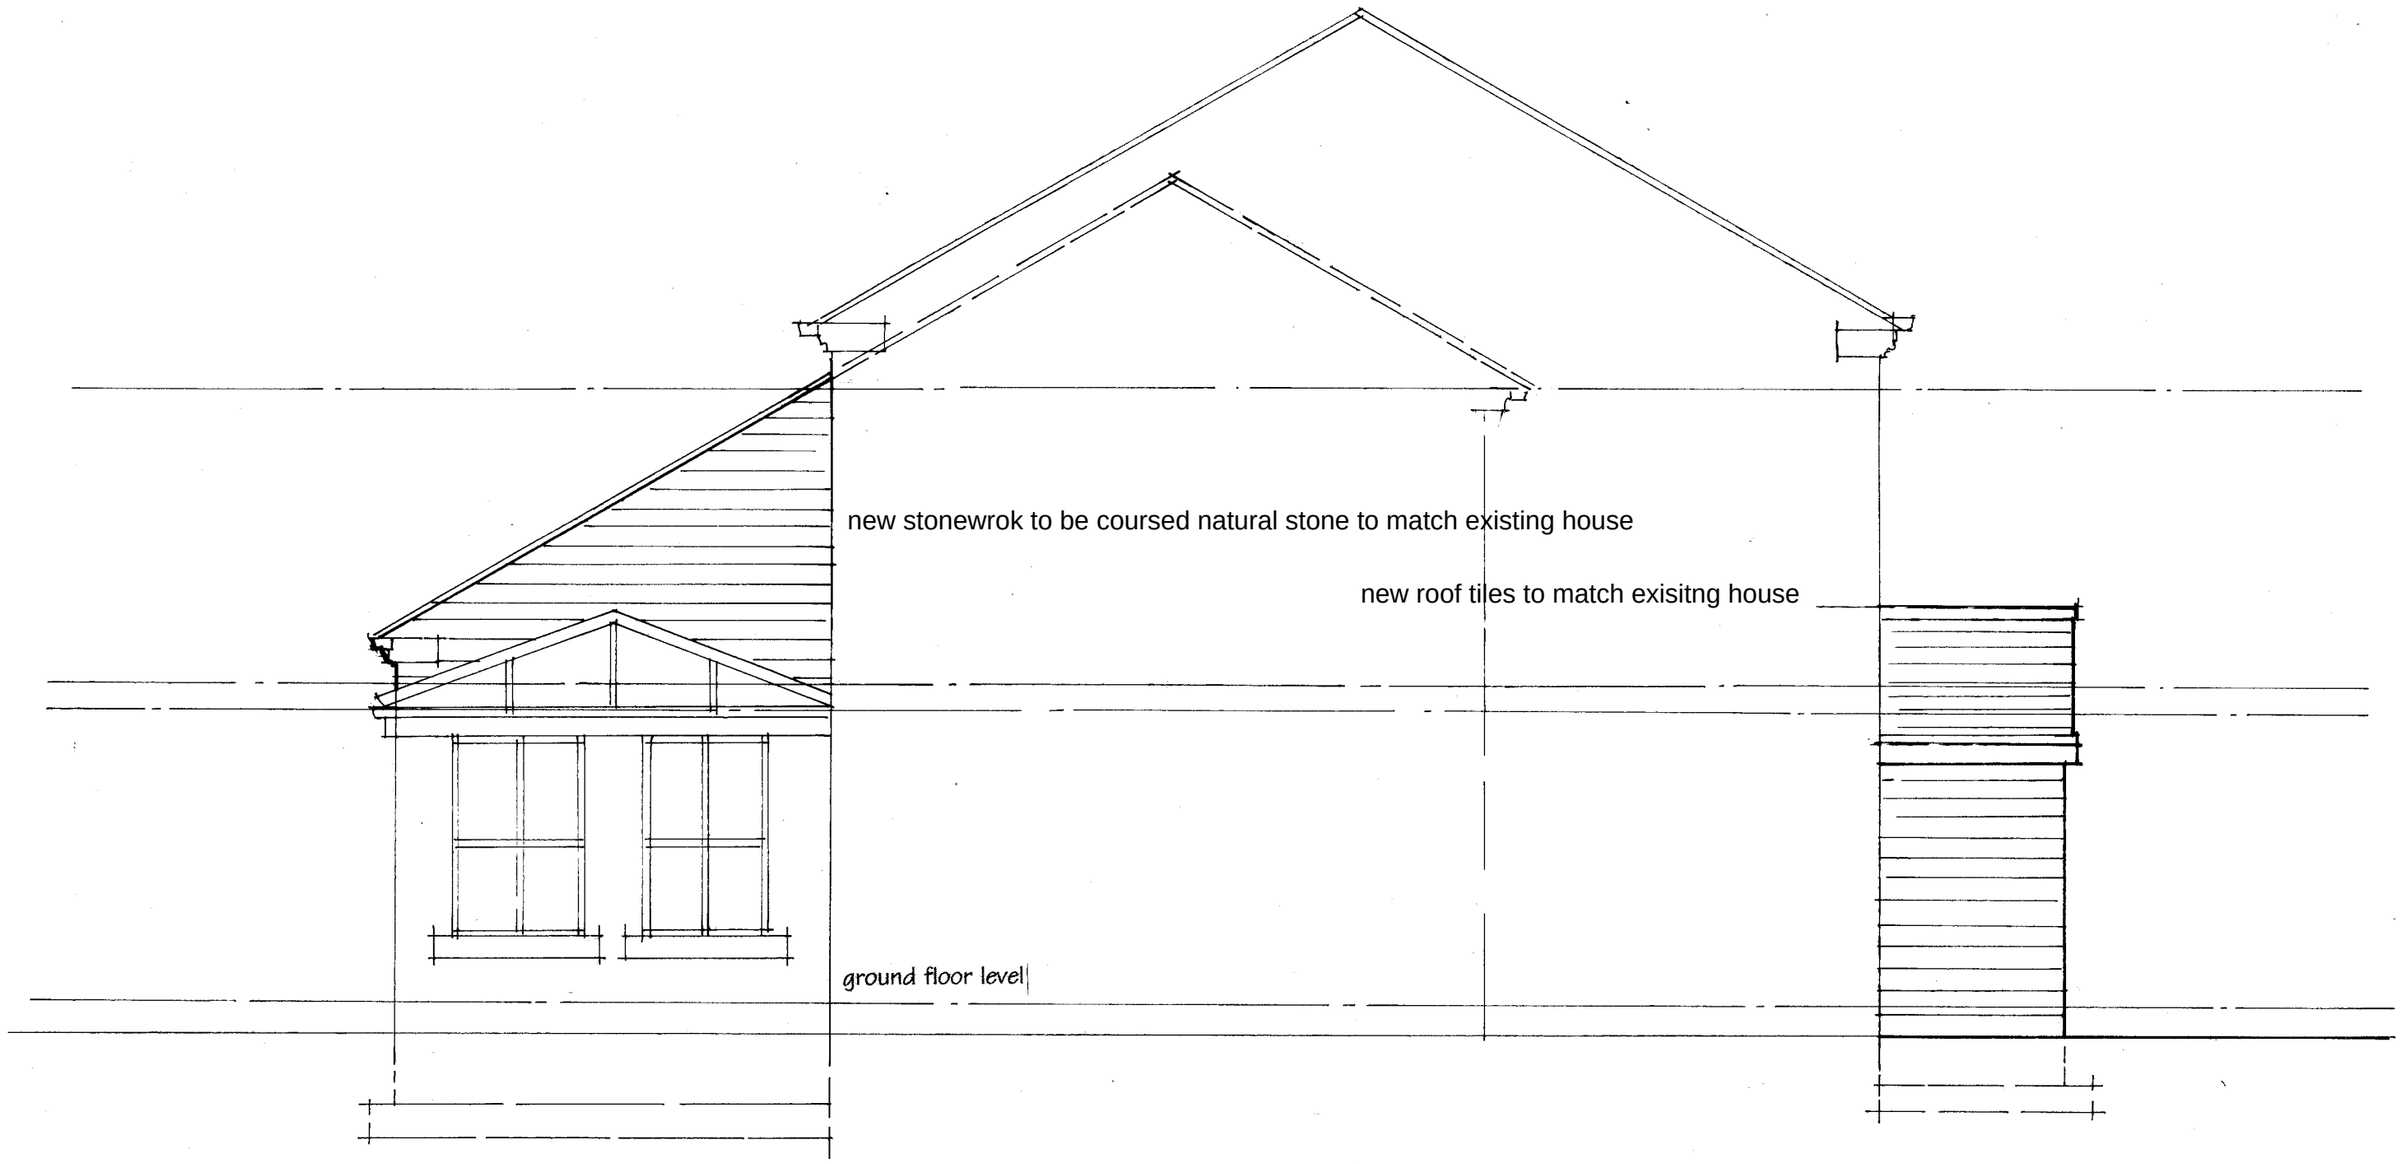

PROPOSED SIDE ELEVATION

1 : 50
March 2014

Stuart Hartley
Registered Architect
Dewsbury 01924 456810

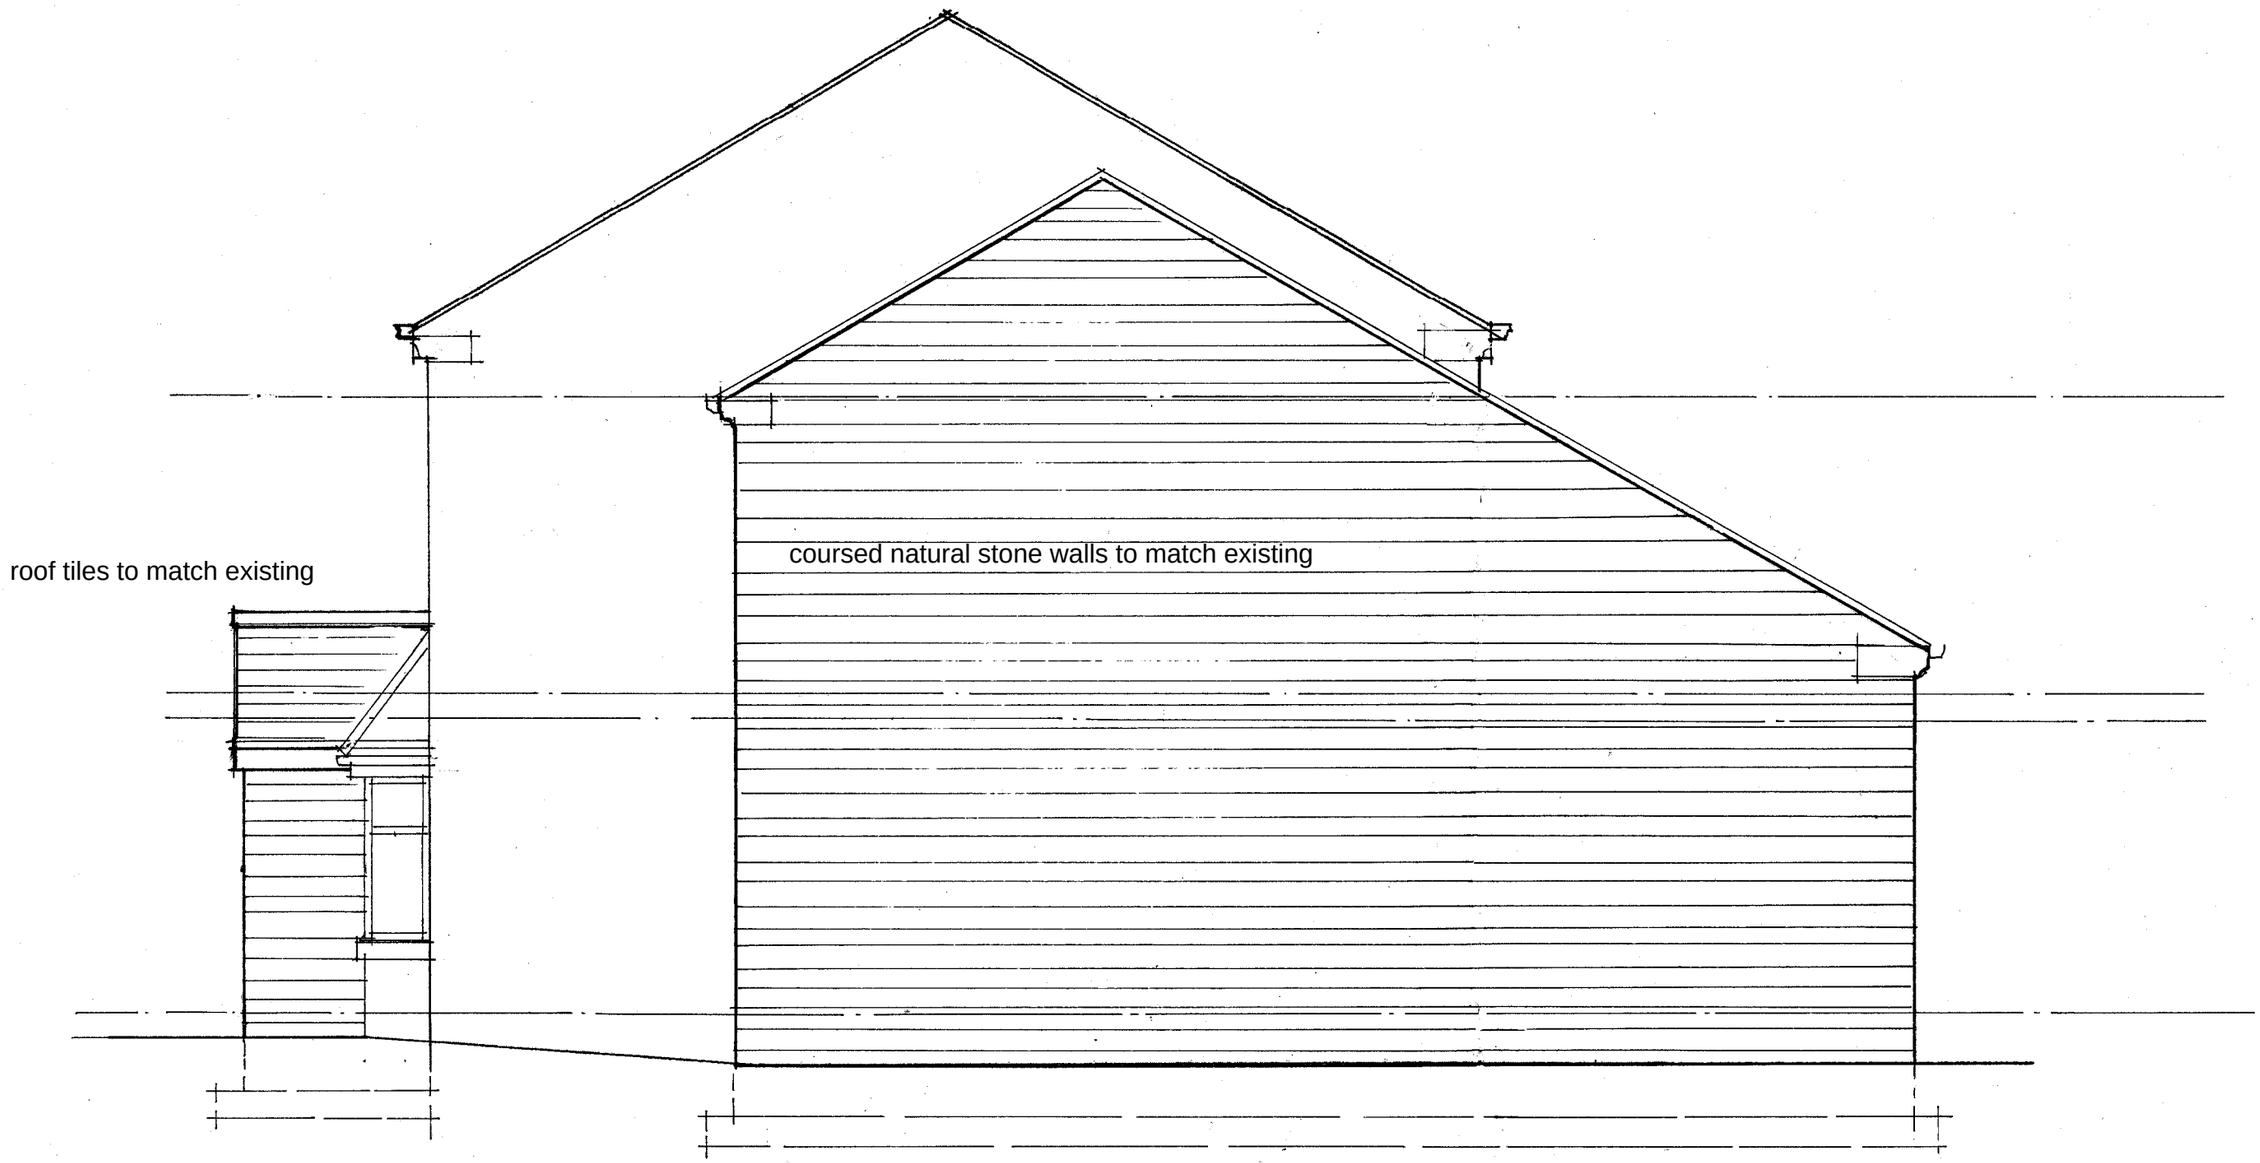

PROPOSED SIDE ELEVATION

1 : 50
March 2014

Stuart Hartley
Registered Architect
Dewsbury 01924 456810