
NOTES:
1. DO NOT SCALE from the drawing
2. Further dimensions required to be requested from the project technical team
3. Report discrepancies to JDDK project team immediately
4. This model file contains the following ~~consultants model files:~~

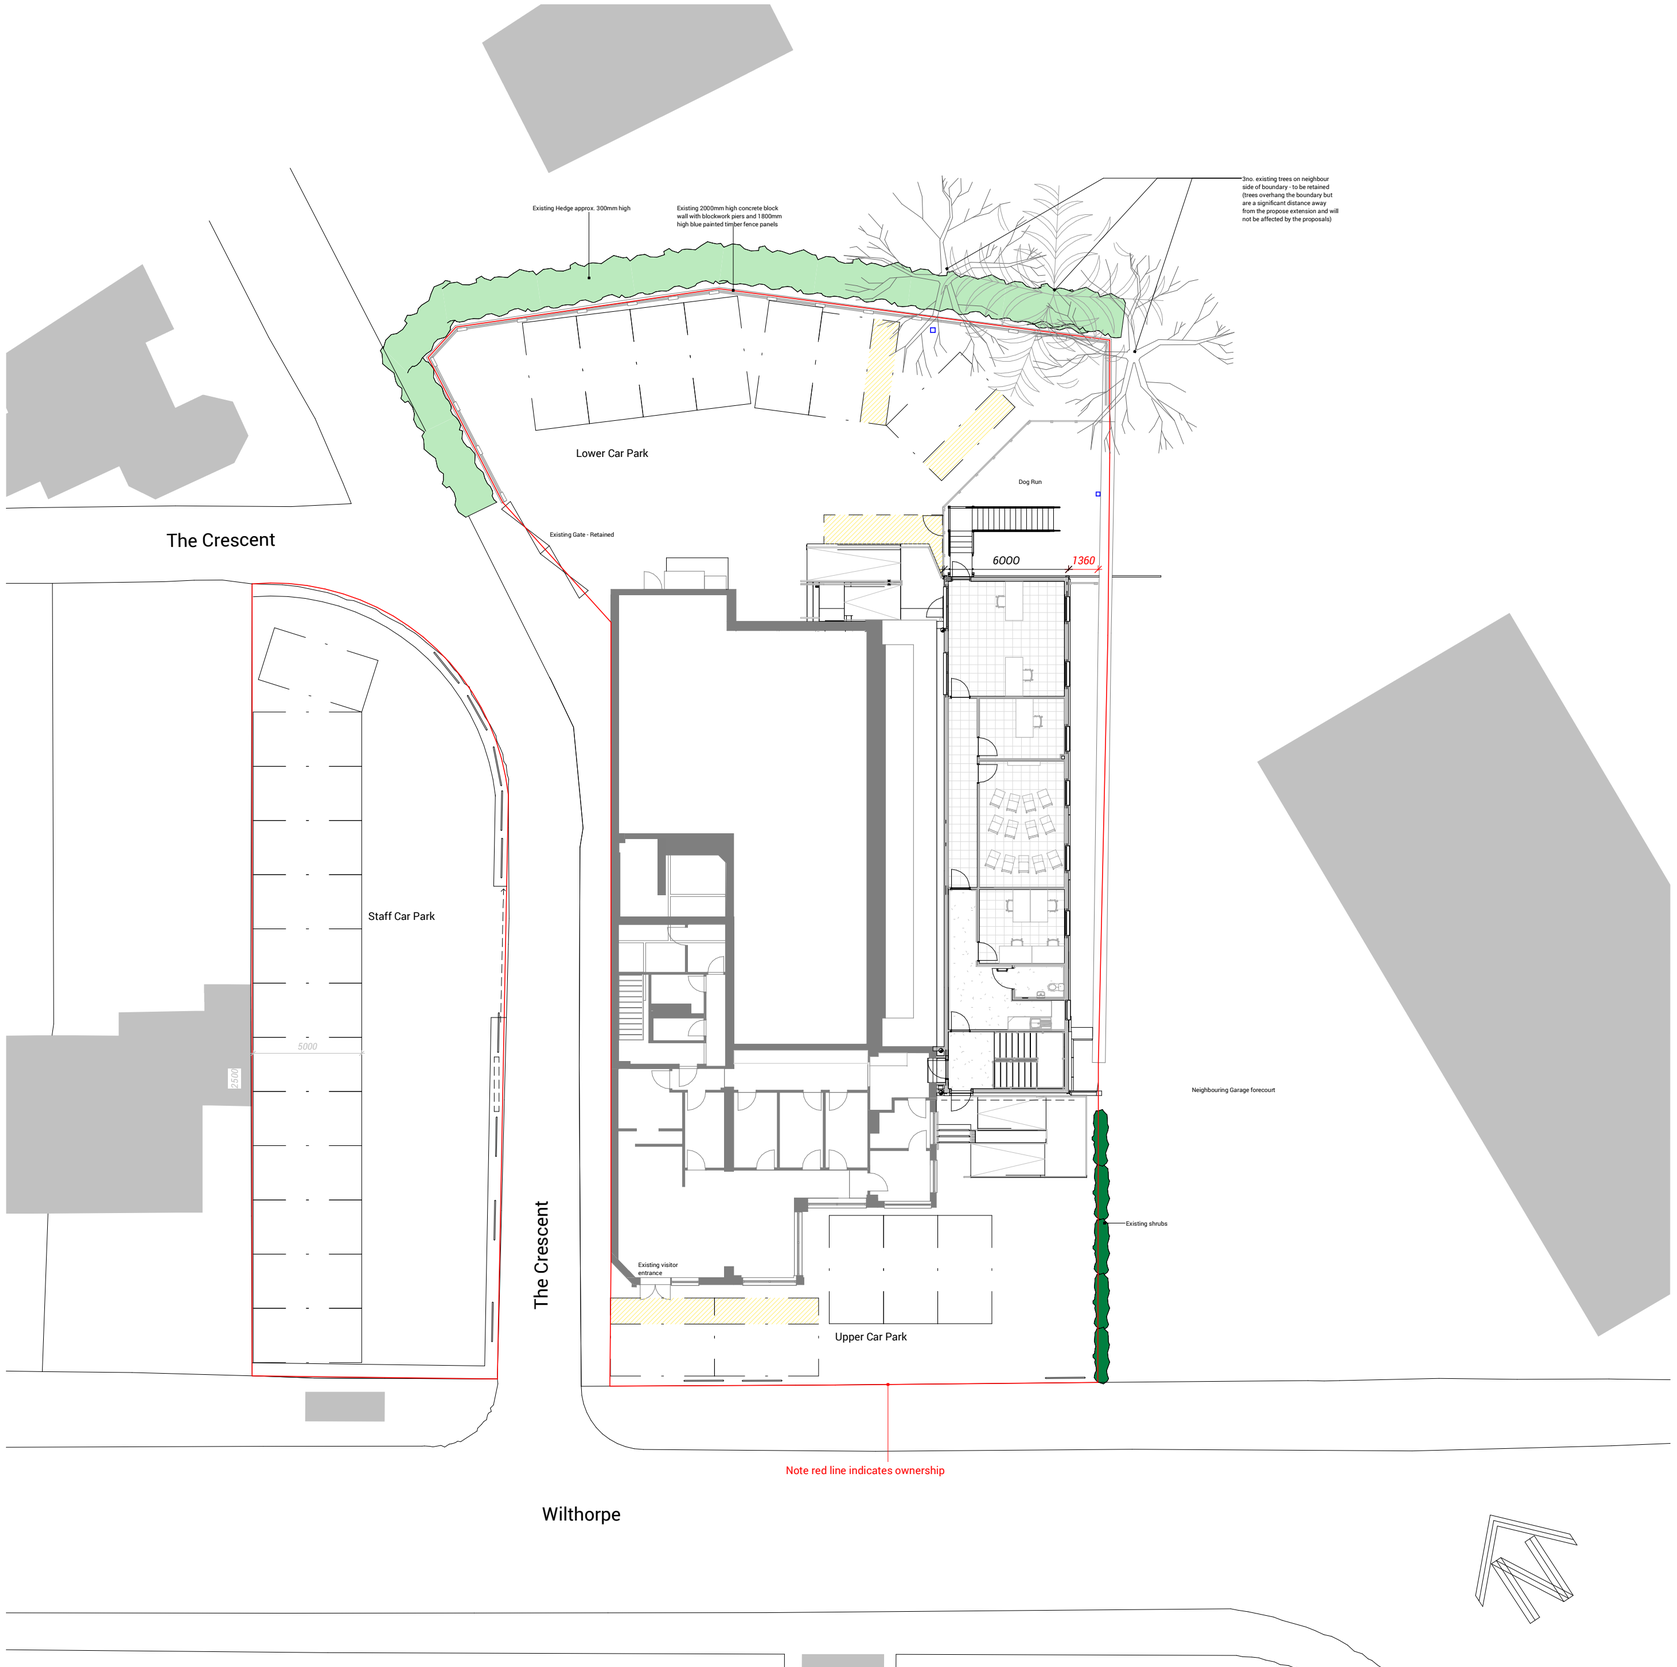

REV	ISSUED BY	DATE	DESCRIPTION

REVISION LOG

JDDK Architects
Millmount Ponteland Road
Newcastle upon Tyne
NE5 3AL
t. 0191 286 0811
f. 0191 286 3870
e. millmount@jddk.co.uk
jddk.co.uk
DISCOVER DESIGN DELIVER

CLIENT
Vets 4 Pets

PROJECT TITLE
3801 Vets 4 Pets Barnsley

TITLE
Existing Site Plan

MAIN CONTRACTOR

QUANTITY SURVEYOR	M&E CONSULTANT
STRUCTURAL CONSULTANT	OTHER CONSULTANT

DRAWING No.	REV
3801-JDDK-DR-A-2002	

JDDK INTERNAL REF:	3801	JDDK REF NO:	20.02
SCALE:	1 : 200 @ A2	ISSUE DATE:	3/08/2020
DRAWN BY:	OH	CHECKED BY:	
STATUS:	PURPOSE OF ISSUE: PLANNING		