

THIS DRAWING IS COPYRIGHT, AND REMAINS THE PROPERTY OF HTC ARCHITECTS. IT MUST NOT BE REPRODUCED, USED, DISCLOSED OR TRANSMITTED TO THIRD PARTIES IN ANY FORM, IN WHOLE OR IN PART, WITHOUT PRIOR WRITTEN PERMISSION.

DO NOT SCALE!
ALL DIMENSIONS SHOULD BE CHECKED ON SITE BEFORE WORK COMMENCES

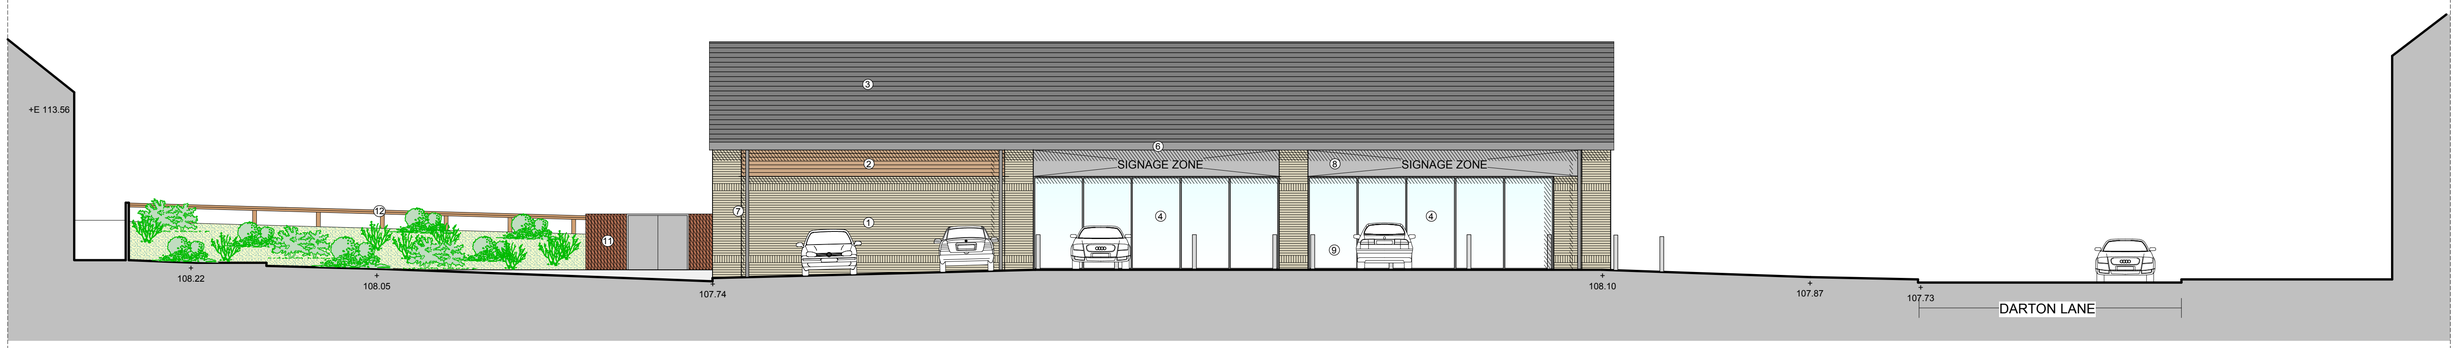


PROPOSED SOUTH ELEVATION

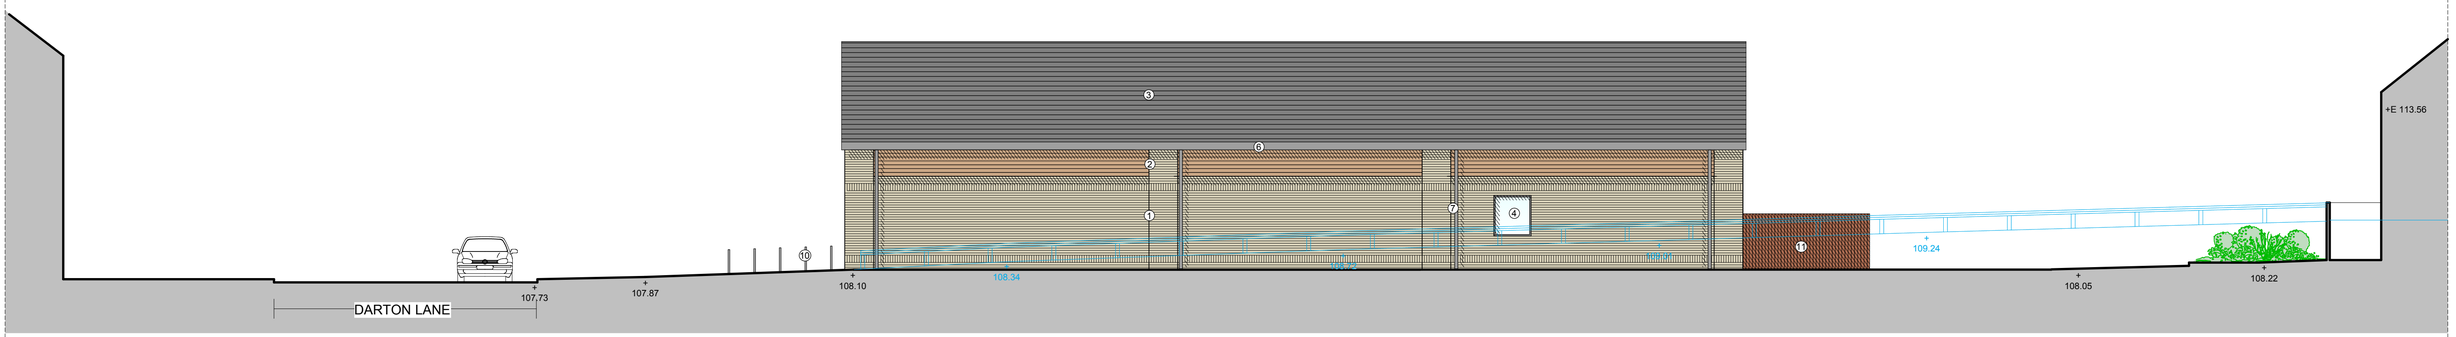

PROPOSED NORTH ELEVATION



PROPOSED EAST ELEVATION

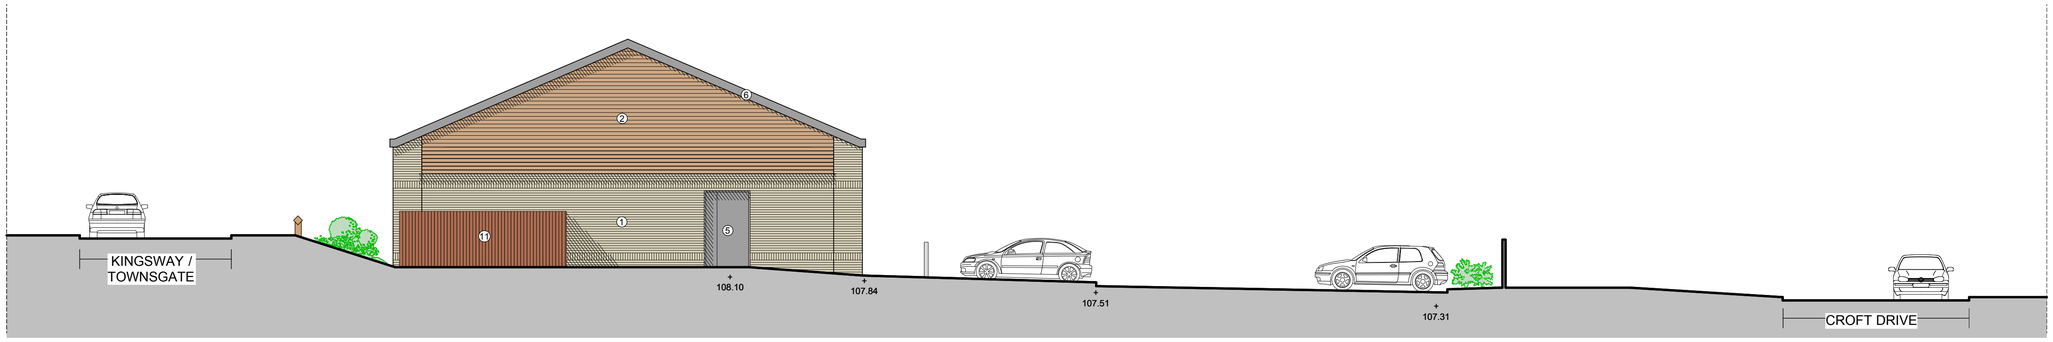

PROPOSED WEST ELEVATION

MATERIAL KEY

1. BUFF FACING BRICK WALLS WITH CONTRASTING BUFF FEATURE STRING COURSING
2. CEDAR CLADDING
3. ETERNIT REPLICA ROOF SLATES COLOUR: DARK GREY
4. POLYESTER POWDER COATED ALUMINIUM DOUBLE GLAZED WINDOWS AND ENTRANCE DOOR. COLOUR: UMBRA GREY (RAL 7022)
5. POLYESTER POWDER COATED STEEL DOORS COLOUR: UMBRA GREY (RAL 7022)
6. POWDER COATED ALUMINIUM BOX SECTION, COLOUR - UMBRA GREY (RAL 7022)
7. POLYESTER POWDER COATED ALUMINIUM RWP'S COLOUR: UMBRA GREY (RAL 7022)
8. FEATURE ENTRANCE SIGNAGE. SIGNAGE UNDER SEPERATE APPLICATION.
9. STAINLESS STEEL ANTI RAM BOLLARDS
10. STAINLESS STEEL SHEFFIELD STYLE CYCLE HOOPS
11. CLOSE BOARDED TIMBER FENCE
12. TIMBER KNEE RAIL

Rev.	Date	Description	Drawn
H.	09.01.14	Elevations amended inline with plan alterations for planning issue	DW
G.	21.11.13	Elevations updated for planning issue	DW
F.	21.06.13	Elevations updated inline with clients drawing CDG2	DW
E.	29.05.13	Elevations amended inline with Sainsbury's comments recieved 28.05.12	NJV
D.	29.05.13	Elevations amended inline with Sainsbury's comments recieved 28.05.12	NJV
C.	29.05.13	Elevations amended inline with Sainsbury's comments recieved 28.05.12	NJV
B.	29.05.13	Elevations amended inline with Sainsbury's comments recieved 28.05.12	NJV
A.	03.04.13	Rendered facades replaced with timber cladding. Dark grey roof finish shown.	NJV

htc architects

York Place Studio
8 Britannia Street
Leeds
LS1 2DZ

T:(0113) 244 3457

W: www.htcarchitects.co.uk
E: info@htcarchitects.co.uk

client
Punch Partnerships (PML) Ltd

project
Kings Head, Mapplewell

drawing title
Proposed Elevations

date	February 2013				
status	Planning issue				
scale	1:100 @ A1				
drawn	DW	checked	NT		
job no.	1062	dwg no.	07	rev.	H