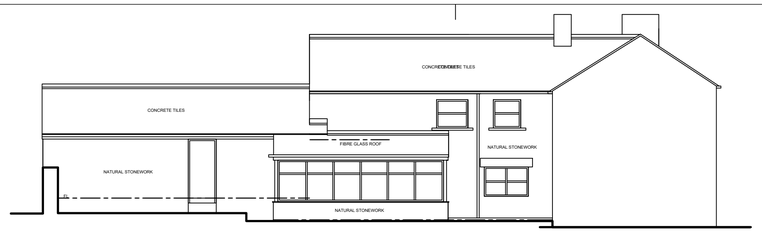
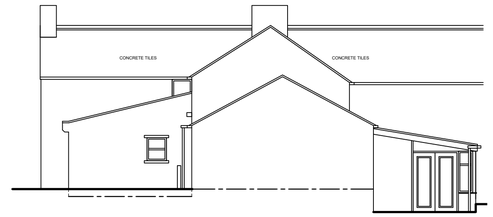




FRONT ELEVATION SCALE 1:100





REAR ELEVATION SCALE 1:100



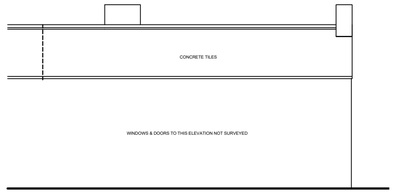
SIDE ELEVATION 1 SCALE 1:100





SIDE ELEVATION 2 SCALE 1:100

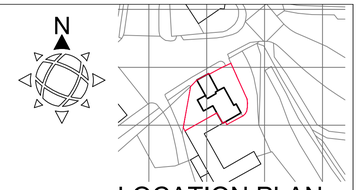



LOCATION PLAN
SCALE 1:1250



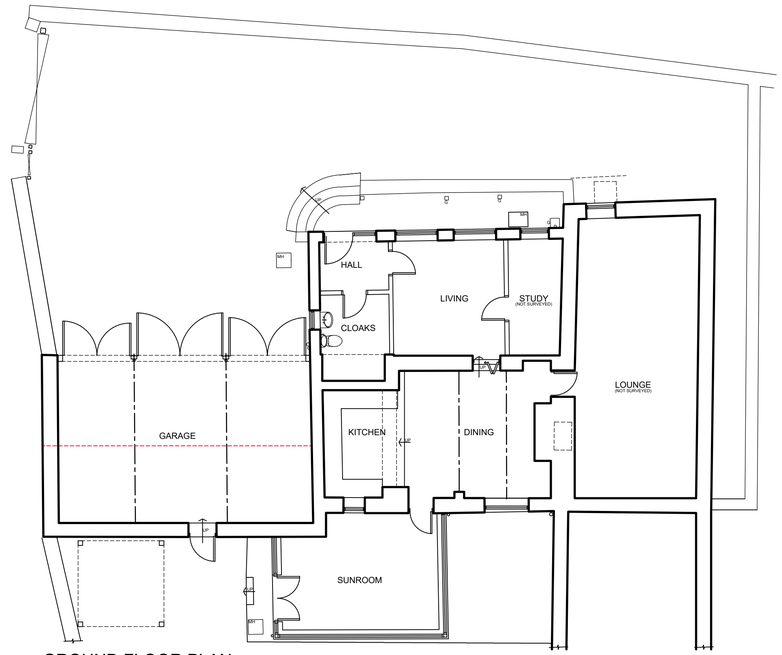
BLOCK PLAN SCALE 1:500




GROUND FLOOR PLAN
SCALE 1:100

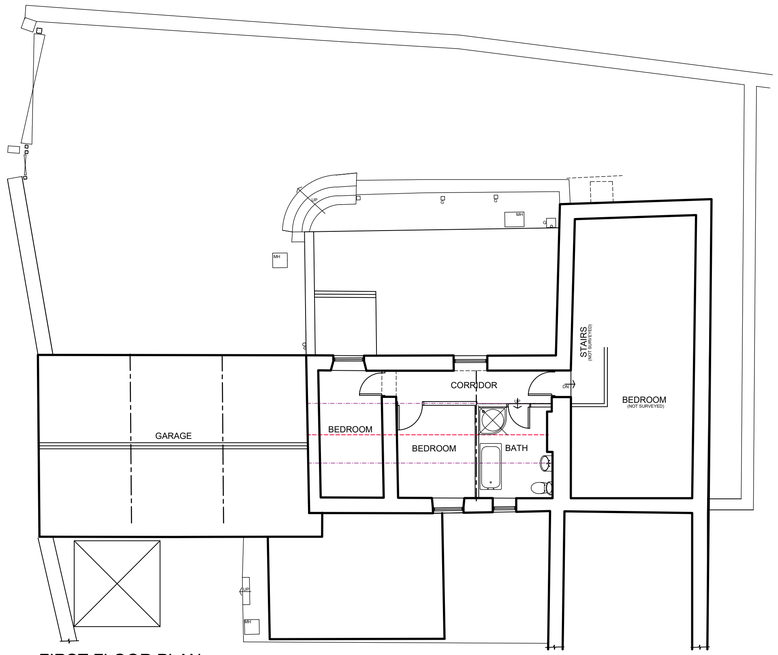


FIRST FLOOR PLAN
SCALE 1:100

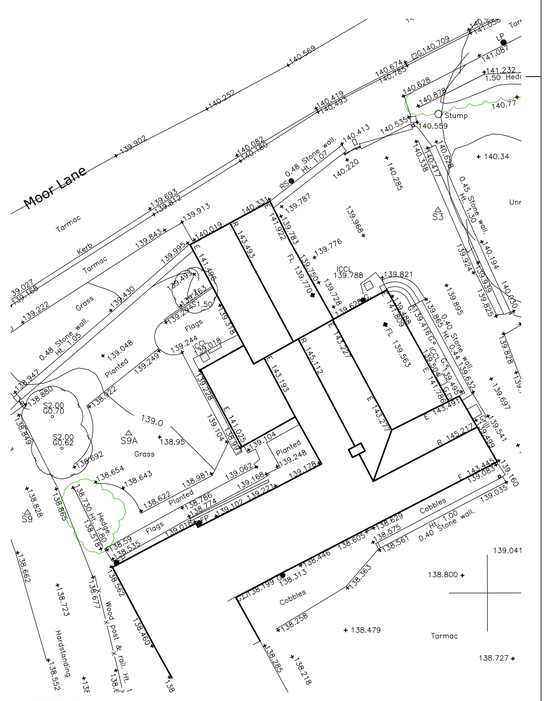


SITE PLAN SCALE 1:200

1. THIS DRAWING AND THE COPYRIGHTS AND PATENTS THEREIN ARE THE PROPERTY OF NYP ARCHITECTURAL SERVICES LLP REGISTERED IN ENGLAND AND WALES No. 4631338 AND MAY BE USED OR REPRODUCED ONLY UNDER CONTRACT.

2. CONTRACTORS AND SUB-CONTRACTORS MUST CHECK AND AGREE ALL DIMENSIONS BEFORE PREPARING SHOP DRAWINGS OR COMMENCING WORK ON SITE

3. CONTRACTORS ARE RESPONSIBLE FOR INFORMING THE DESIGNER OF ANY DISCREPANCY DISCOVERED ON THIS DRAWING OR BETWEEN THIS DRAWING AND ANY OTHER RELATED DOCUMENT ISSUED UNDER THE STANDARD FORM OF CONTRACT IN RESPECT OF THE WORK.

4. WRITTEN DIMENSIONS ONLY ARE TO BE USED FROM THIS DRAWING. IF IN ANY DOUBT ASK FOR CLARIFICATION.

Notes.

Revisions.

| Date | Suffix | Description | Date | Suffix | Description |
|---|---|---|---|---|---|
| | | | | | |

NYP ARCHITECTURAL SERVICES
The Grove, High Street, Dodworth, Barnsley, S75 3RQ. Tel: 01226 200989. E-mail : scott@nypas.co.uk / stephen@nypas.co.uk

| | | | | |
|---|---|---|---|---|
| Project. STONE BAR FARM BIRDWELL, BARNSLEY, S70-5TY | | | Client. L. JACKSON | |
| Drawing Title. SURVEY AS EXISTING | | | Date. JULY 2020 | Scale. AS INDICATED |
| | Ref. 101-60 | Dwg. No. 01 | | Rev. A |

SHEET SIZE A1