
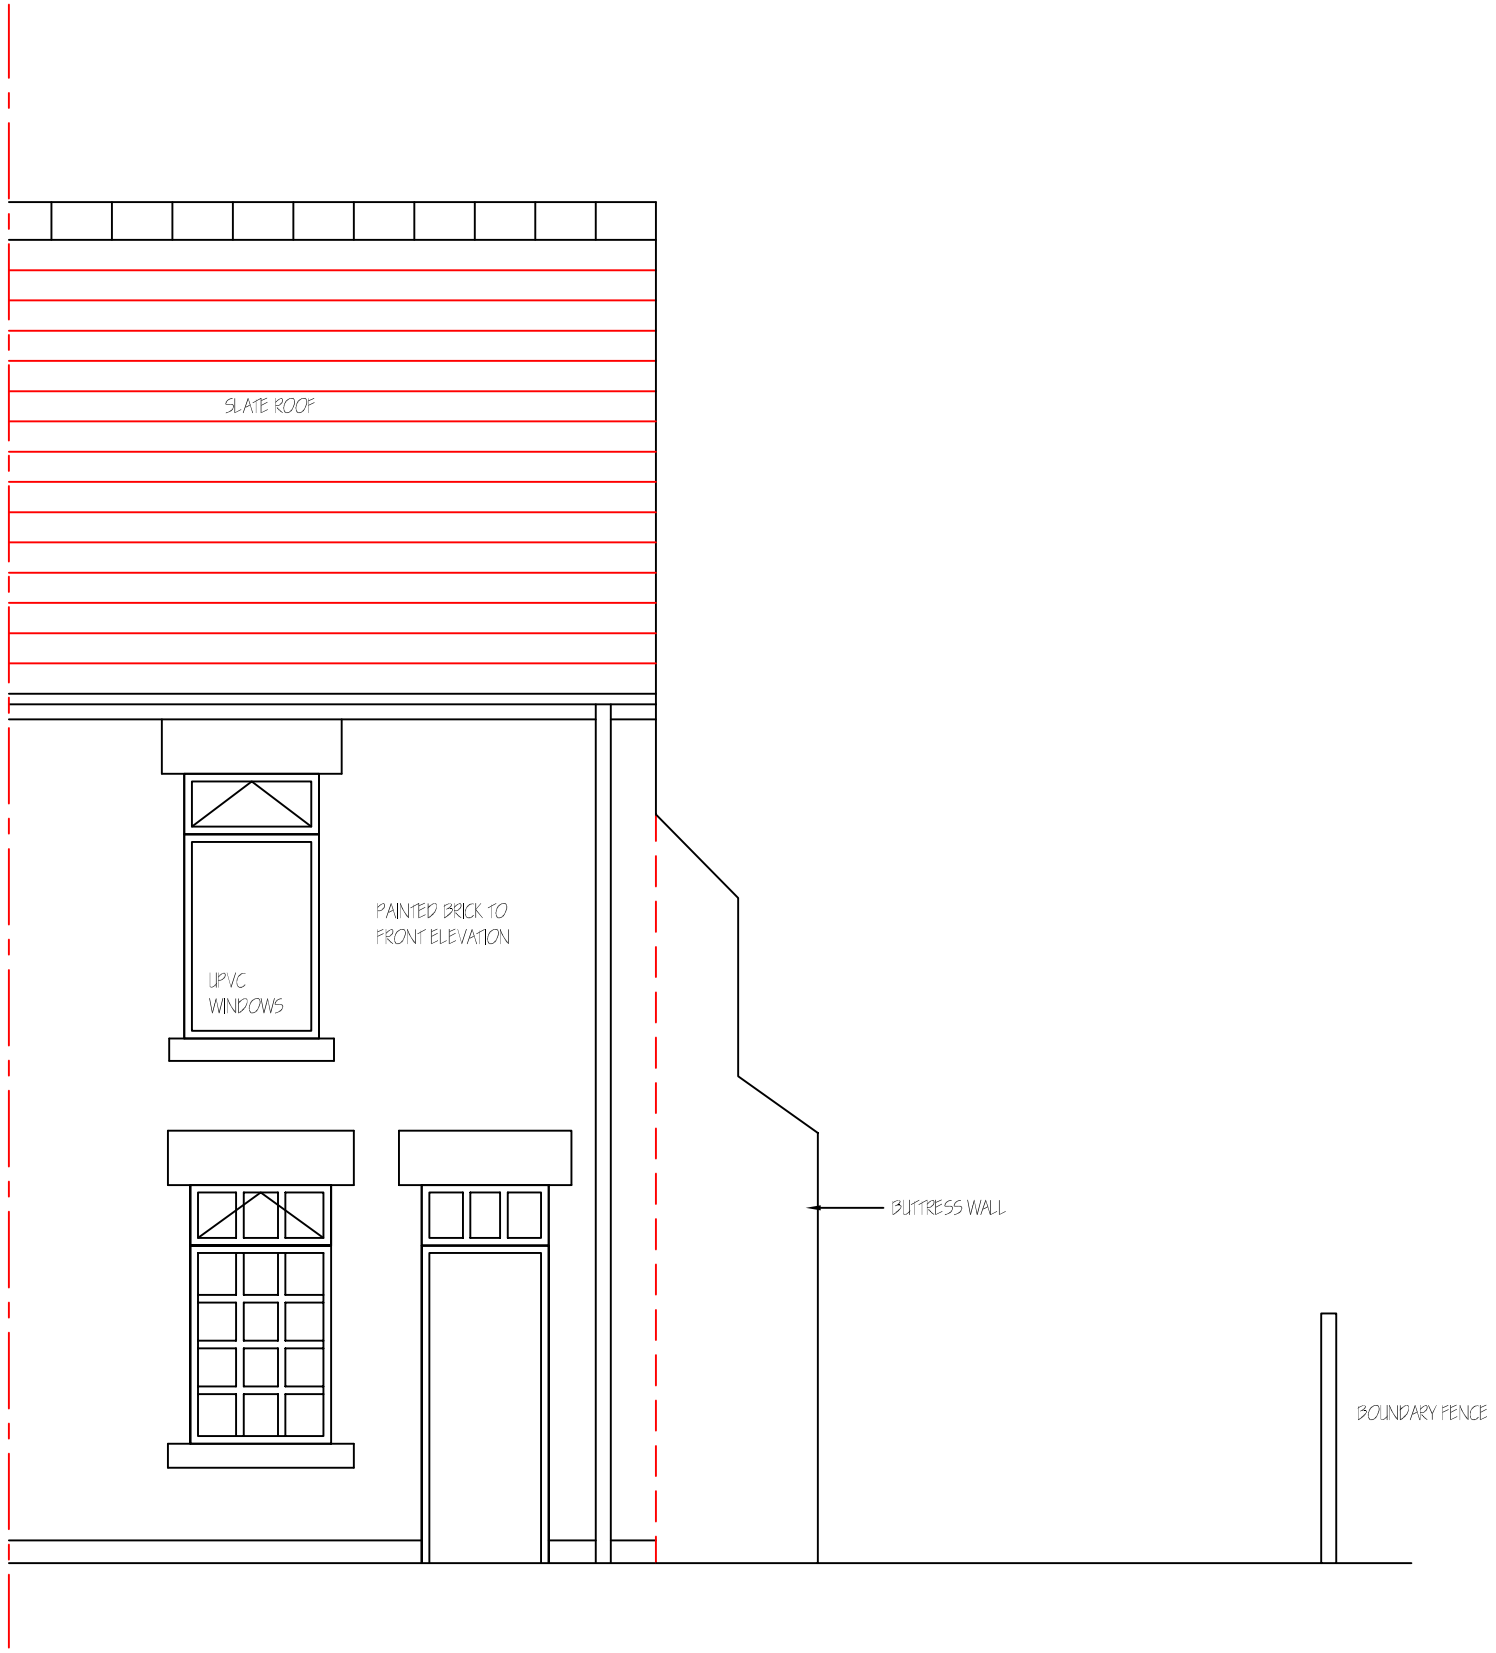


EXISTING FRONT ELEVATION 1:50

Revisions	A. A----	00-00-00
This drawing is for planning permission only and is not a construction drawing.		
Drawing Title	EXISTING-ELEVATION	
Job No. - Dwg No.	MD/2012/1 . –	
Client:	Michael Dukes 78 Station Road Wombwell Barnsley S73 8BL	
Scale.	1:50	

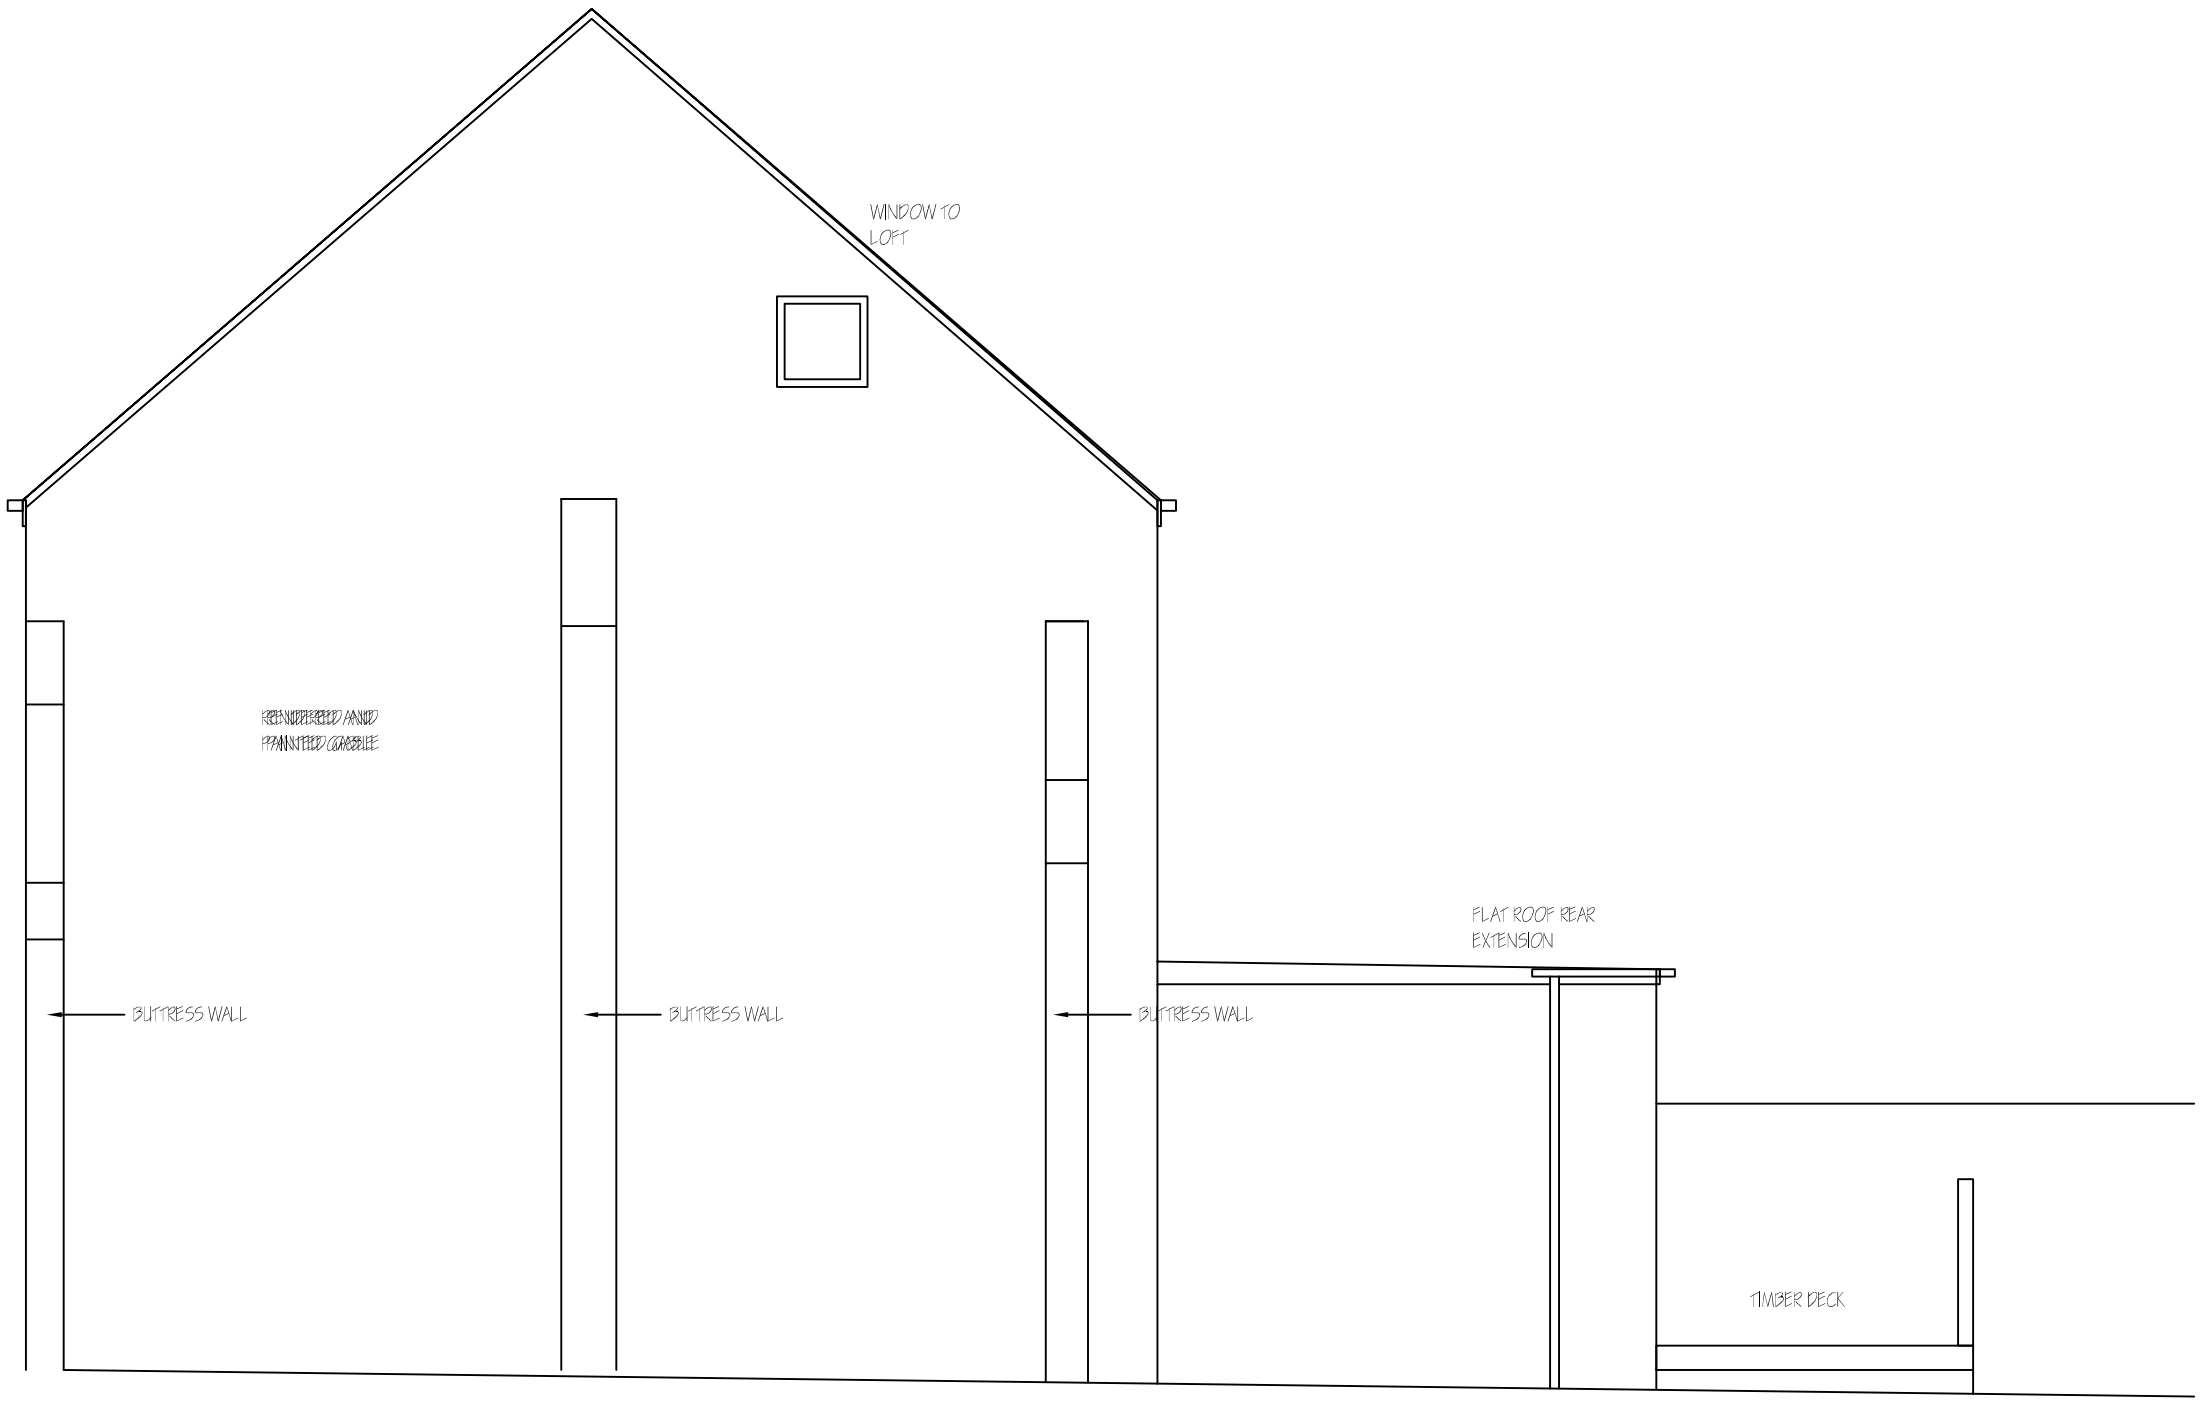


EXISTING SIDE ELEVATION 1:50

Revisions	A. A----	00-00-00
This drawing is for planning permission only and is not a construction drawing.		
Drawing Title	EXISTING-ELEVATION	
Job No. - Dwg No.	MD/2012/2 .	-
Client:	Michael Dukes 78 Station Road Wombwell Barnsley S73 8BL	
Scale.	1:50	




EXISTING REAR
ELEVATION 1:50

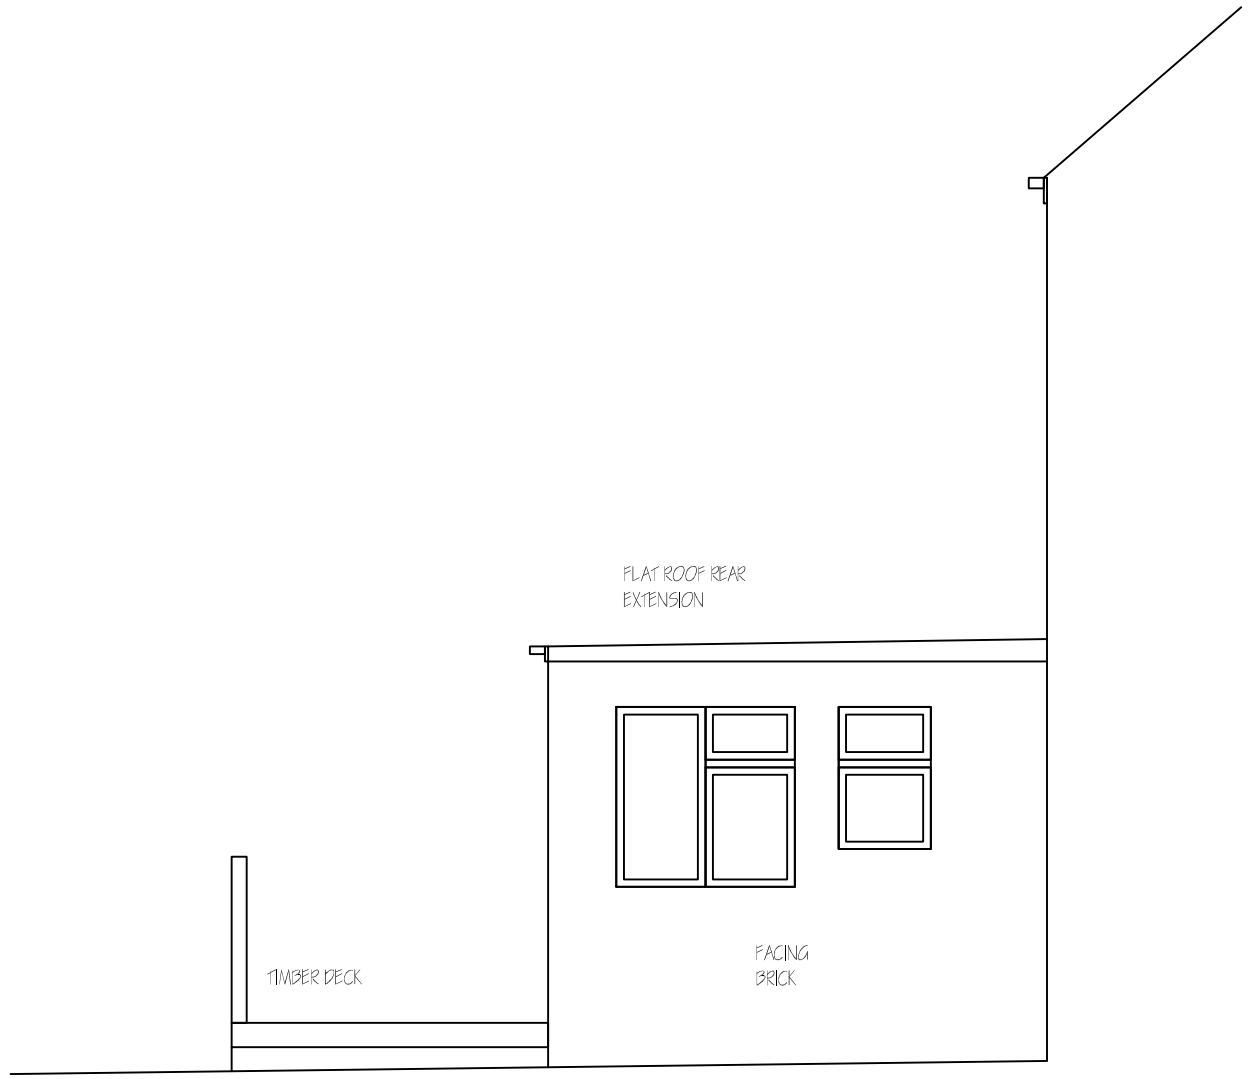


EXISTING SIDE
ELEVATION 1:50

Revisions	A. A----	00-00-00
This drawing is for planning permission only and is not a construction drawing.		
Drawing Title	EXISTING-ELEVATION	
Job No. - Dwg No.	MD/2012/3 .	-
Client:	Michael Dukes 78 Station Road Wombwell Barnsley S73 8BL	
Scale.	1:50	

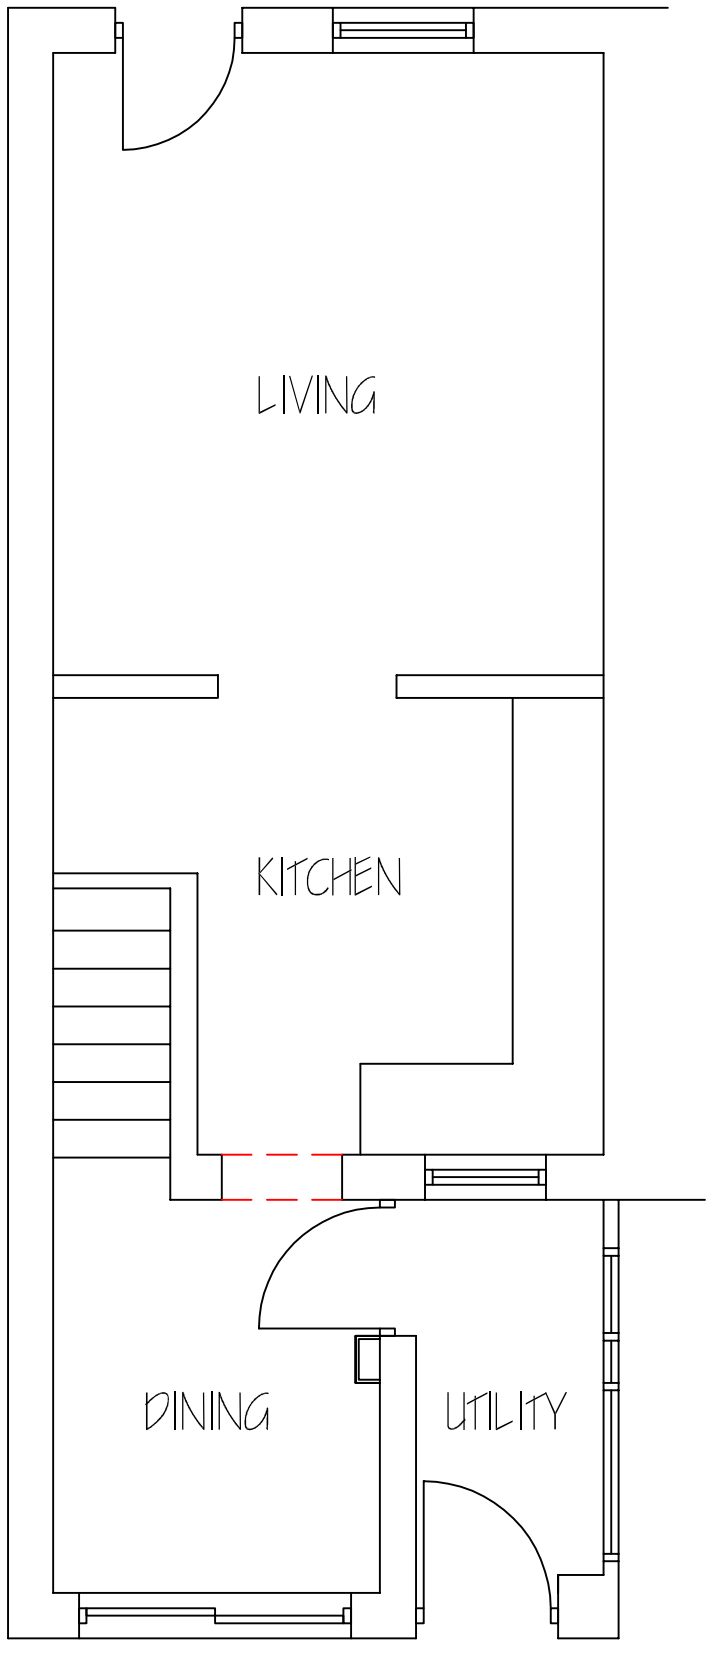

EXISTING GROUND
FLOOR PLAN 1:50

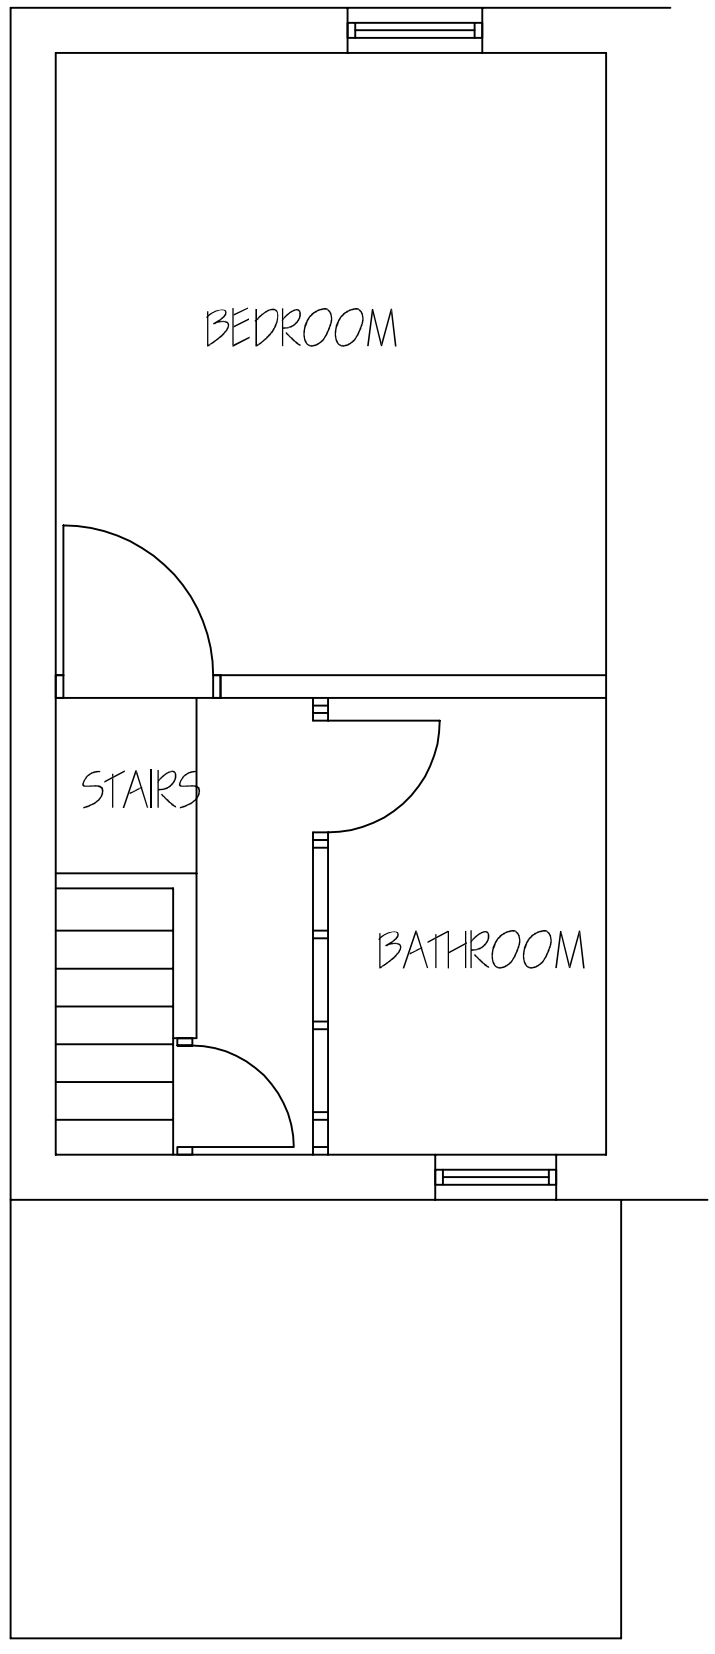


EXISTING FIRST FLOOR
PLAN 1:50

Revisions	A. A----	00-00-00
This drawing is for planning permission only and is not a construction drawing.		
Drawing Title	EXISTING-PLAN	
Job No. - Dwg No.	MD/2012/4 . -	
Client:	Michael Dukes 78 Station Rood Wombwell Barnsley S73 8BL	
Scale.	1:50	



PROPOSED FRONT
ELEVATION 1:50

Revisions	A. A----	00-00-00
This drawing is for planning permission only and is not a construction drawing.		
Drawing Title	PROPOSED-ELEVATION	
Job No. - Dwg No.	MD/2012/5 . –	
Client:	Michael Dukes 78 Station Road Wombwell Barnsley S73 8BL	
Scale.	1:50	

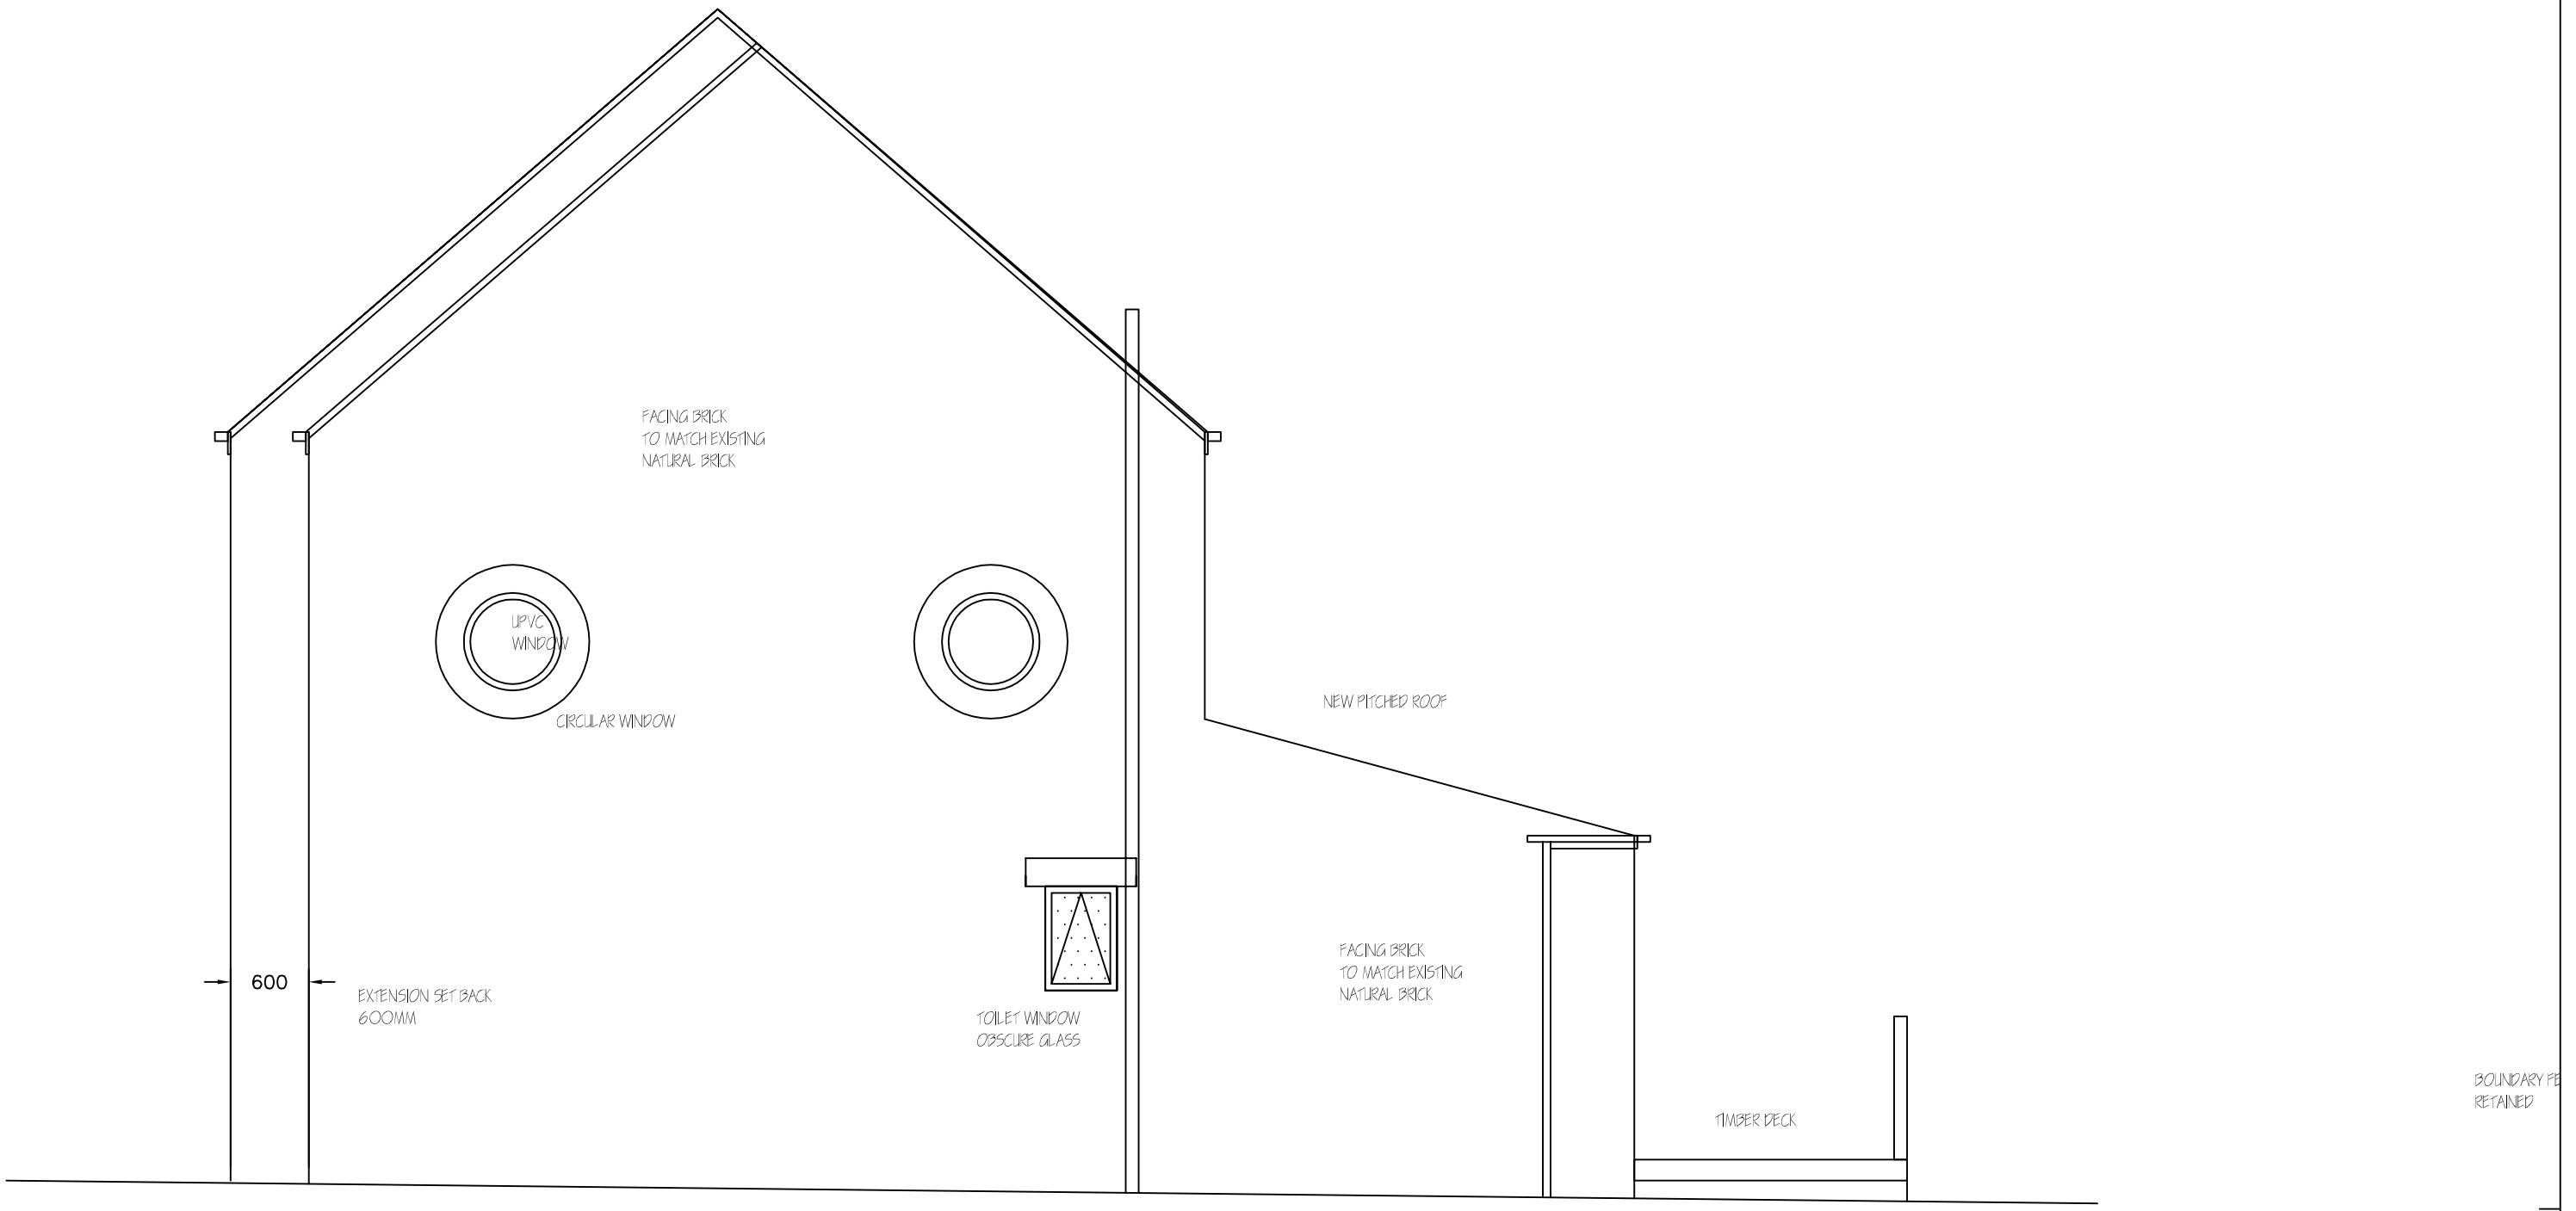


PROPOSED SIDE ELEVATION 1:50

Revisions	A. A----	00-00-00
This drawing is for planning permission only and is not a construction drawing.		
Drawing Title	PROPOSED-SIDE-ELEVATION	
Job No. - Dwg No.	MD/2012/6 .	-
Client:	Michael Dukes 78 Station Road Wombwell Barnsley S73 8BL	
Scale.	1:50	




PROPOSED REAR ELEVATION 1:50

Revisions	A. A----	00-00-00
This drawing is for planning permission only and is not a construction drawing.		
Drawing Title	PROPOSED-REAR-ELEVATION	
Job No. - Dwg No.	MD/2012/7 . –	
Client:	Michael Dukes 78 Station Road Wombwell Barnsley S73 8BL	
Scale.	1:50	

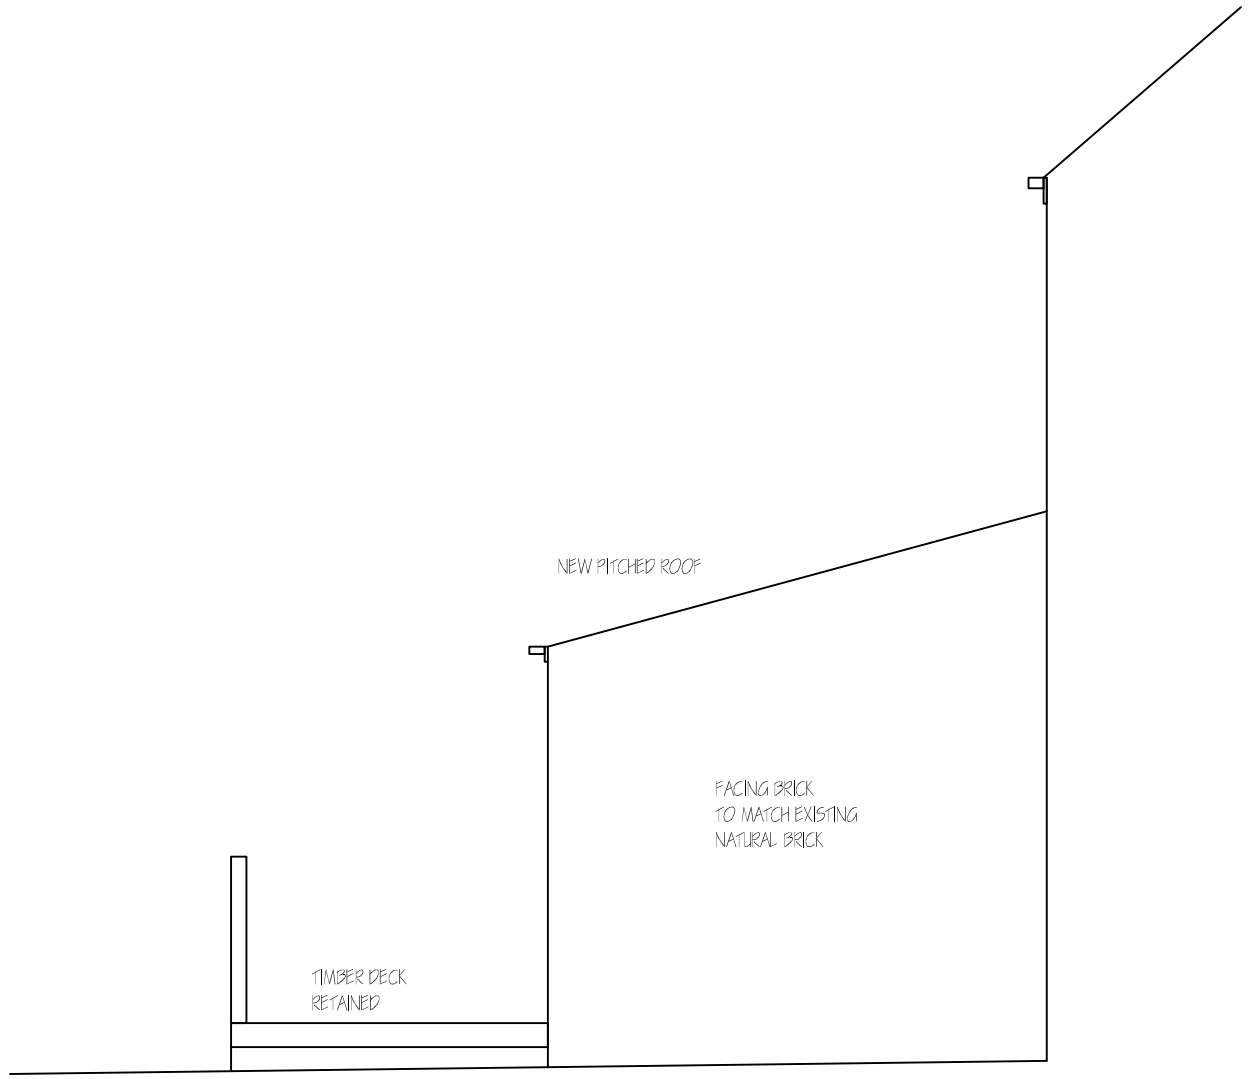


PROPOSED SIDE ELEVATION 1:50

Revisions	A. A----	00-00-00
This drawing is for planning permission only and is not a construction drawing.		
Drawing Title	PROPOSED-SIDE-ELEVATION	
Job No. - Dwg No.	MD/2012/8 .	-
Client:	Michael Dukes 78 Station Road Wombwell Barnsley S73 8BL	
Scale.	1:50	

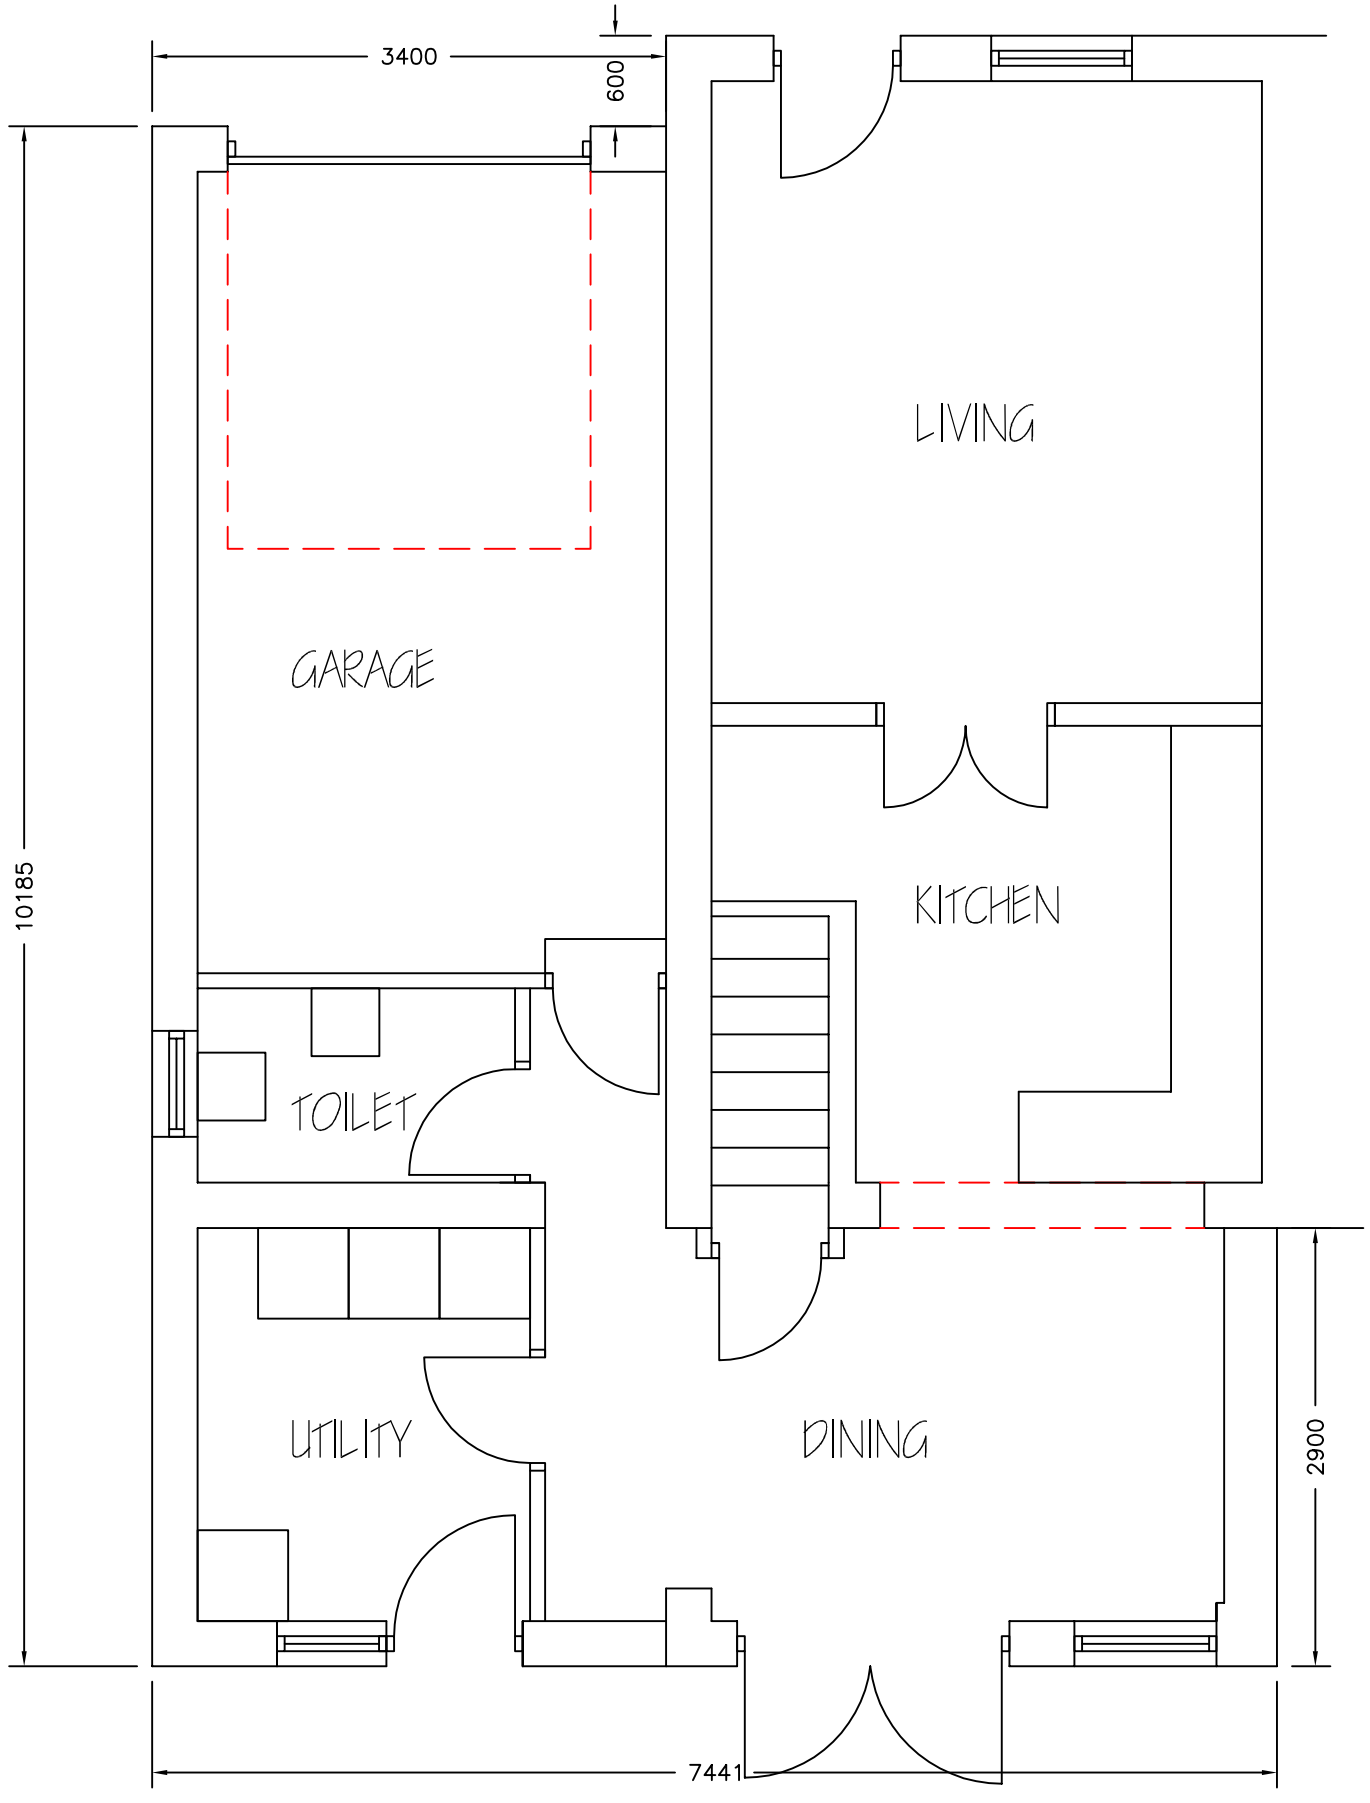

PROPOSED GROUND
FLOOR PLAN 1:50

Revisions	A. A----	00-00-00
This drawing is for planning permission only and is not a construction drawing.		
Drawing Title	PROPOSED-GROUND-FLOOR-PLAN	
Job No. - Dwg No.	MD/2012/9 . –	
Client:	Michael Dukes 78 Station Road Wombwell Barnsley S73 8BL	
Scale.	1:50	

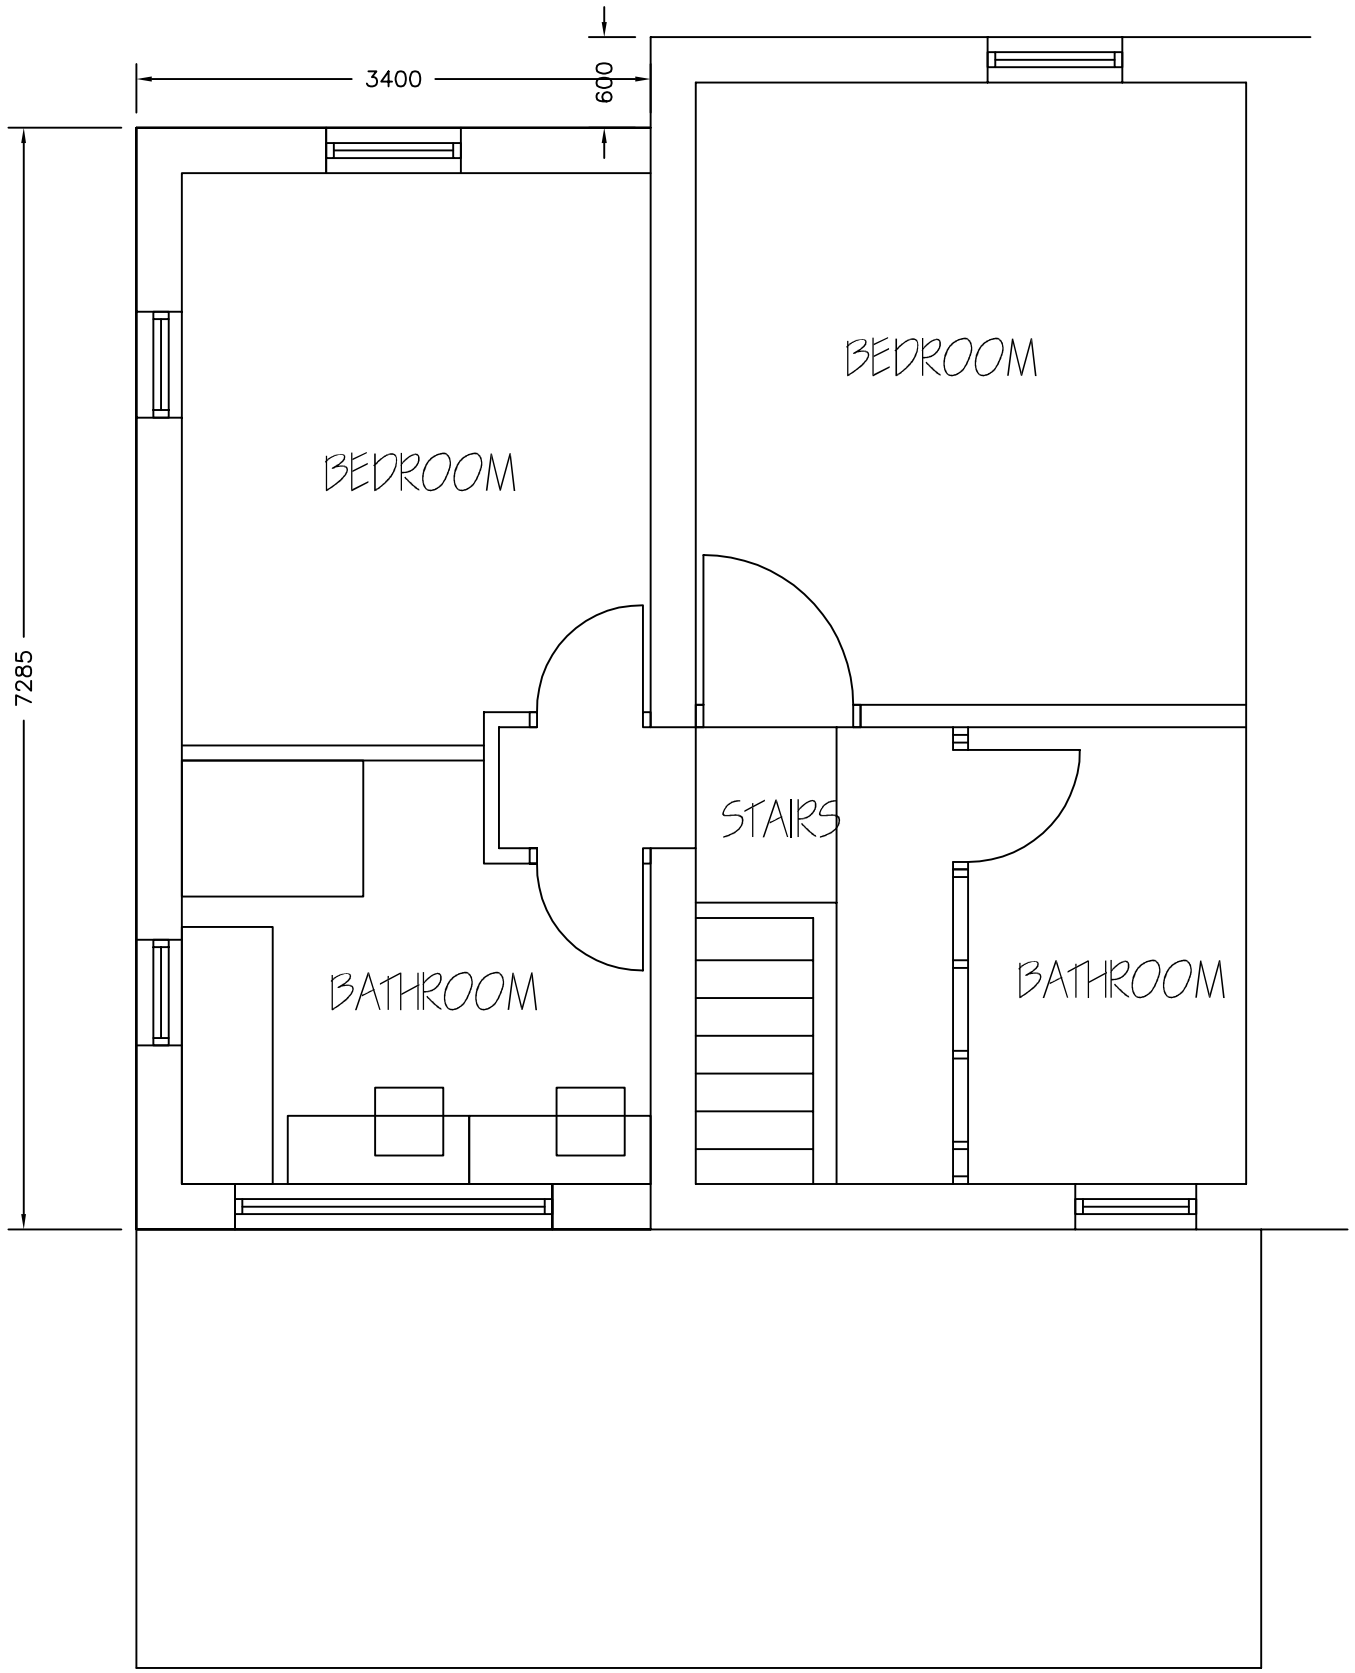

PROPOSED FIRST
FLOOR PLAN 1:50

Revisions	A. A----	00-00-00
This drawing is for planning permission only and is not a construction drawing.		
Drawing Title	PROPOSED-FIRST-FLOOR-PLAN	
Job No. - Dwg No.	MD/2012/10 .	-
Client:	Michael Dukes 78 Station Road Wombwell Barnsley S73 8BL	
Scale.	1:50	