


-Do not scale this drawing
-Architects to be notified of discrepancies in figured dimensions
-Contractors must check all dimensions from site
-This drawing is copyright and is for use on this site only
-This drawing is to be used solely for information as entitled
-For other information refer to the latest revision of any cross referenced drawing

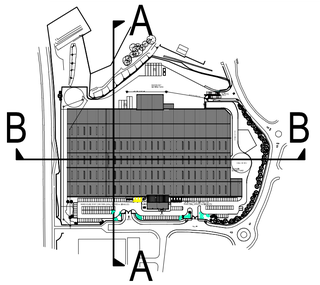

LOCATION PLAN

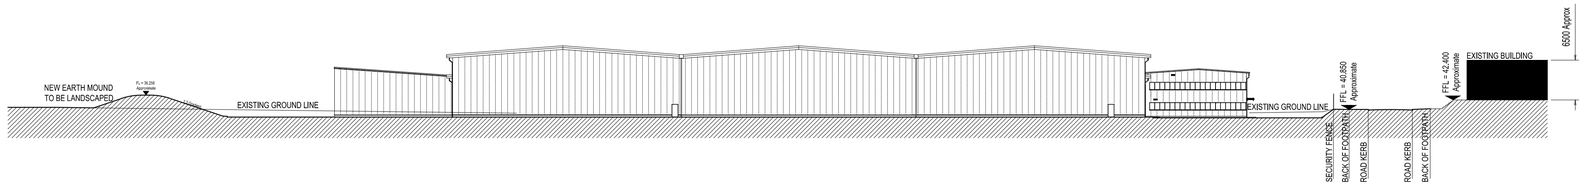


SECTION A - A

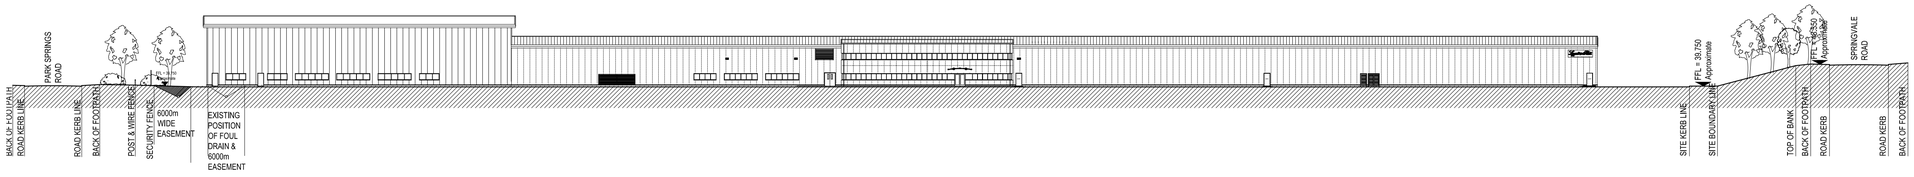

SECTION B - B



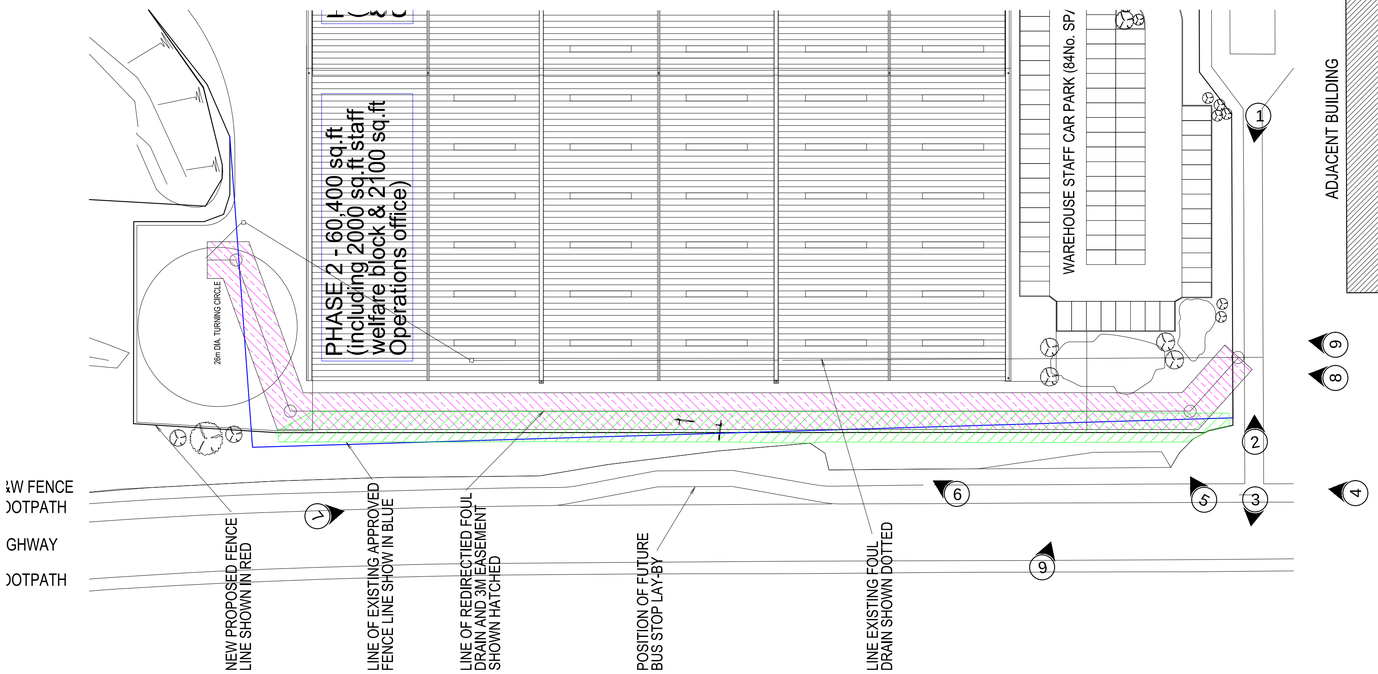

AREA OF EXISTING LANDSCAPE PLANTING THAT WILL BE AFFECTED BY CONSTRUCTION WORKS. ALL PLANTING AFFECTED WILL BE REPLACED ON COMPLETION OF CONSTRUCTION WORKS

REV. B - 23th JUN 2014
SIZE OF PHASE 2 EXTENSION REDUCED (62,375 sq.ft down to 60,400 sq.ft), LINE OF DRAIN DIVERSION AMENDED AND FENCE ADJUSTED TO SUIT. HEIGHT OF PHASE 2 INCREASED
REV.A - 11th JAN 2008
HEIGHT AND GRADIENT OF NEW EARTH MOUND (SECTION A-A) AMENDED. UPDATED SITE PLAN ADDED. AREA OF EXISTING PLANTING AFFECTED BY CONSTRUCTION WORKS ADDED & NOTE REGARDS REPLACEMENT
REVISIONS

CLIENT

Leggett & Platt
Bedding Components Europe

PROJECT TITLE

SPRING MANUFACTURING PLANT,
GRIMETHORPE, BARNSLEY

DRAWING TITLE

SITE SECTIONS

JOB NUMBER	DRAWING NUMBER	REVISION
07036	P05	B
DATE	SCALE	SHEET
AUG '07	1:500	A1

STATUS

PLANNING

ashton smith ASSOCIATES

Belvedere House, 2 Victoria Avenue,
Harrogate, North Yorkshire HG1 1EL
Tel: 01423 522882 Fax: 01423 565104
info@ashtonsmith.co.uk
www.ashtonsmith.co.uk

07036 L & P