
Existing Proposed Elevation - Scale 1:100



Red Facing brick to match rear elevation

White upvc windows


Existing Rear Elevation - Scale 1:100

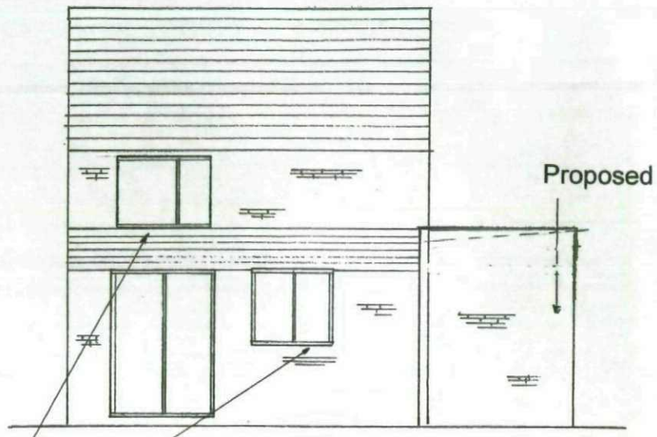


Existing ~~timber~~ upvc window

Indicates site boundary – – – – –

Proposed Site Plan Scale - 1:200

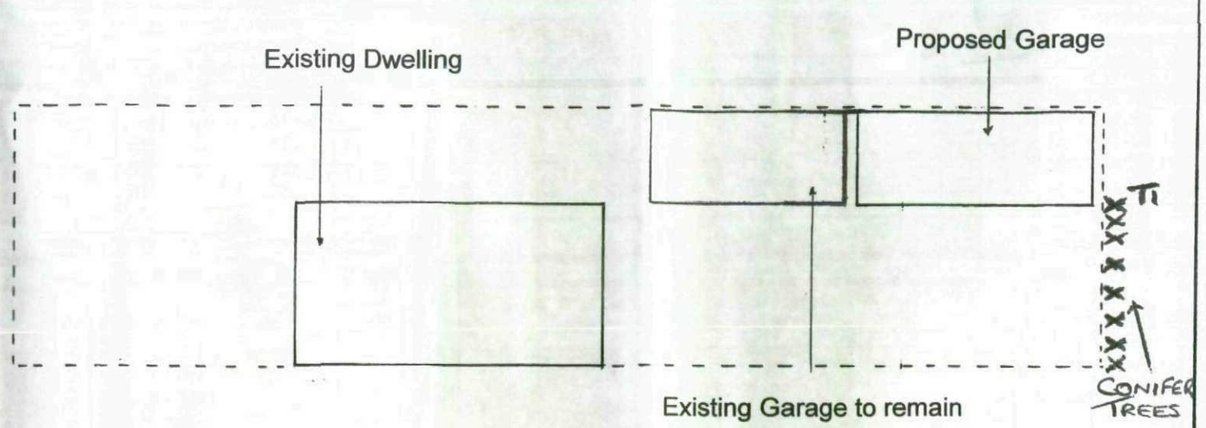

Existing Site Plan Scale - 1:200

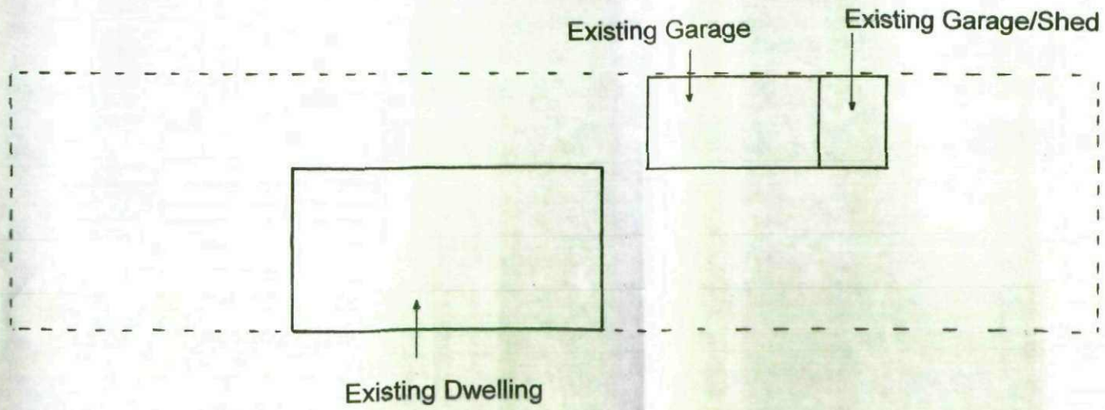

George H Gibbs
6, St. Christophers Close
Ardsley, BARNSLEY
South Yorkshire
S71 5DA


24/11/2008

Proposed Detached Garage
6 St Christophers Close
Ardsley
Barnsley
South Yorkshire


Existing/Proposed Rear Elevation
Existing/Proposed Site Plan

DRAWING REF. GHC 03

Proposed garage from side

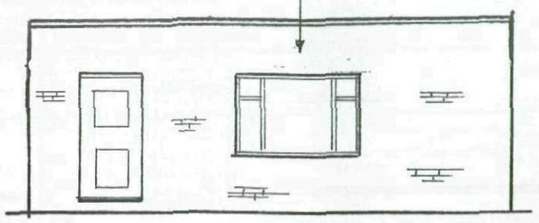


Proposed Side Elevation

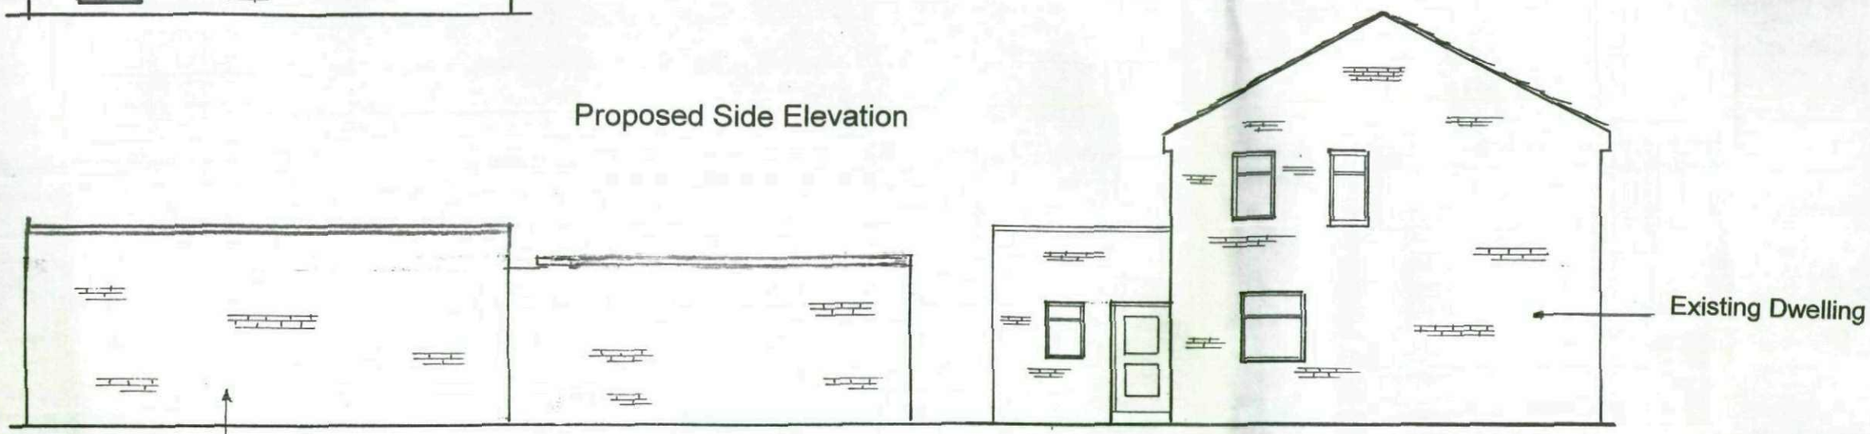

Existing Dwelling

Proposed Garage

Existing Side Elevation

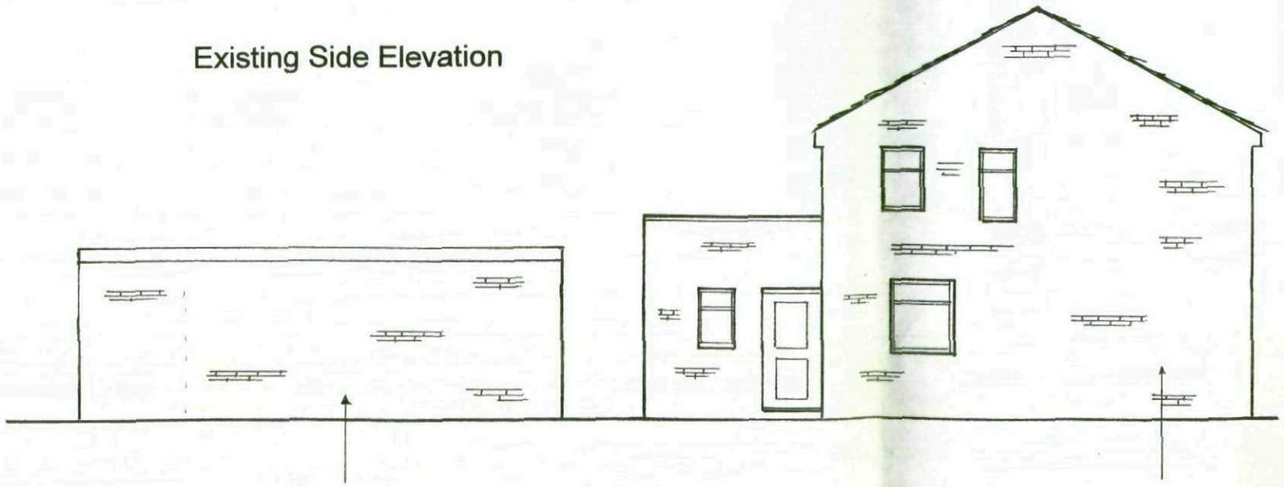

Existing garage/shed

Existing Dwelling

George H Gibbs
6, St. Christophers Close
Ardsley, BARNSLEY
South Yorkshire
S71 5DA

24/11/2008.

Proposed Detached Garage
6 St Christophers Close
Ardsley
South Yorkshire

Existing/Proposed Side Elevations
Scale 1:100
DRAWING REF. GHG 02