A2 size sheet

ELEVATIONS - Scale 1:100




REAR ELEVATION




SIDE ELEVATION (R)



SIDE ELEVATION (L)

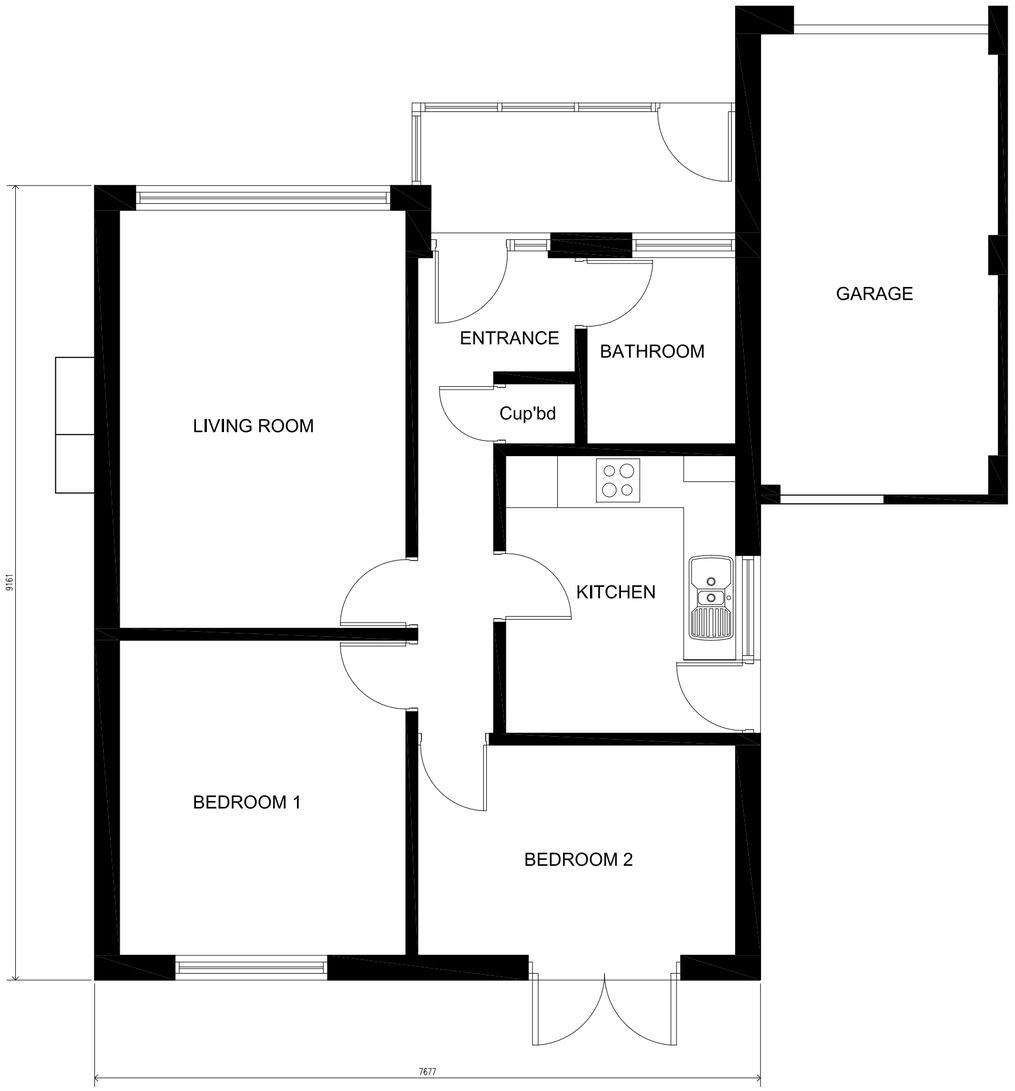

LAYOUT PLAN - Scale 1:50

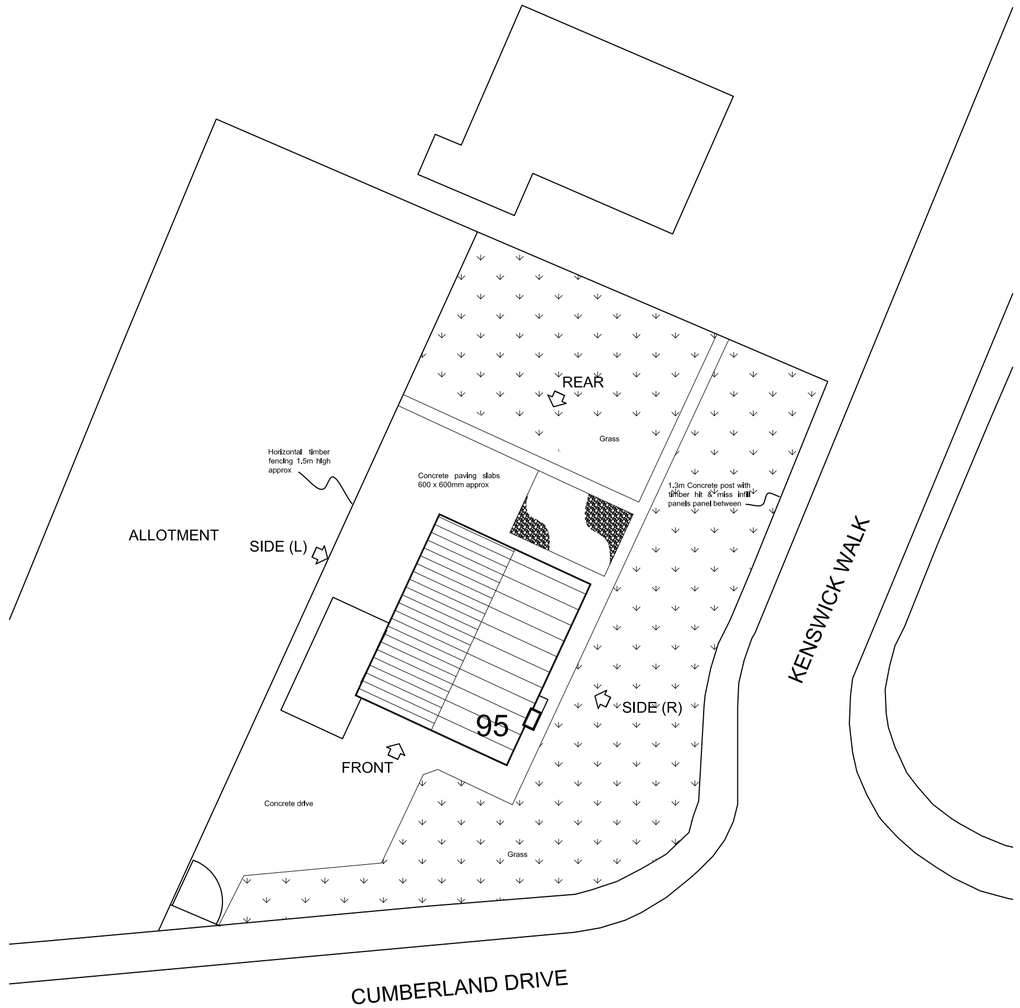

SITE PLAN
Scale 1:200

Rev:	Date:	Description:	By:

07762656187
steven@drawit.biz
www.drawit.biz
15 Medway Close
Barugh Green
Barnsley
S75 1NY

Purpose: PLANNING

Status: EXISTING
Dwg of: Layout Plan, Elevations & Site Plan

Client:
Mr. M. Bowell

Site Address:
95 Cumberland Drive, Ardsley
Barnsley, S71 5DF

Project:
Proposed rear extension

Drawn by:	Date:	Rev:
SH	04/10/2012	
Scale: As Shown	Dwg No: 1216_102	

Important notice: Do not scale off this drawing. Critical dimensions should be checked on site prior to works commencing. Dimensional conflicts should be brought to Draw it's attention as soon as they become apparent. Failure to do so could render the contractor liable for subsequent losses. Copyright in this drawing and any work executed from this drawing remains the property of Draw it.

© Copyright Draw it 2010