Drawing No.	Rev No.
MKB001 -008	

Scale 1:100


0 1 2 3 4 5 10 15

N

W E

S

INDICATIVE ONLY

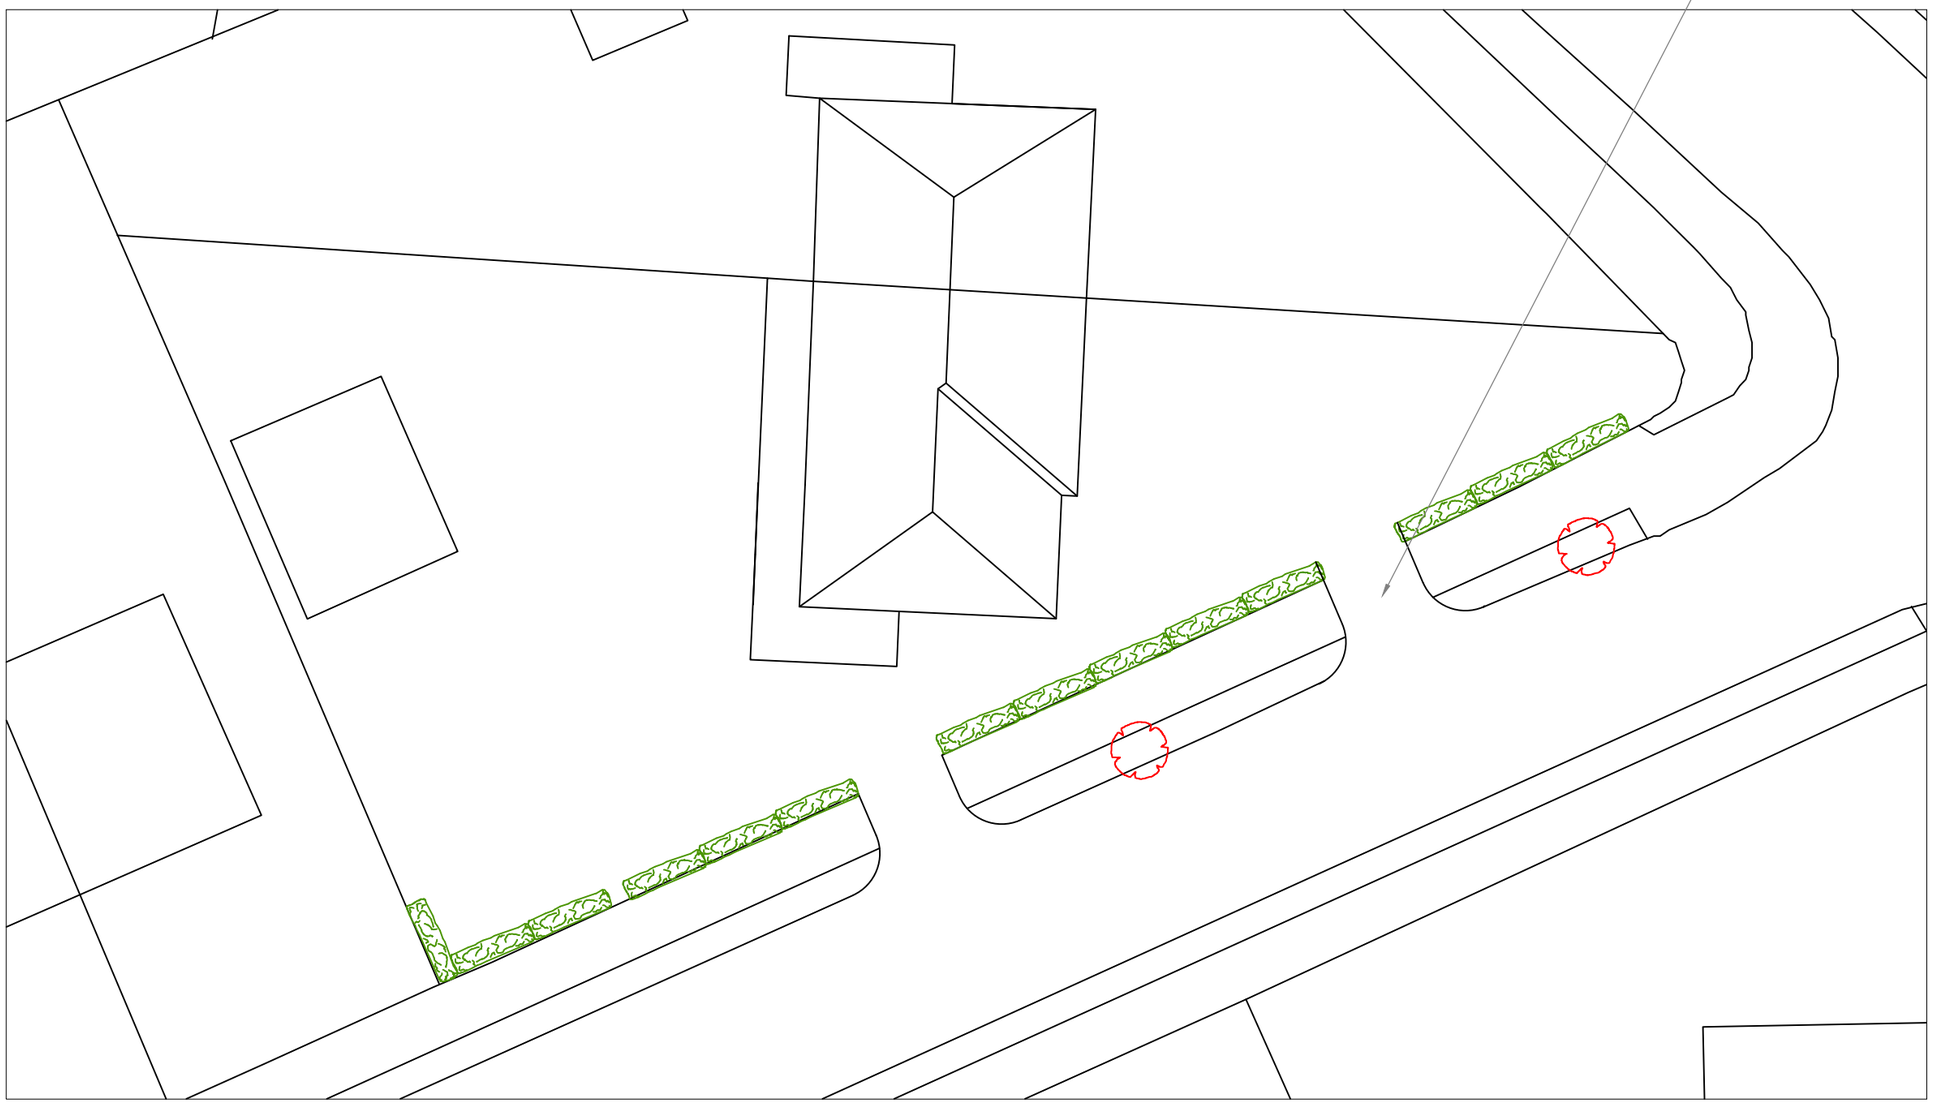

SITE PLAN
SCALE 1:200 AT A3

DO NOT SCALE: Contractor to check all dimensions and report any omissions or errors

NOTES

Rev	Description	By	Chk	App	Date

JRB DESIGNS Ltd
1 Saville Road
Cudworth
Barnsley
S72 8LT
Tel: 01226 383542
Fax: 01226 380078
Mob: 07970 541192
Email: john@jrbdesigns.co.uk

This drawing is copyright. © jrbdesigns Ltd.

Client

MRS. K BAKER

Drawing Title

BLOCK PLAN

Address

11 EDERTHORPE LANE
DARFIELD
BARNSLEY
S73 9BH

Project Title:

PROPOSED TWO STOREY SIDE EXTENSION

Purpose of Issue:

PLANNING

Drawing Status

FIRST ISSUE

Scale at A3	Drawn By	Date	
AS SHOWN	JRB	07/06/2023	
Checked By	Date	Approved By	Date
	07/06/2023		07/06/2023
Project No.	Drawing No.		Revision
MKB001	008		-

APPROVAL [X] INFORMATION [ ] TENDER [ ] CONTRACT [ ] CONSTRUCTION [ ]