

- Dimensions are all in millimeters, unless stated otherwise.
- It is the recipients responsibility to print this document to the correct scale.
- All the relevant drawings and specifications should be read in conjunction with this drawing.

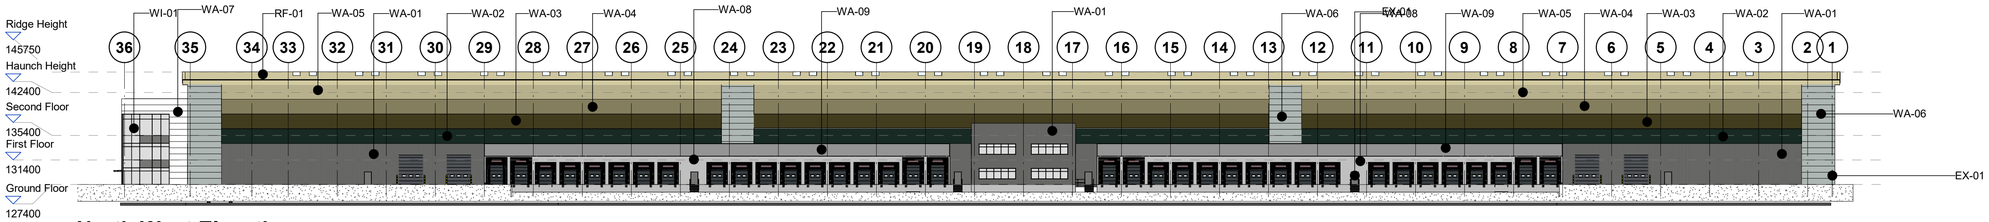


North West Elevation

1 : 500

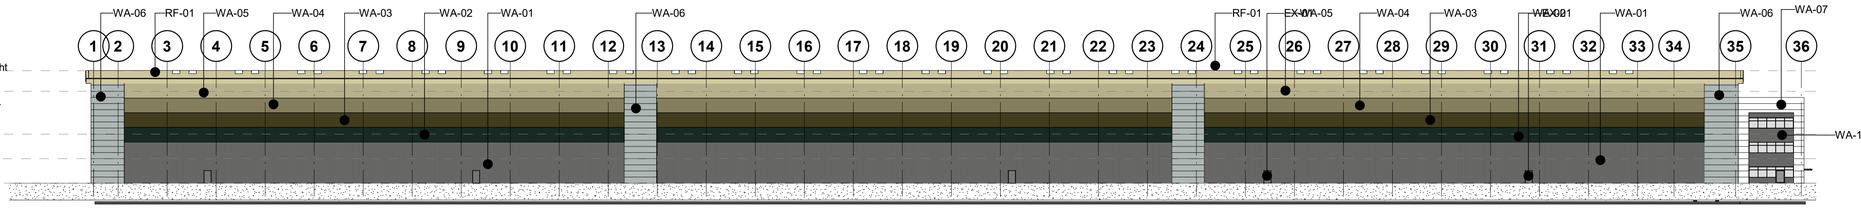


South East Elevation

1 : 500

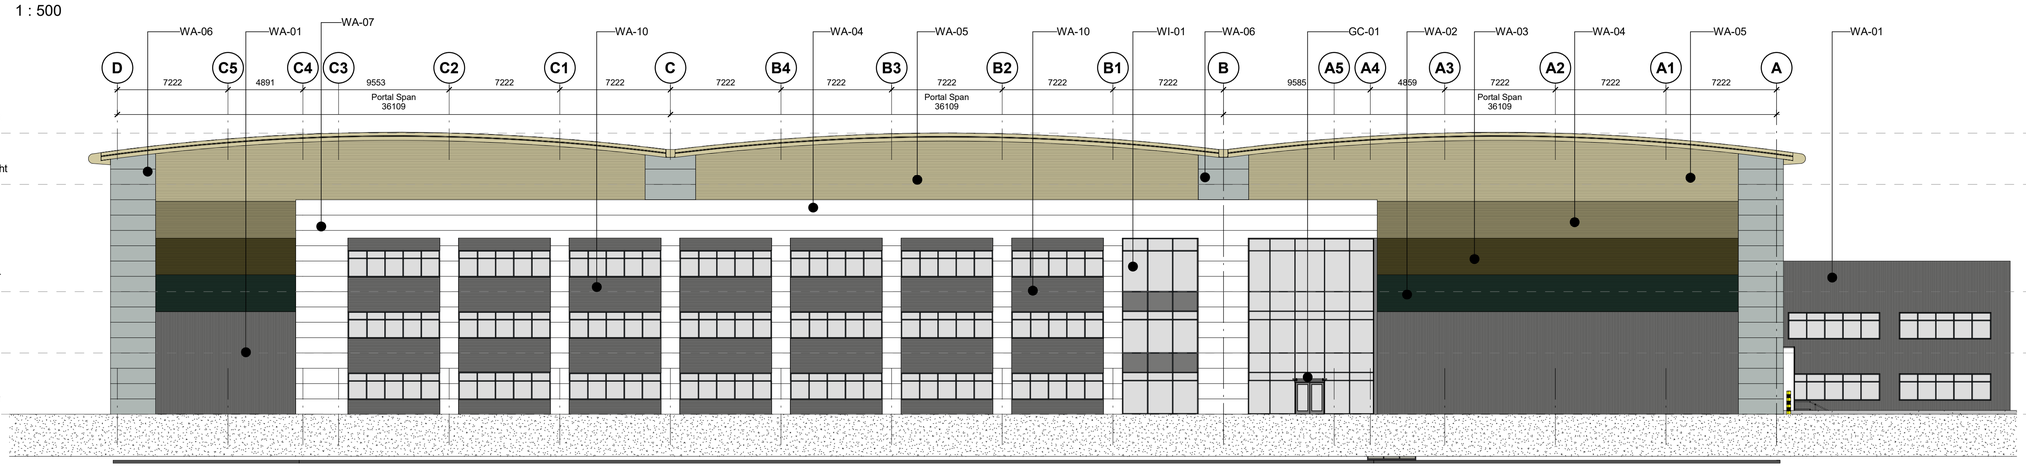


North East Elevation

1 : 200

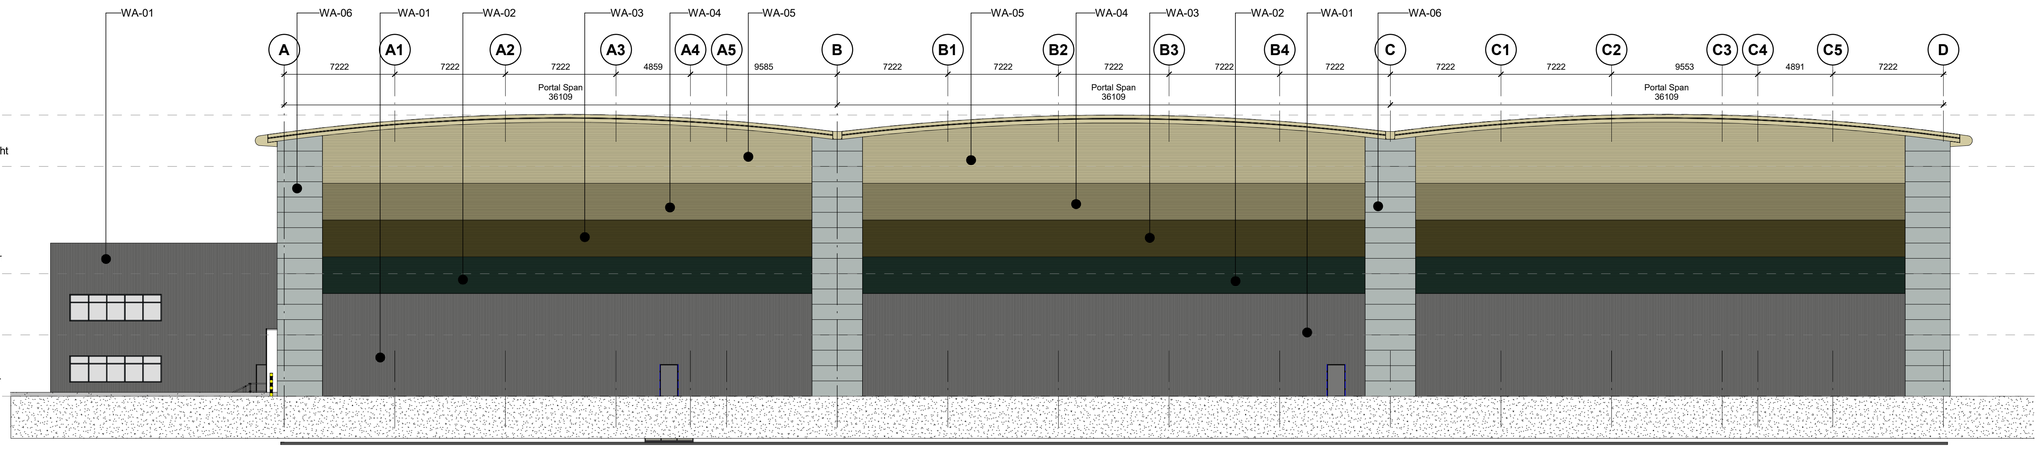


South West Elevation

1 : 200

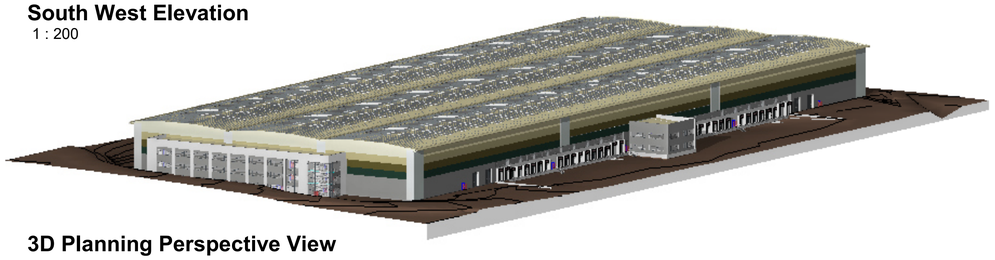

3D Planning Perspective View

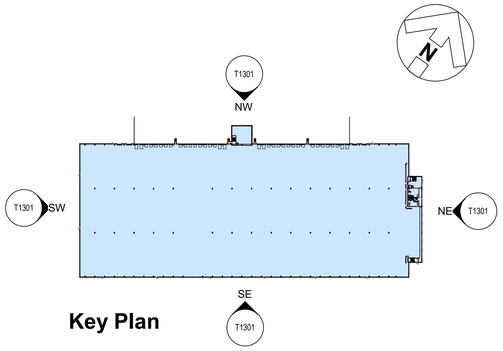

Key Plan

P - Materials Key	
Key Value	Keynote Text

EX-01	Personnel access door Colour: To match adjacent cladding
GC-01	Glazed Canopy
RF-01	Profiled roof cladding Colour: Meadowland RAL 100 80 20
WA-01	Vertically laid Built up profiled wall cladding Colour: Pure Grey RAL 000 55 00
WA-02	Horizontally laid Built up profiled wall cladding Colour: Ivy RAL 170 20 10
WA-03	Horizontally laid Built up profiled wall cladding Colour: Olive Green RAL 100 30 20
WA-04	Horizontally laid Built up profiled wall cladding Colour: Moorland Green RAL 100 60 20
WA-05	Horizontally laid Built up profiled wall cladding Colour: Meadowland RAL 100 80 20
WA-06	Horizontally laid 'flat' composite cladding system Colour: Pure Grey RAL 000 55 00
WA-07	Horizontally laid 'flat' composite cladding system Colour: Pure White RAL 9003
WA-08	Prowall Concrete
WA-09	Translucent Panel Colour: Grey Tinted
WA-10	Vertically laid Built up profiled wall cladding Colour: Pure Grey RAL 000 55 00
WI-01	Glazing system & framing

PLANNING

THIS DRAWING IS FOR PLANNING CONSIDERATION ONLY AND SHOULD NOT BE USED FOR ANY OTHER PURPOSE

1m SCALE 1:200

10m SCALE 1:500

rev	amendments	by	ckd	date

Dearne Valley Parkway, Barnsley

Elevations

Firethorn TRUST

umc architects

3rd Floor, Manchester Club, 81 King Street, Manchester, M2 4AH
+44 (0)161 413 0590 info@umcarchitects.com

Project Status:	Tender	
Suitability / Status:	S0	
Drawn / Checked:	JR / DEB	
Date:	19/11/21	
Scale:	As indicated @ A1	
Project:	Number:	Revision:
21049	P1301	D