


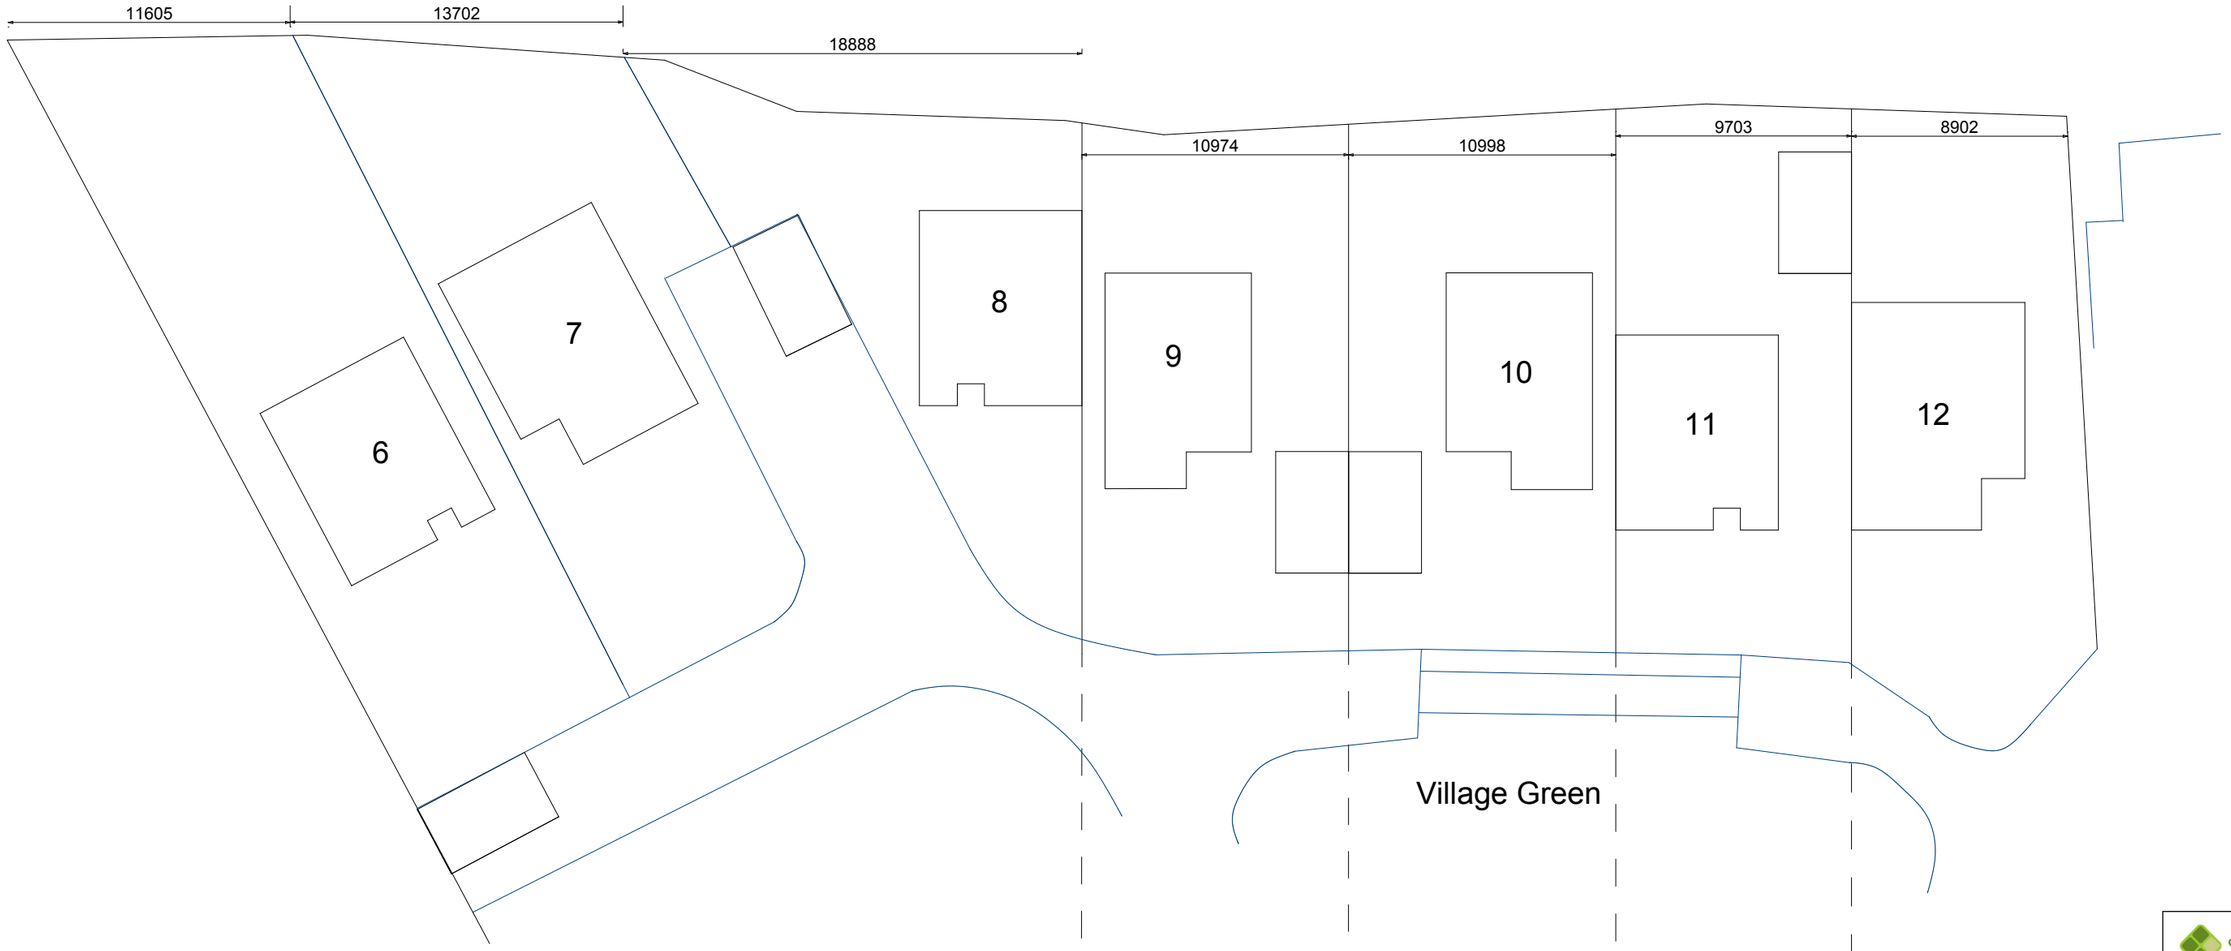

Site4SelfBuild.co.uk

HILL TOP FARM

Site Plan & Street Elevation
Plots 6 to 12

Date: APRIL 2013

Scale: 1:250 @ A3

Drawing Nr: SP6-12/003

Site 4 Self Build, BBIC, Innovation Way
Barnsley. S75 1JL Tel: 01226 249590