




Existing front elevation

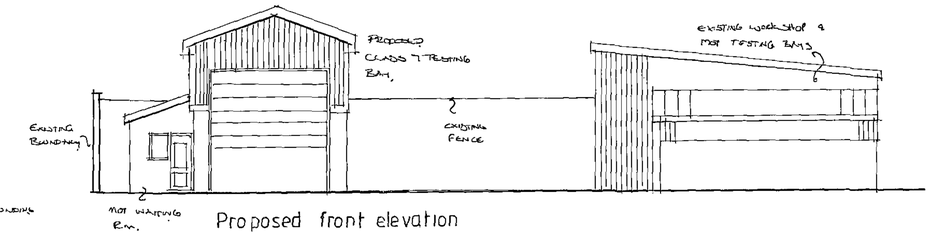


Proposed front elevation

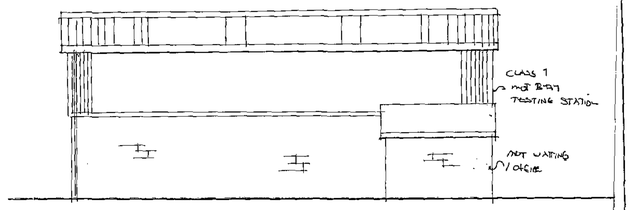


Proposed Side elevation

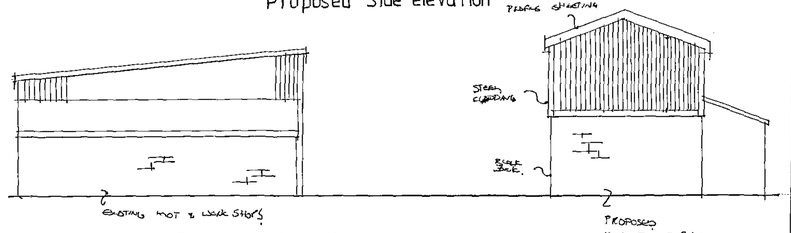


Propoposed Rear elevation

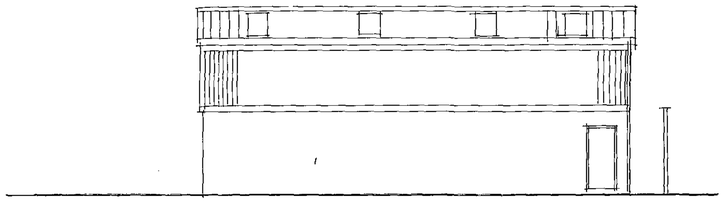


Side elevation

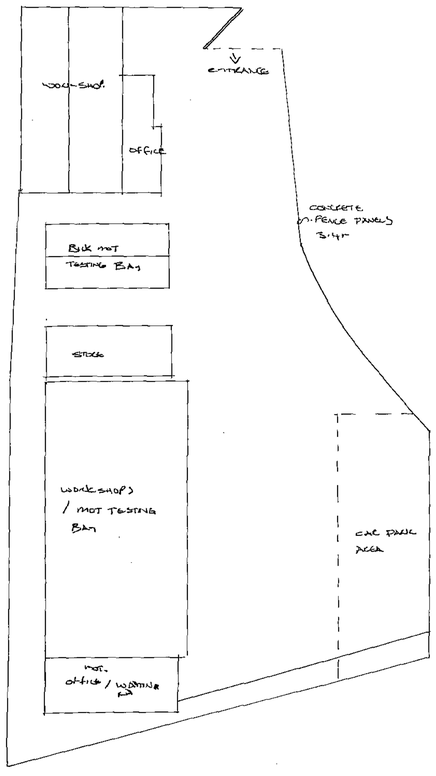

Existing Block plan 1:200

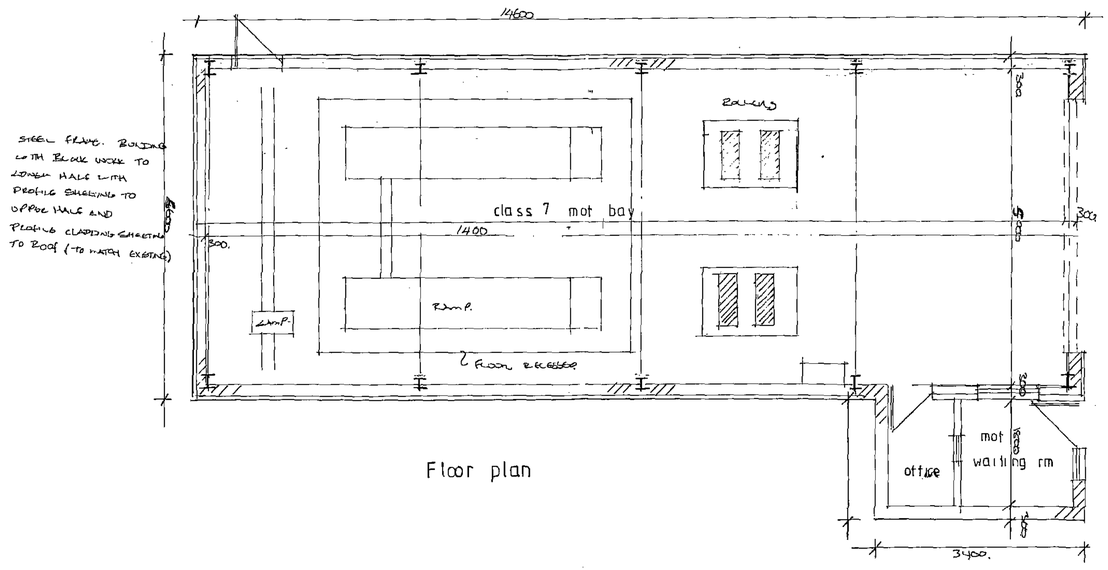

Floor plan

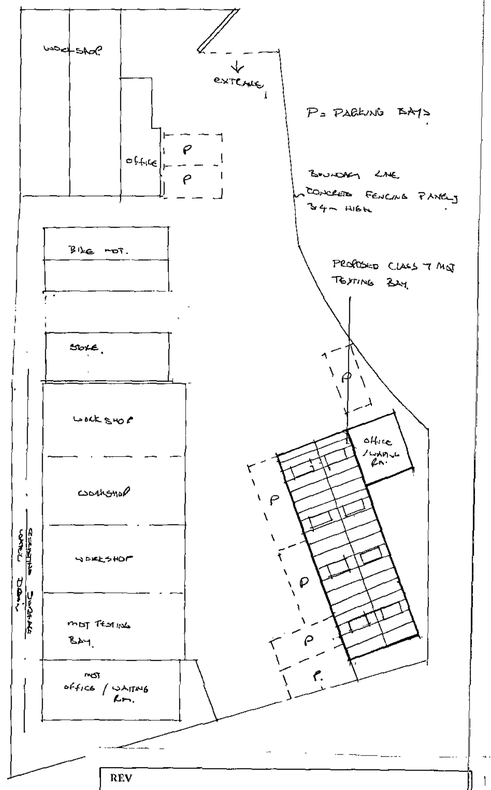

Proposed Block plan 1:200

Barnsley Metropolitan Borough Council
AUG 2009
Corporate Services Division

REV

CLEINT: **RAYNORS AUTO**

TITLE:

Proposed new class 7 Testing station
At Raynors Auto mot and service centre
Princess Drive,
Thurnscoe, S63 0BI

DATE : AUGS 09 SCALE : 1:100,1:50,1:200

DRAWING NO : RA01 REV