
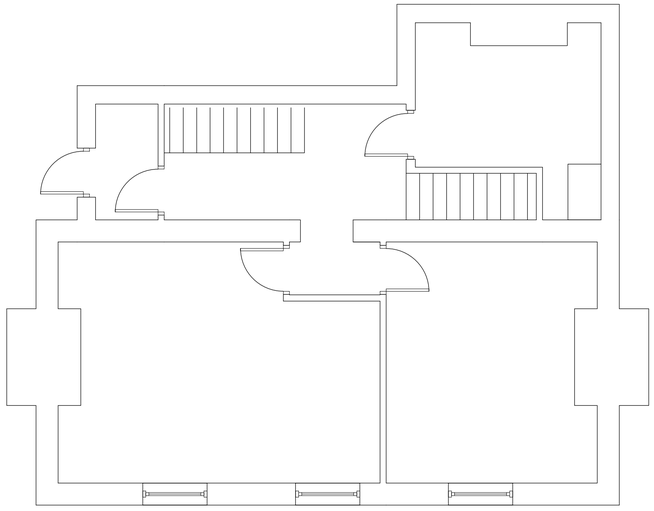


First Floor Plan

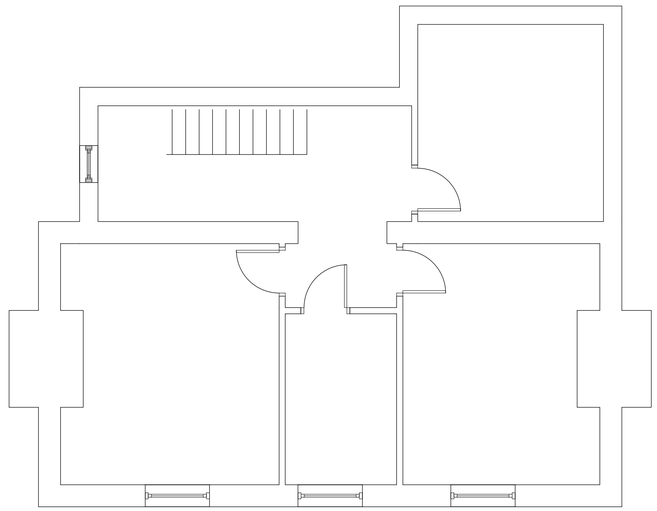

Second Floor Plan

0 5M

R Wilkinson ARIBA
72 East Dulwich Grove
London SE22 8PS
Tel/Fax 0208 299 1935
Mobile 0793 2101265
email: Rwilkinson10@btinternet.com

Sackville Street, Barnsley
Scheme 3 - Existing 1st & 2nd Floor Plans
Scale 1:50 at A1

Drawing No: 72/364/303