Notes:

SKETCH DESIGN DRAWINGS, NOT TO BE USED FOR PLANNING, BUILDING REGULATIONS OR CONSTRUCTION PURPOSES.

DESIGN DEVELOPMENT MAY ALTER AREAS/ COSTS / LAYOUT

COPYRIGHT OF THIS DRAWING BELONGS TO DESIGNSPACE ARCHITECTS, STRICTLY NO COPYING, HIRING OR LENDING WITHOUT AUTHORISATION

Revision: --

Revision List:

0 10m

Project/ Client: 3 Foxmill / Ecob


Drawing Title: Site Plan - Existing & Proposed

Drawing Number: 2102/TP/002

Scale at A3: 1:200


N

Date:Oct 20

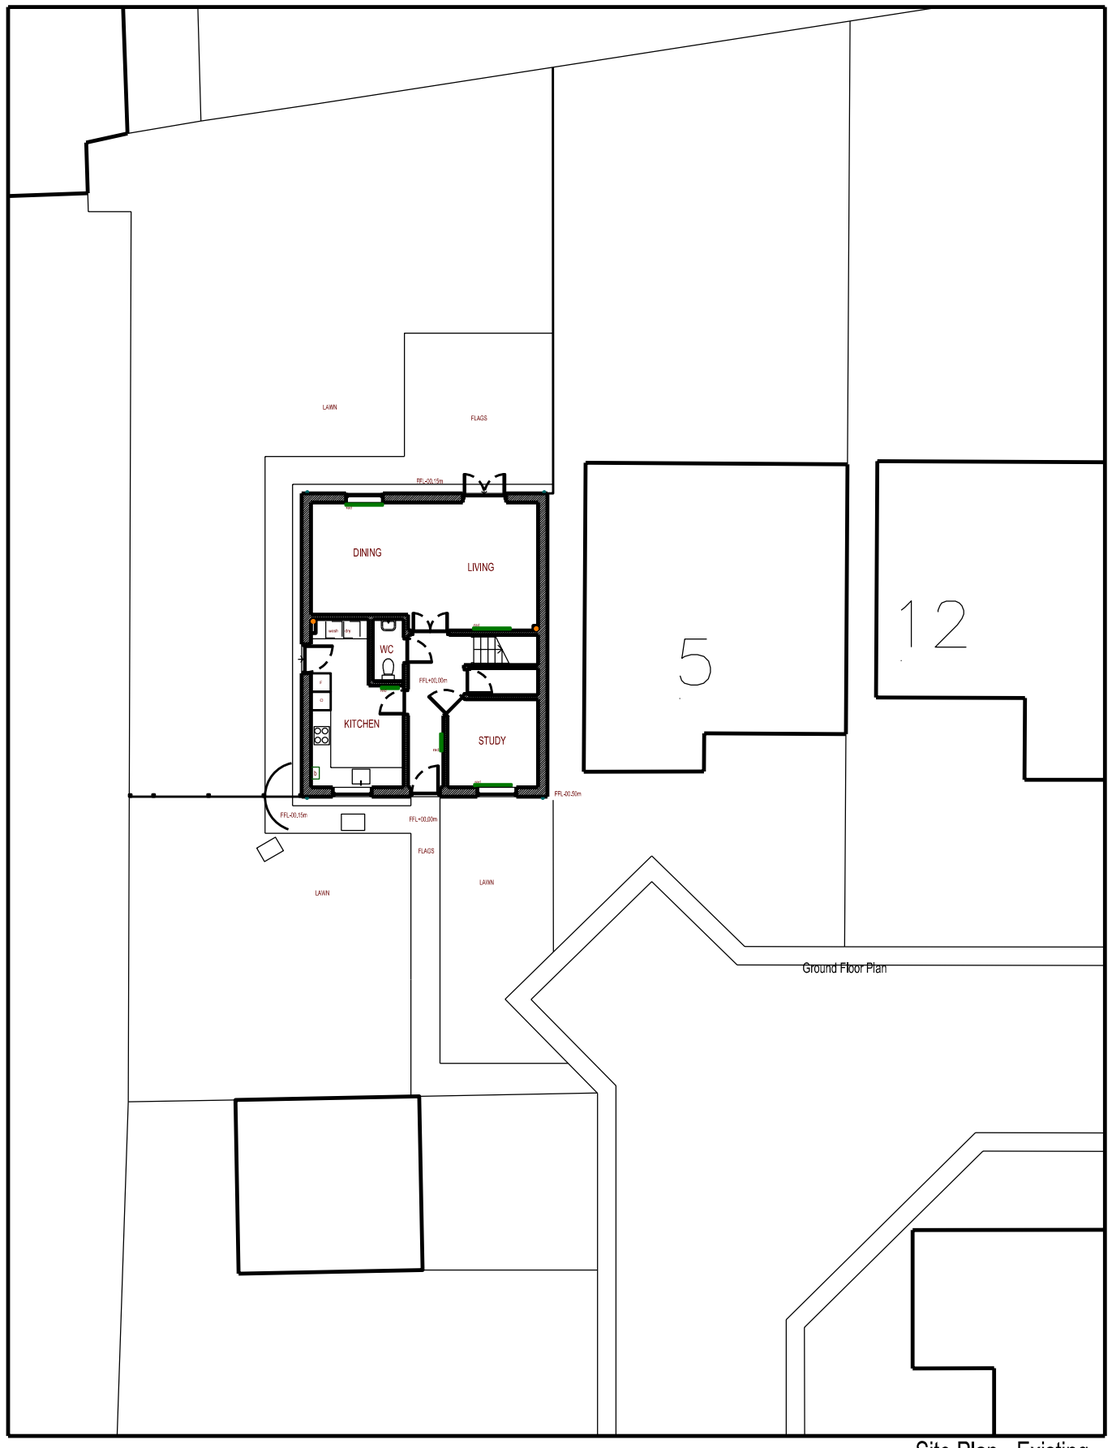

Ground Floor Plan

Site Plan - Existing

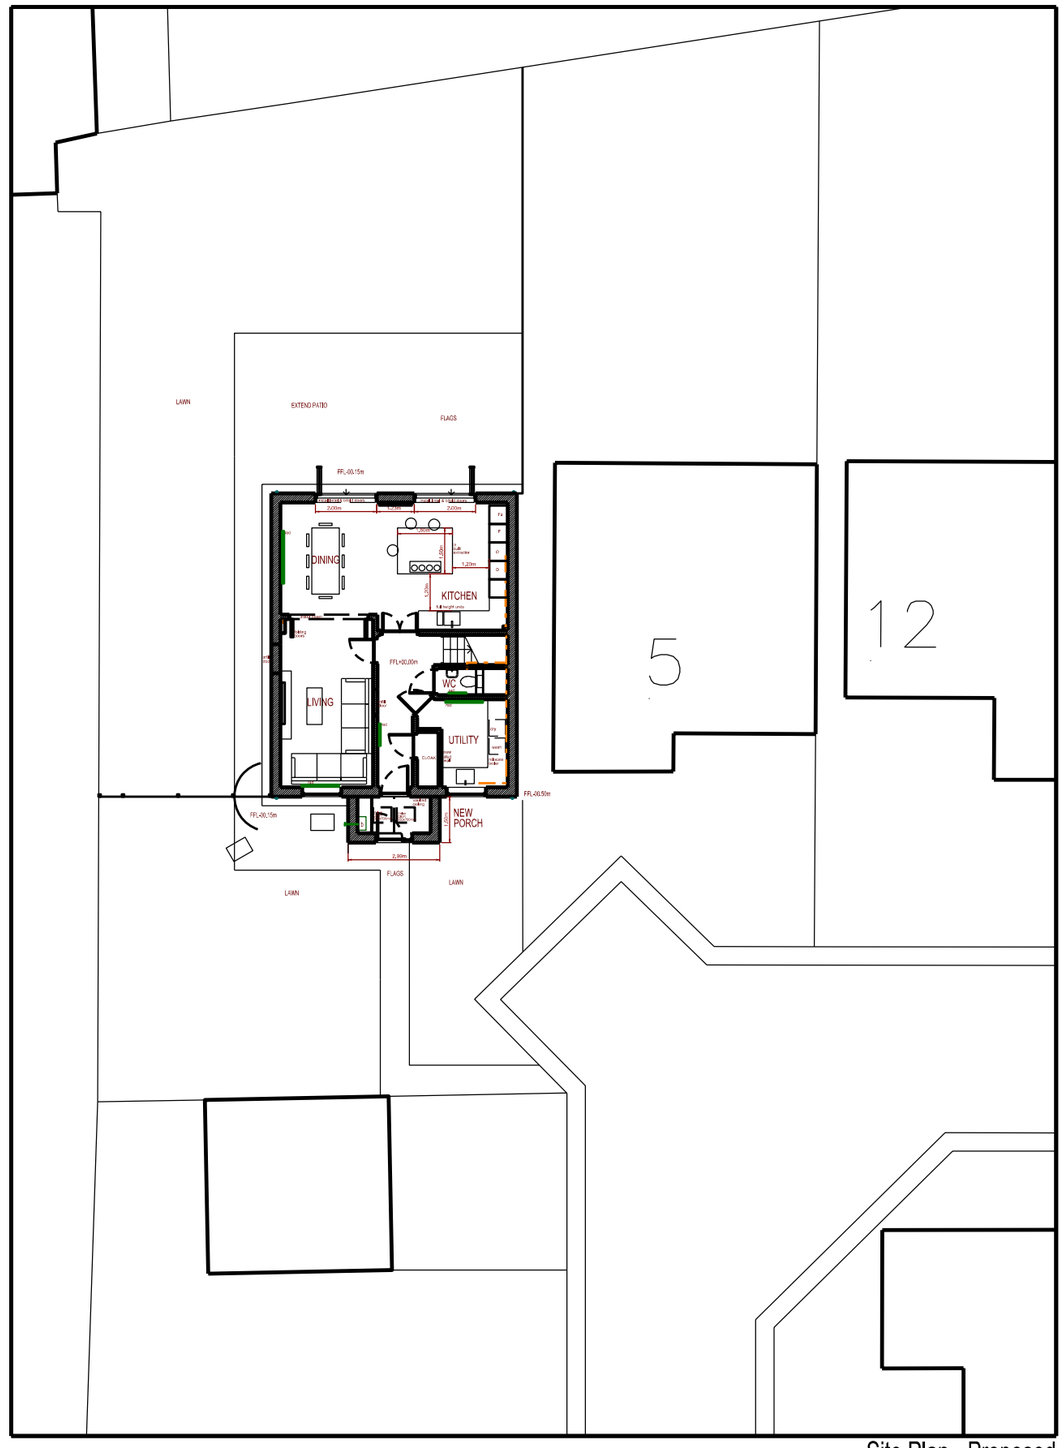

Site Plan - Proposed

DSA design space architecture

t: +44 (0)1226 762697 e:info@designspacearchitects.co.uk www.designspacearchitects.co.uk