

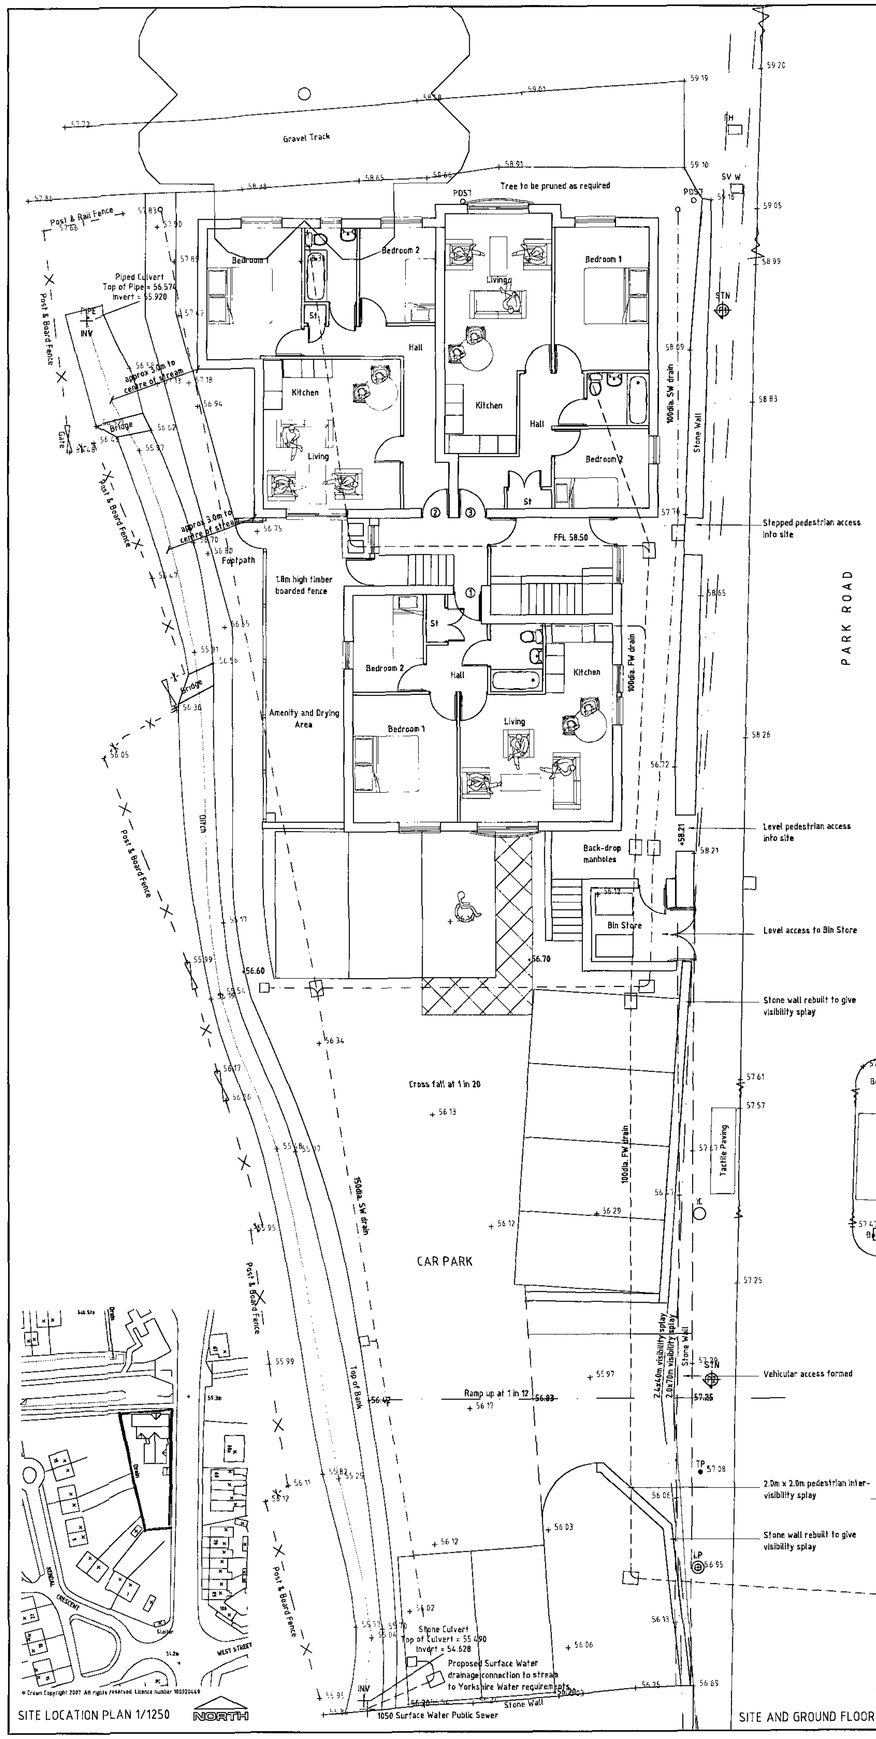


SITE LOCATION PLAN 1/1250


SITE AND GROUND FLOOR PLAN

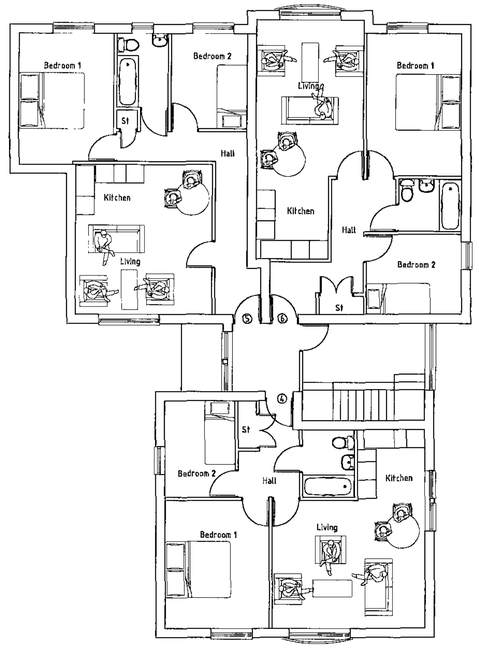

FIRST FLOOR PLAN

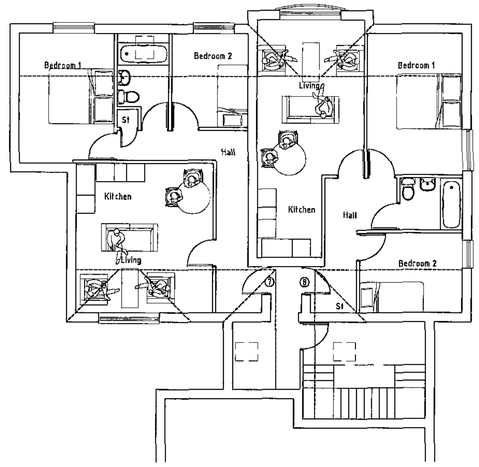


SECOND FLOOR PLAN

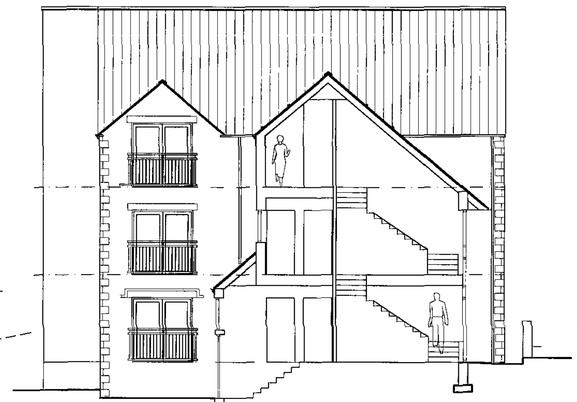

SECTION THROUGH STAIRCASE



EAST ELEVATION

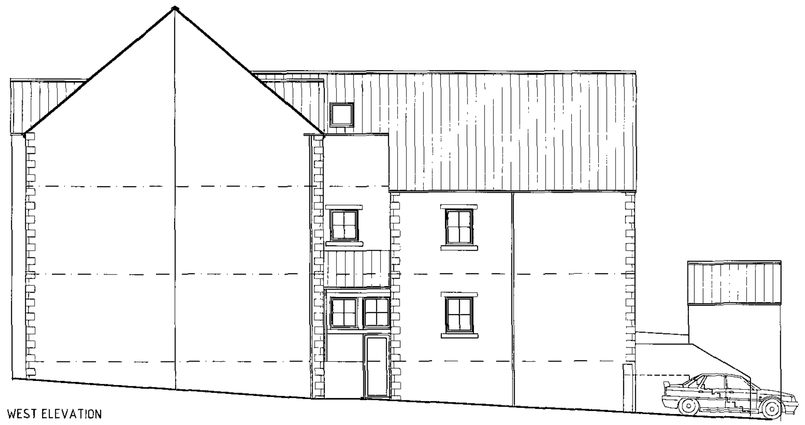

WEST ELEVATION



SOUTH ELEVATION



NORTH ELEVATION

D: Pedestrian intervisibility splay added, 1 in 12 gradient to ramp, Flat 7 Bedroom windows re-positioned — February 2008
C: Revised for Planning — January 2008
B: Drainage amended — January 2008
A: Revised for Planning re-submission — November 2007

Client
HADFIELD DEVELOPMENTS

Project
RESIDENTIAL DEVELOPMENT
PARK ROAD,
WORSBROUGH, BARNSLEY

Drawing
PLANNING DRAWING

Barnsley Metropolitan Borough Council
- 7 FEB 2008
Corporate Mail Room

windle cook architects
927 Chesterfield Road. Sheffield S8 0SS
tel. 0114 235 9910
fax. 0114 235 9861

Drawn by	Date	Scale
1/100	JULY 2007	1/100
Checked by	Drawing No.	Rev.
	07-455-C01	D