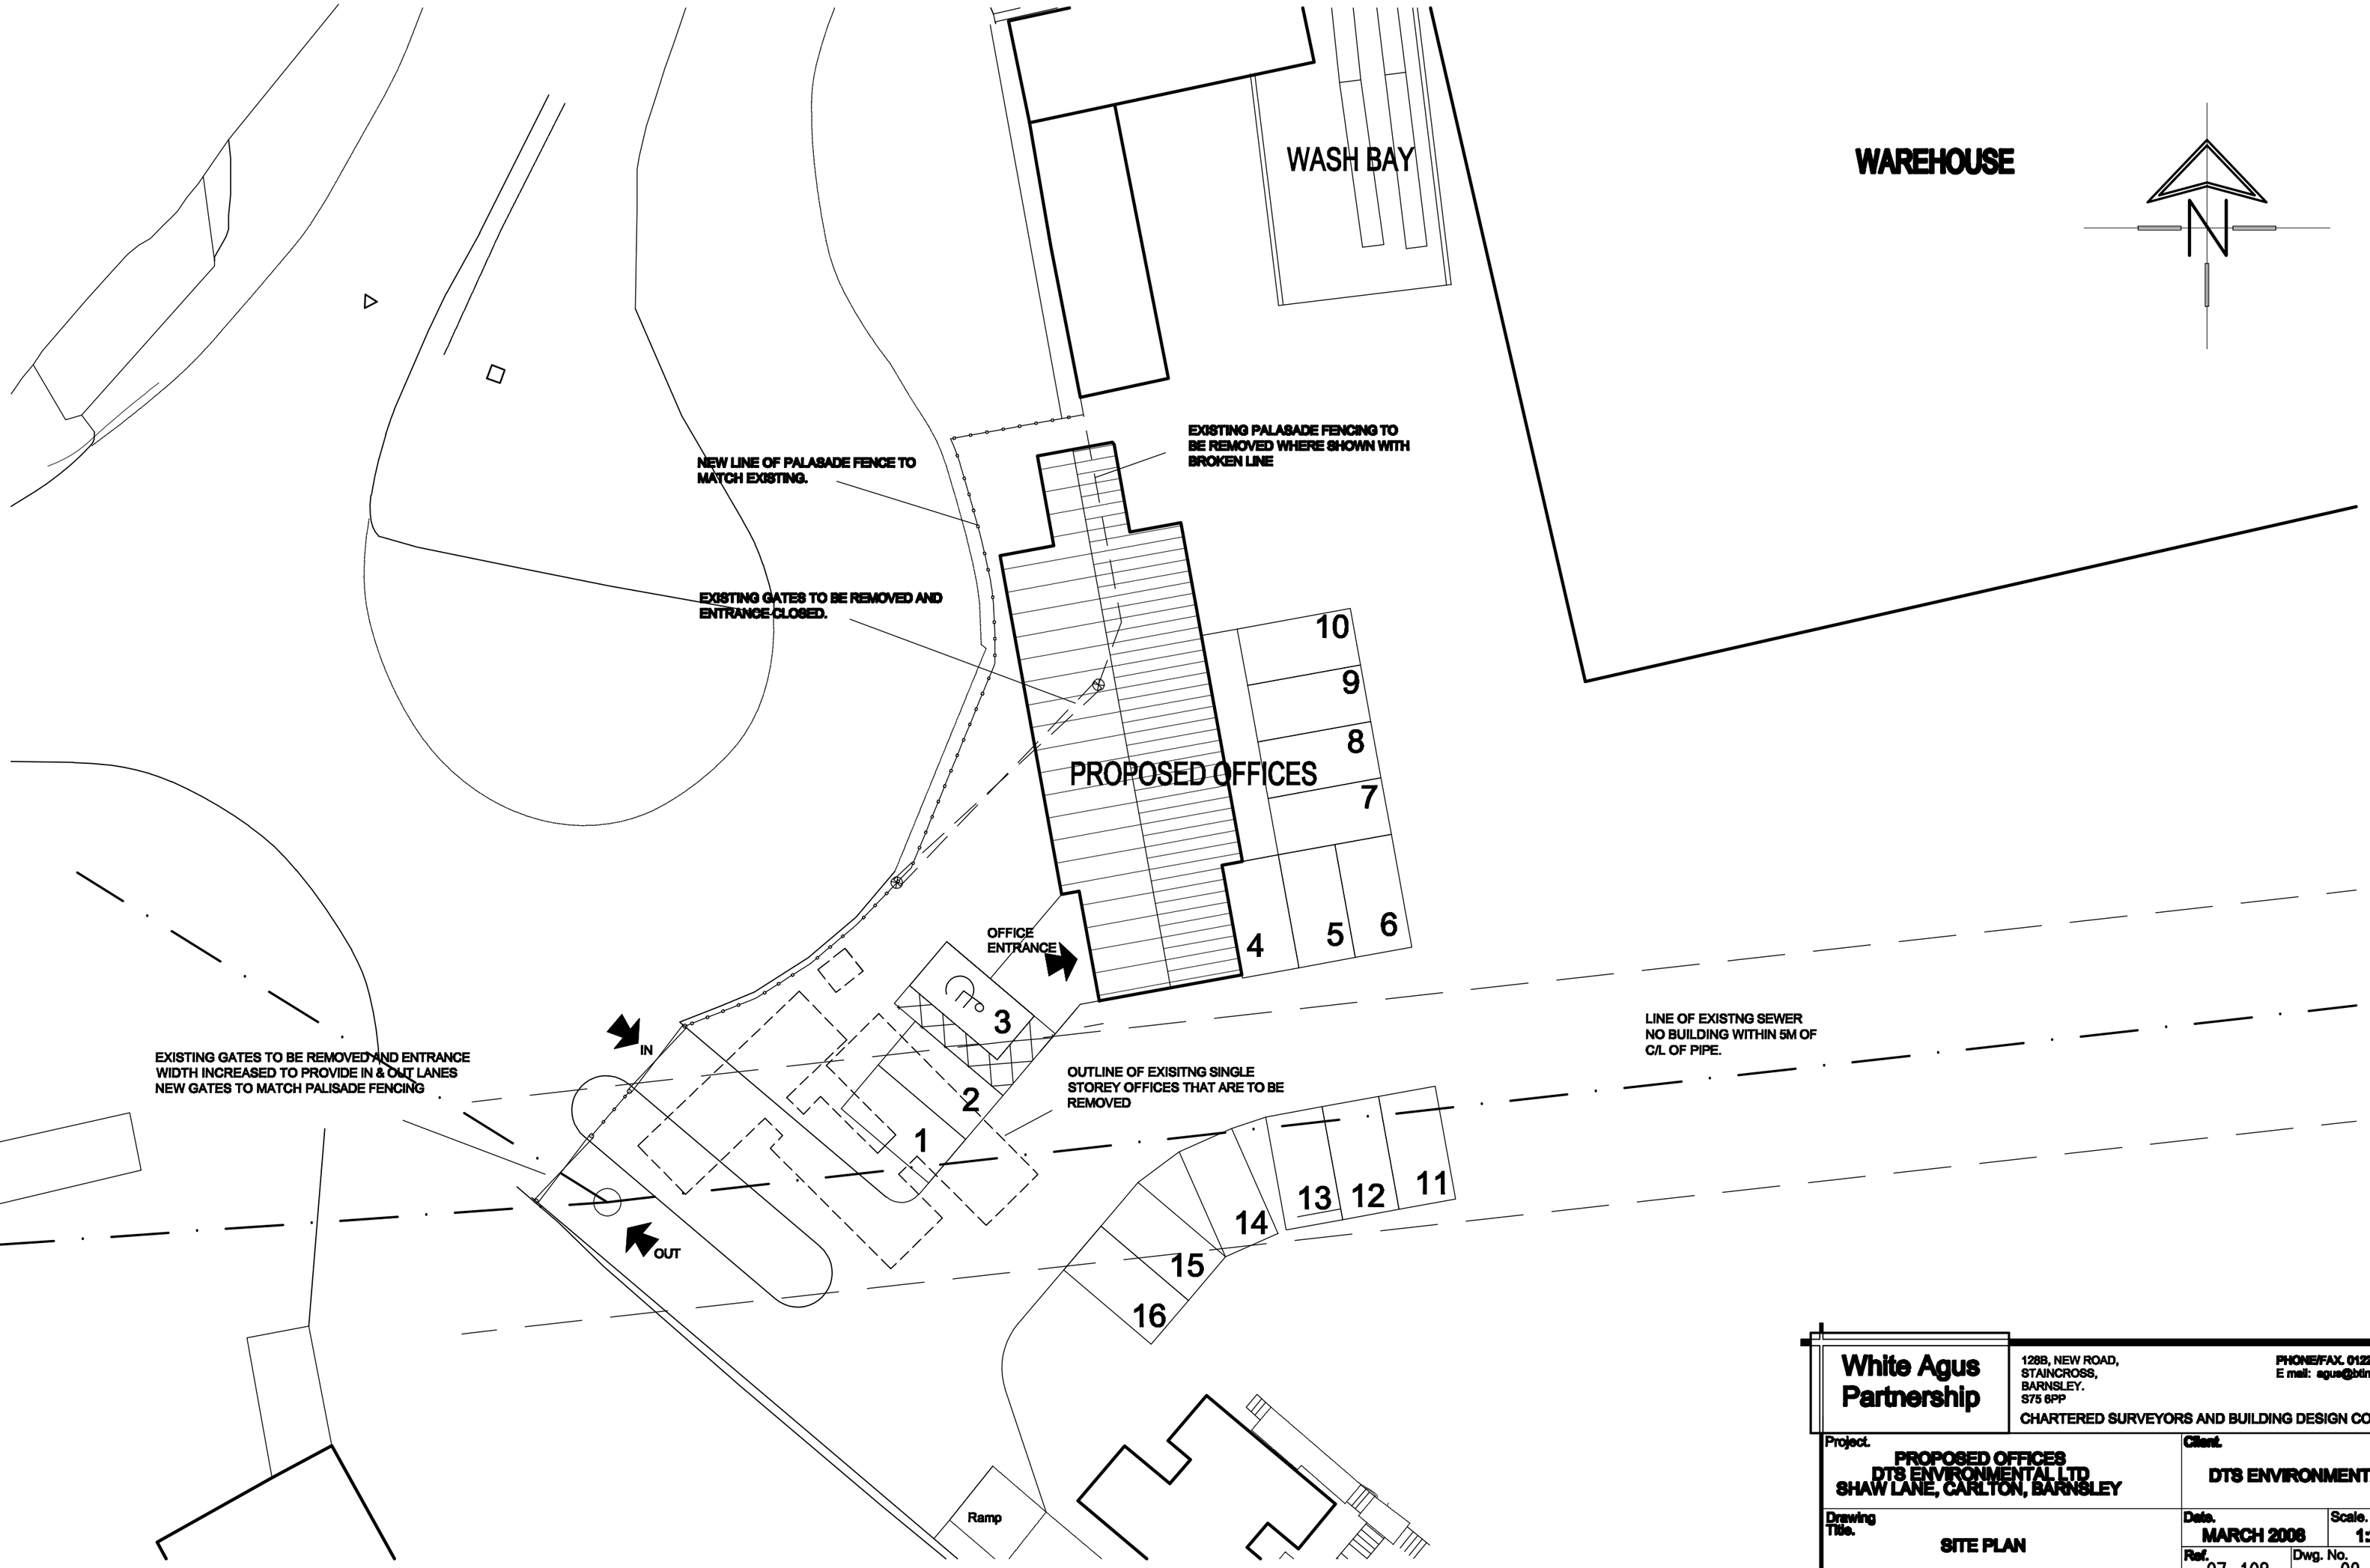


White Agus Partnership

128B, NEW ROAD,
STAINCROSS,
BARNSLEY.
S75 6PP

PHONE/FAX. 01226 208482
E mail: agus@btinternet.com

CHARTERED SURVEYORS AND BUILDING DESIGN CONSULTANTS

Project. PROPOSED OFFICES DTS ENVIRONMENTAL LTD SHAW LANE, CARLTON, BARNSLEY	Client. DTS ENVIRONMENTAL LTD
Drawing Title. SITE PLAN	Date. MARCH 2008
	Scale. 1:200 @ A2
	Ref. 07-108
	Dwg. No. 02
	Rev. C

Date	Suffix	Description	Date	Suffix	Description
14-05-08	A	OFFICES REVISED, STORES ADDED			
29-05-09	B	STORES OMITTED, OFFICES REVISED			
05-06-09	C	GENERAL UPDATE			