



front elevation-as existing

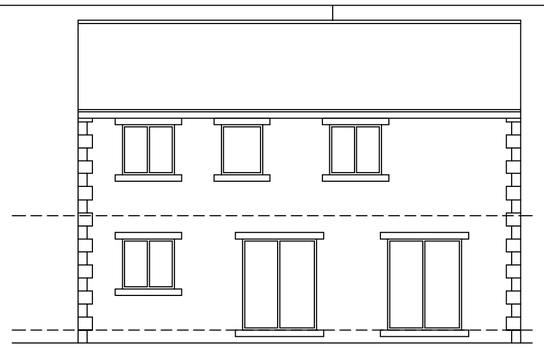

rear elevation - as existing

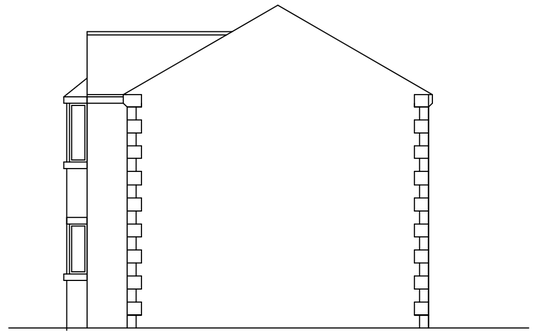


side elevation -as existing




front elevation-as proposed




rear elevation - as proposed

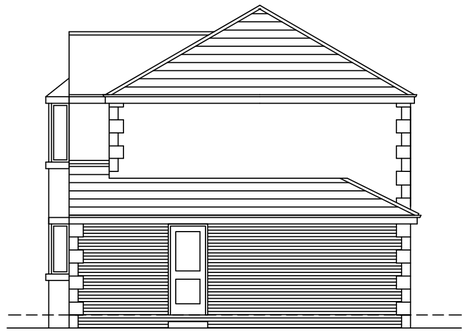


side elevation -as proposed

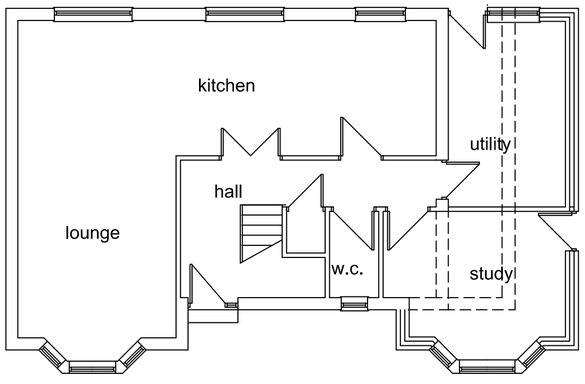


Ground Floor Plan.
As Proposed

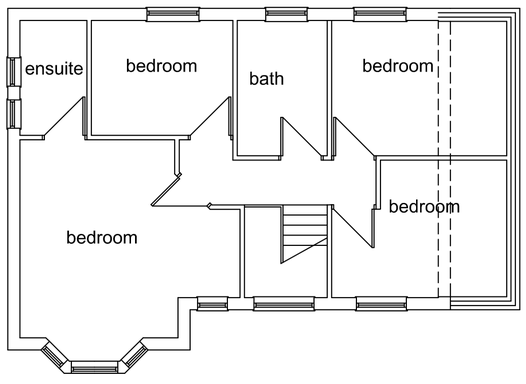

First Floor Plan.
As Proposed

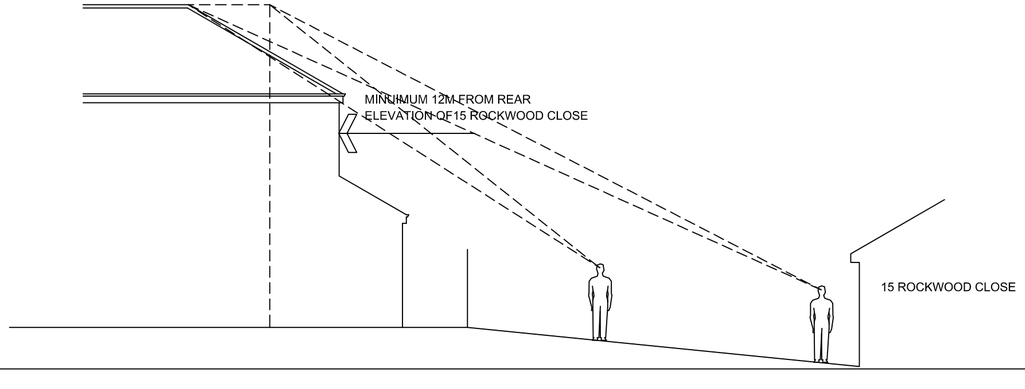

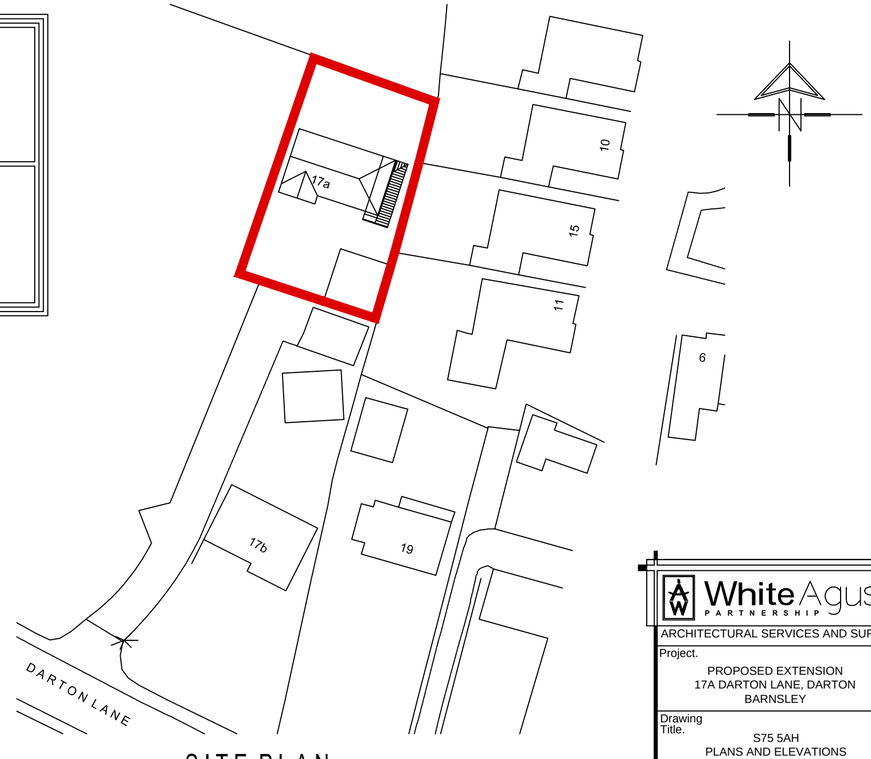

SITE PLAN

SCALE 1:500

White Agus PARTNERSHIP
8 MORSTON BUSINESS PARK,
WHALEY ROAD, BARUGH GREEN,
BARNSLEY.
S75 1HQ
Phone: 01226 208482
Fax: 01226 283030
Email: info@whiteaguspartnership.co.uk
Web: www.whiteaguspartnership.co.uk
ARCHITECTURAL SERVICES AND SURVEYORS

Project.	Client.
PROPOSED EXTENSION 17A DARTON LANE, DARTON BARNSLEY	MR D. CHAMBERS
Drawing Title. S75 5AH PLANS AND ELEVATIONS	Date. JAN 2010 / Scale. 1:100 @ A3 Ref. 09-088 / Dwg. No. 02 / Rev. B

Date	Suffix	Description	Date	Suffix	Description
12-01-10	A	ROOF REVISED			
04-01-17	B	SIDE DOOR ADDED & EXISTING GABLE RETAINED			