




PROPOSED GROUND FLOOR PLAN
SCALE 1:50

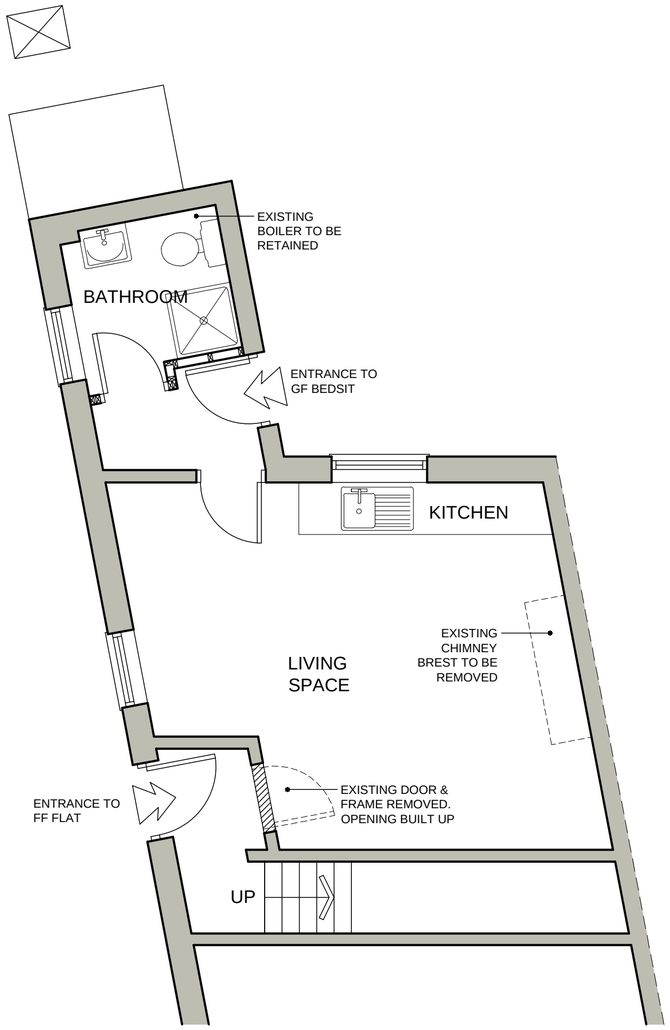


PROPOSED FIRST FLOOR PLAN
SCALE 1:50

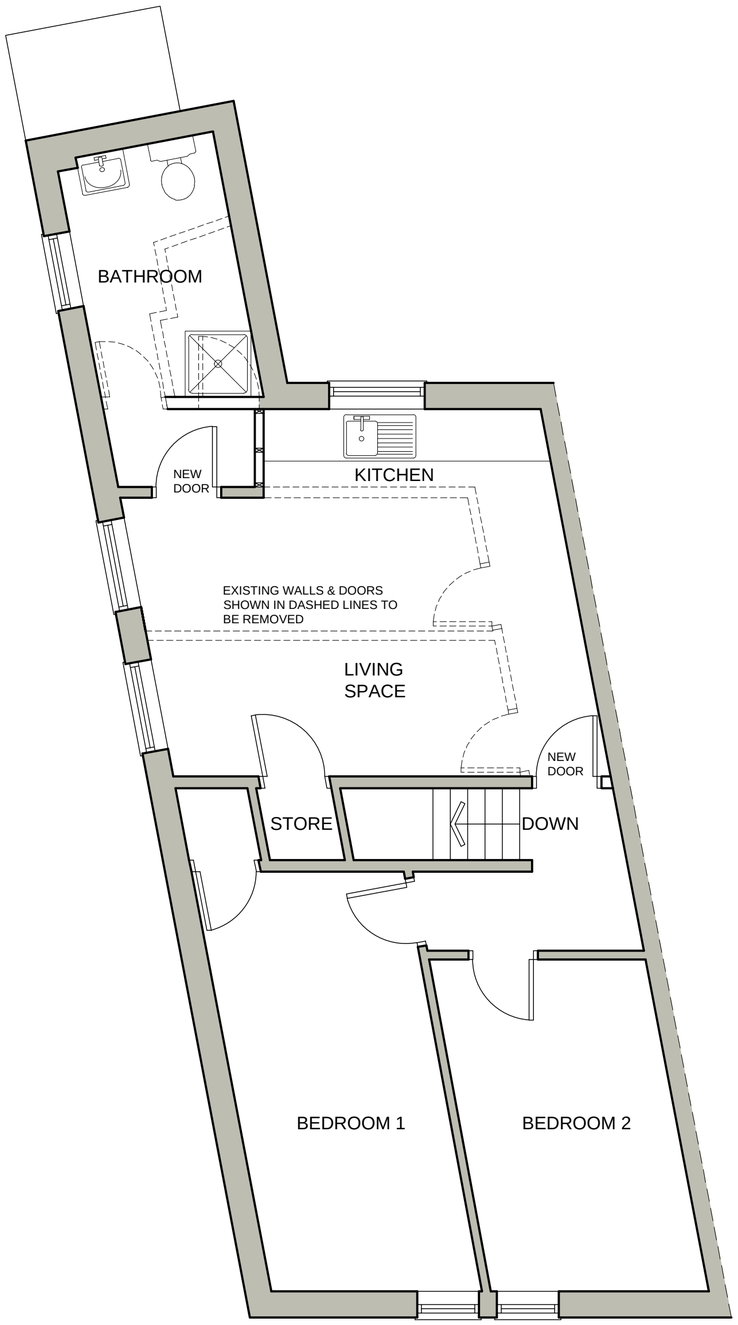

LOCATION PLAN
SCALE 1:1250

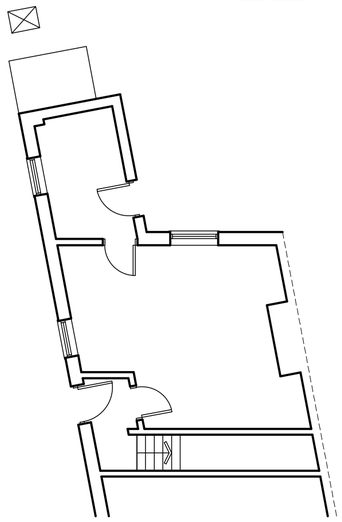

EXISTING GROUND FLOOR PLAN
SCALE 1:100

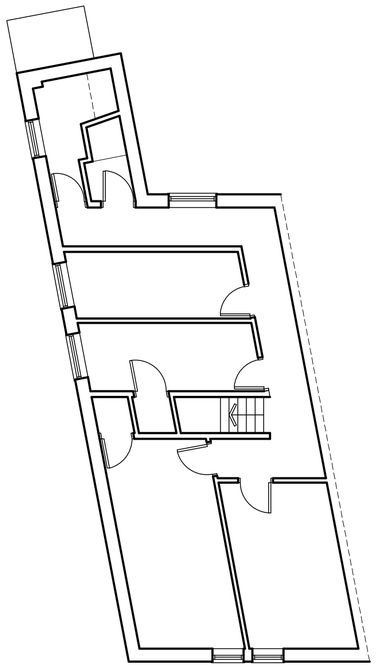

EXISTING FIRST FLOOR PLAN
SCALE 1:100

White Agus PARTNERSHIP
8 MORSTON BUSINESS PARK,
WHALEY ROAD, BARUGH GREEN,
BARNSLEY,
S75 1HQ
Phone: 01226 208482
Fax: 01226 283030
Email: info@whiteaguspartnership.co.uk
Web: www.whiteaguspartnership.co.uk
ARCHITECTURAL SERVICES AND SURVEYORS

Project. CONVERSION WORKS AT 147 MIDLAND ROAD, ROYSTON BARNSLEY, S71 4BP	Client. MR WALKER
Drawing Title. FLOOR PLANS	Date. JUNE 2013 / Scale. AS SHOWN @ A2
	Ref. 13-026 / Dwg. No. 01 / Rev. A

Date	Suffix	Description	Date	Suffix	Description
14/06/2013	A	LAYOUT ALTERED			