FIRST FLOOR PLAN

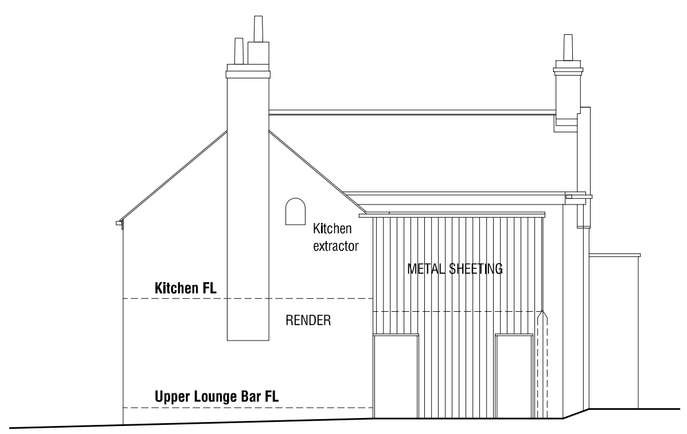

SIDE ELEVATION 1:100

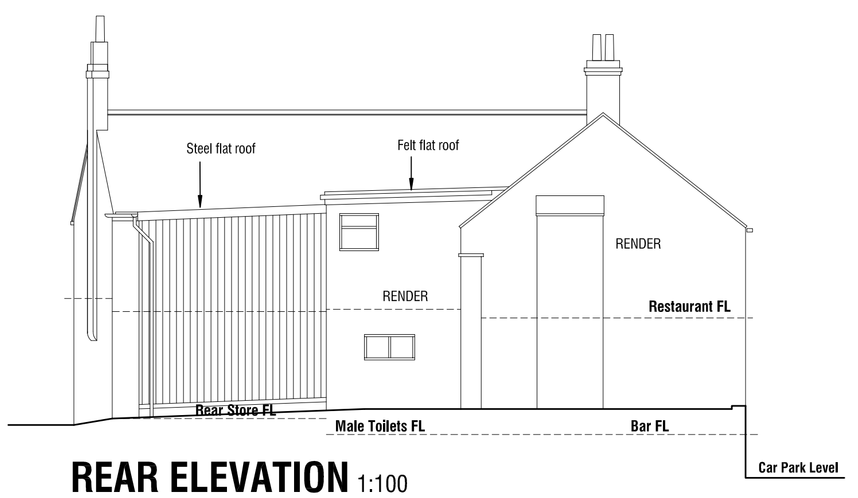

REAR ELEVATION 1:100

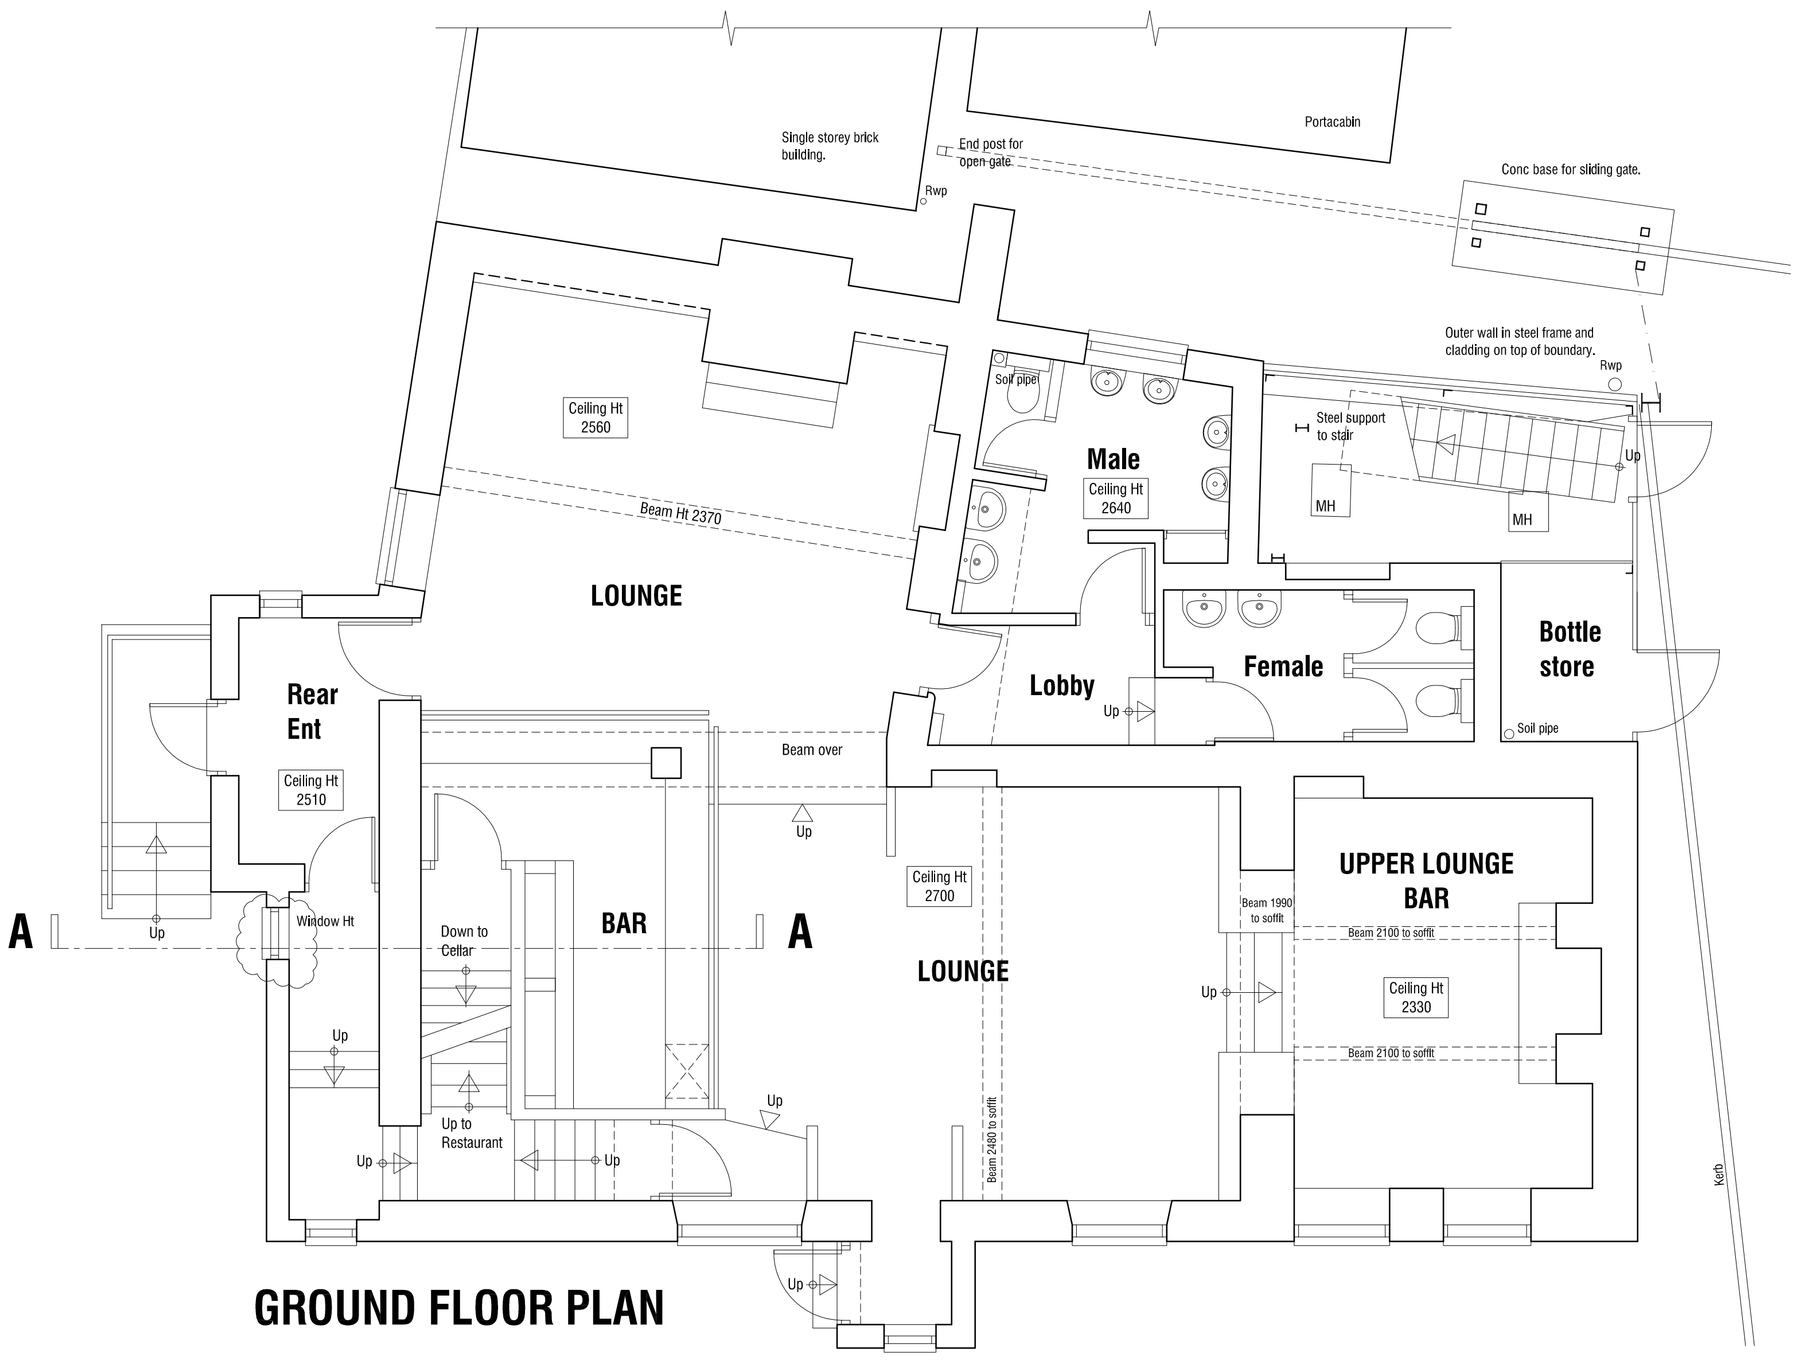

GROUND FLOOR PLAN

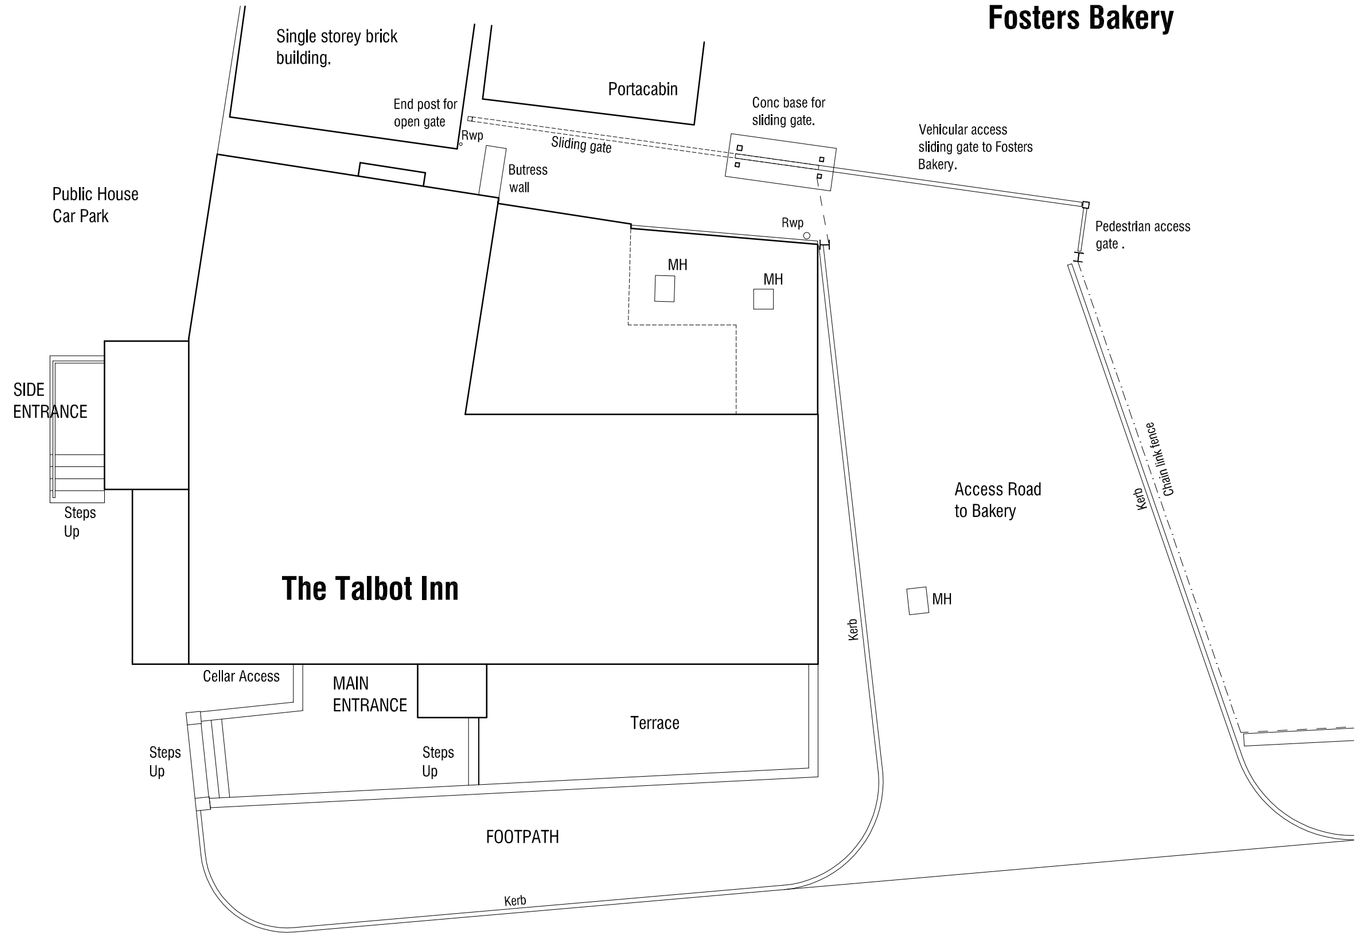

BLOCK PLAN 1:100

Rev A - 22.01.2014 Add Survey Elevations and Block Plan.

THE TALBOT INN
TOWNGATE
MAPPLEWELL
BARNSLEY

SURVEY

mboothdesign
architectural design and building consultants

Fairfield House
Berneslai Close Barnsley
S70 2FL
T: 01226 286256
M: 07881898300
E: mboothdesign@btconnect.com

Scale	1:50 @ A1	Drawn	MJB
Date	AUG 2013	Ref.	13.29
Dwg No.	S1	Rev.	A

0cm | 2cm | 4cm | 6cm

Copyright mboothdesign, All dimensions in millimeters unless otherwise stated, Dimensions for setting out in existing buildings are to be checked and verified on site.